



Proposed Elevations

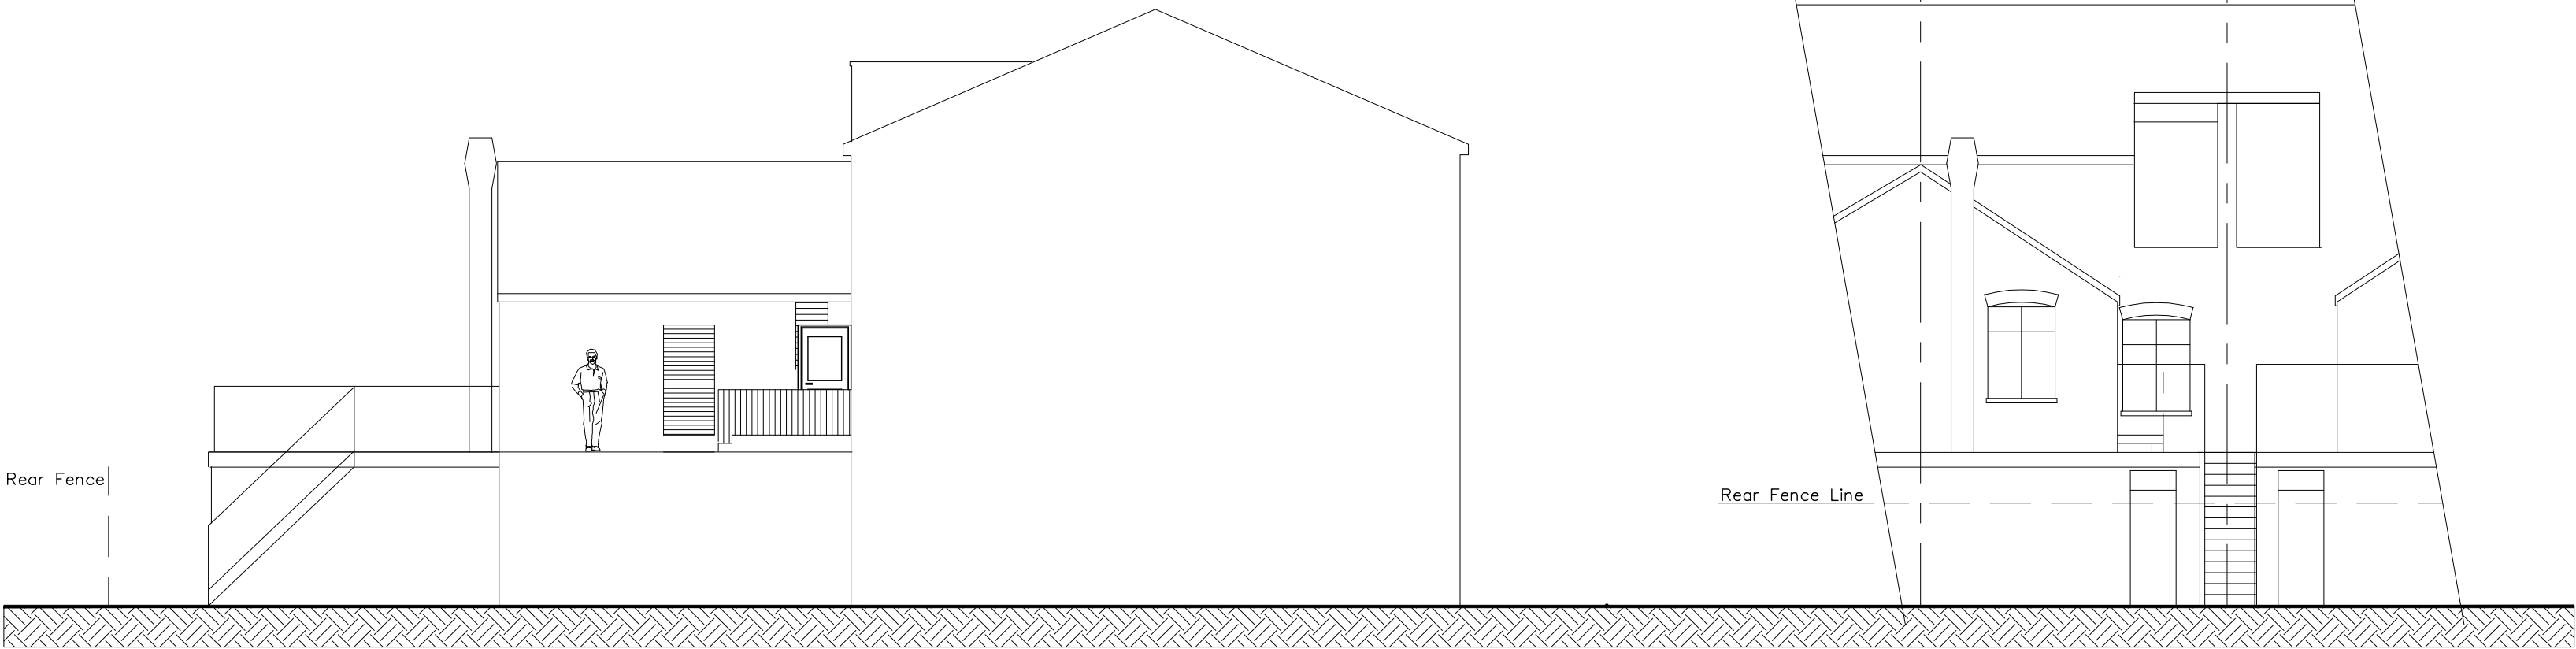

Side

Rear

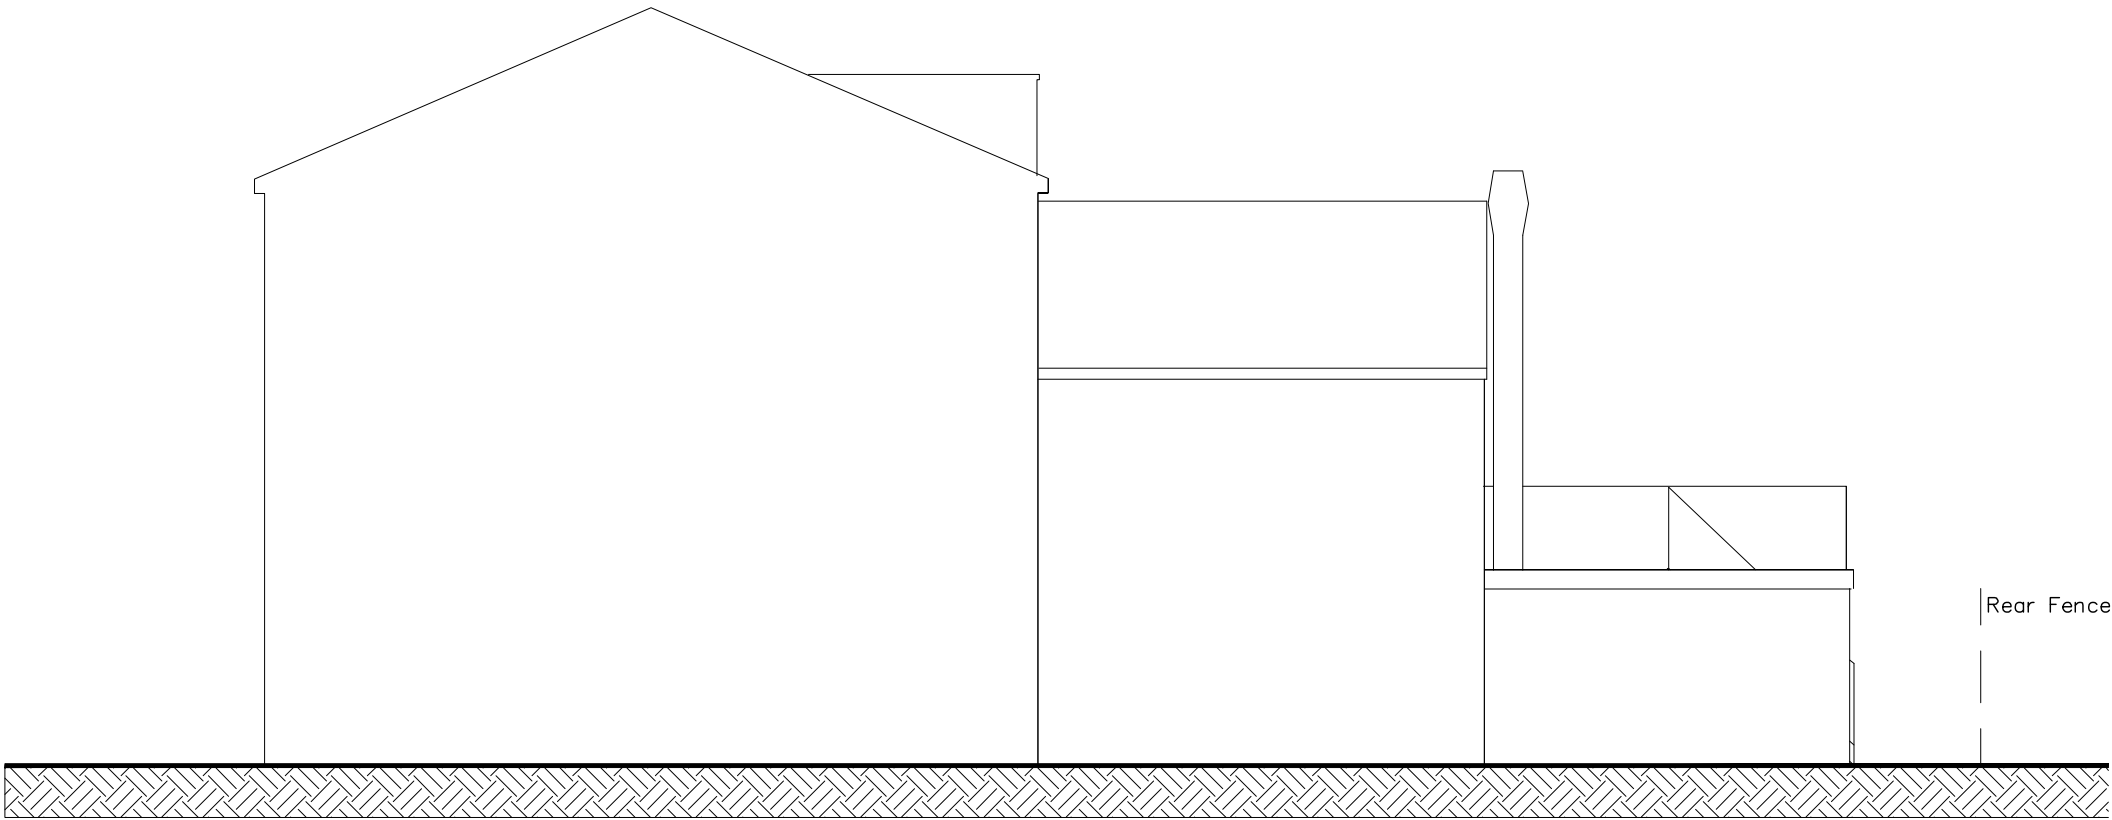

Side

For Building Regulation and construction purposes this plan is to be read in conjunction with A & S INMAN (Designs) Ltd. General Building Specification GBS 01.00.00 Rev. 'P' and as amended and the Full Plans Approval documentation issued by the Local Authority Building Control Department and as agreed with the BCO.

Planning Note:-  
All windows and doors to be uPVC DG of a style to match the existing.  
All window designs should be such that they are compliant with AD Part 'K' - Safe Access for Cleaning Windows.  
The bathroom windows are to be fitted with obscure glass in accordance with GPDO - October 2008 and as amended where applicable. The obscure glass is to have an obscurity rating of NLT 4 in the Pilkington Glass Range or equivalent obscurity rating and range.

Tiled roof to match the main house roof  
  
Gutters and RW pipes to match the existing  
  
Brickwork, pointing and external finishes to match the existing.  
  
The position of utilities are for illustration purposes and are to be determined and agreed with the client.  
  
Galvanized steel step, landing and hand rail

Scale 1:100 @ A2

Planning Plan

**Proposed Conversion**  
  
**366a BARLOW MOOR ROAD**  
**CHORLTON**  
**MANCHESTER**  
**M21 8AZ**

**Prepared by:-**  
**A & S INMAN (Designs) Ltd.**  
**24 GRANGETHORPE ROAD**  
**URMSTON**  
**MANCHESTER**  
**M41 9HT**

**Phone 0161 747 7433**

**Drg. No. 1719 / 06 / 21 Sht. 2 A**

Scale 1:100 @ A2