



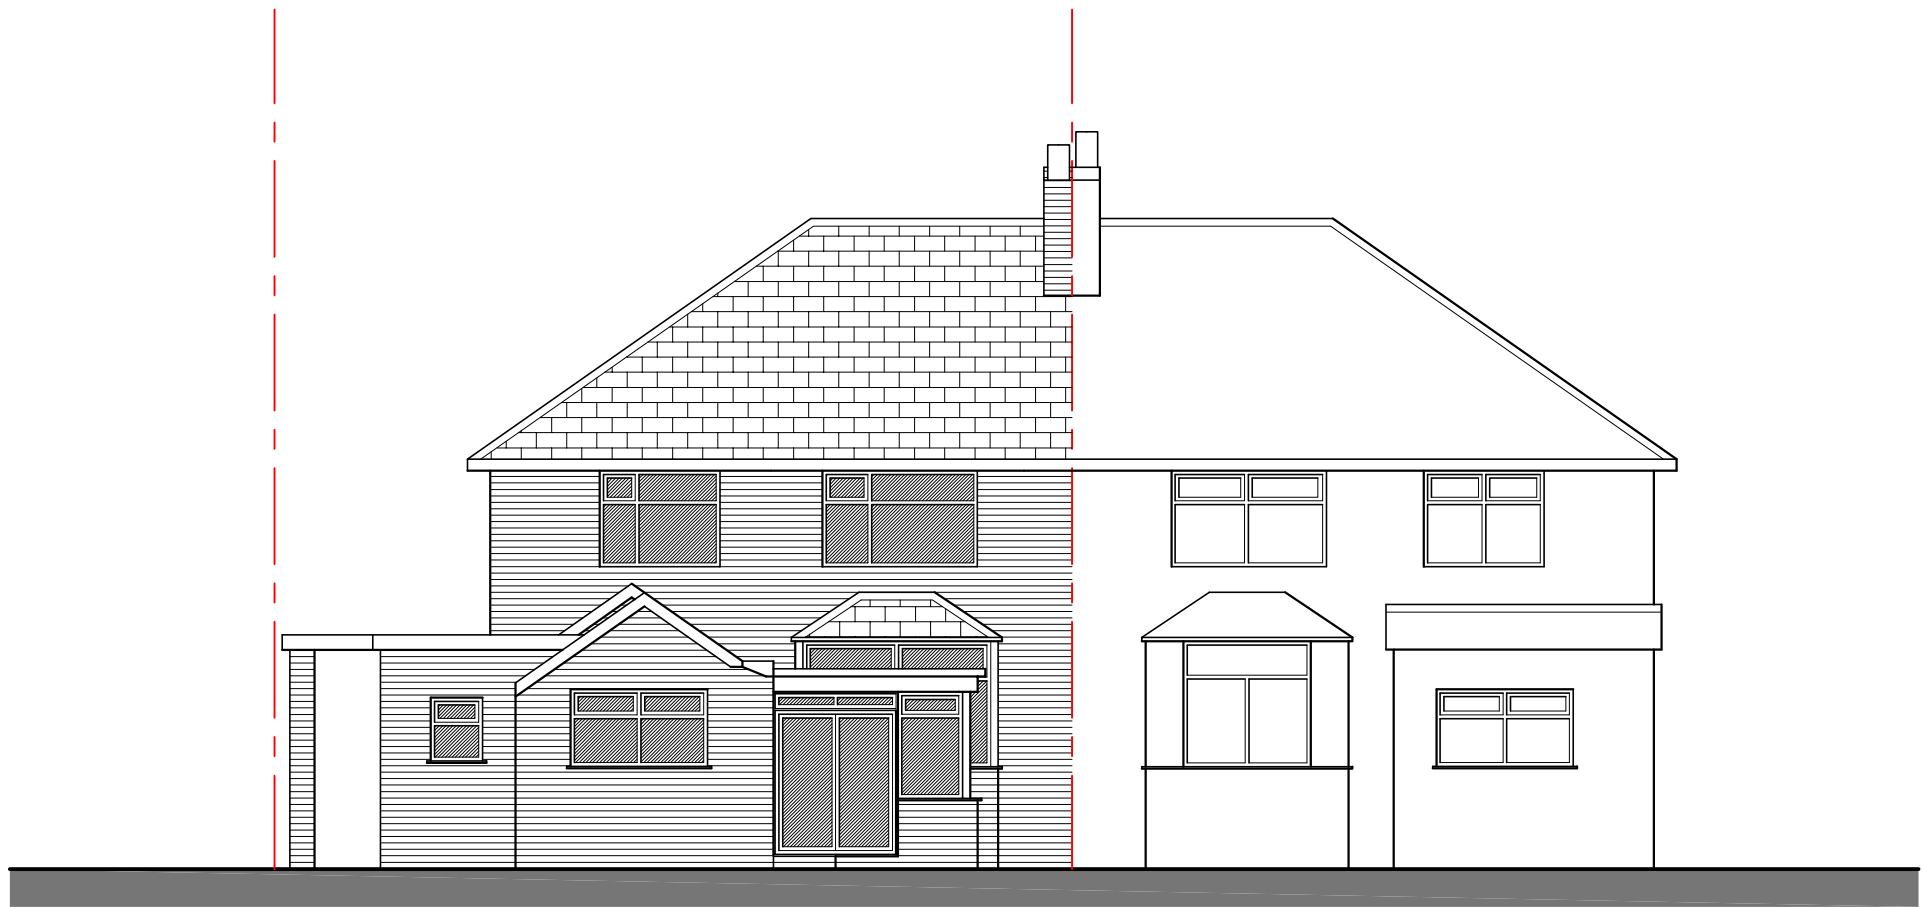

Proposed Rear Elevation 1:100

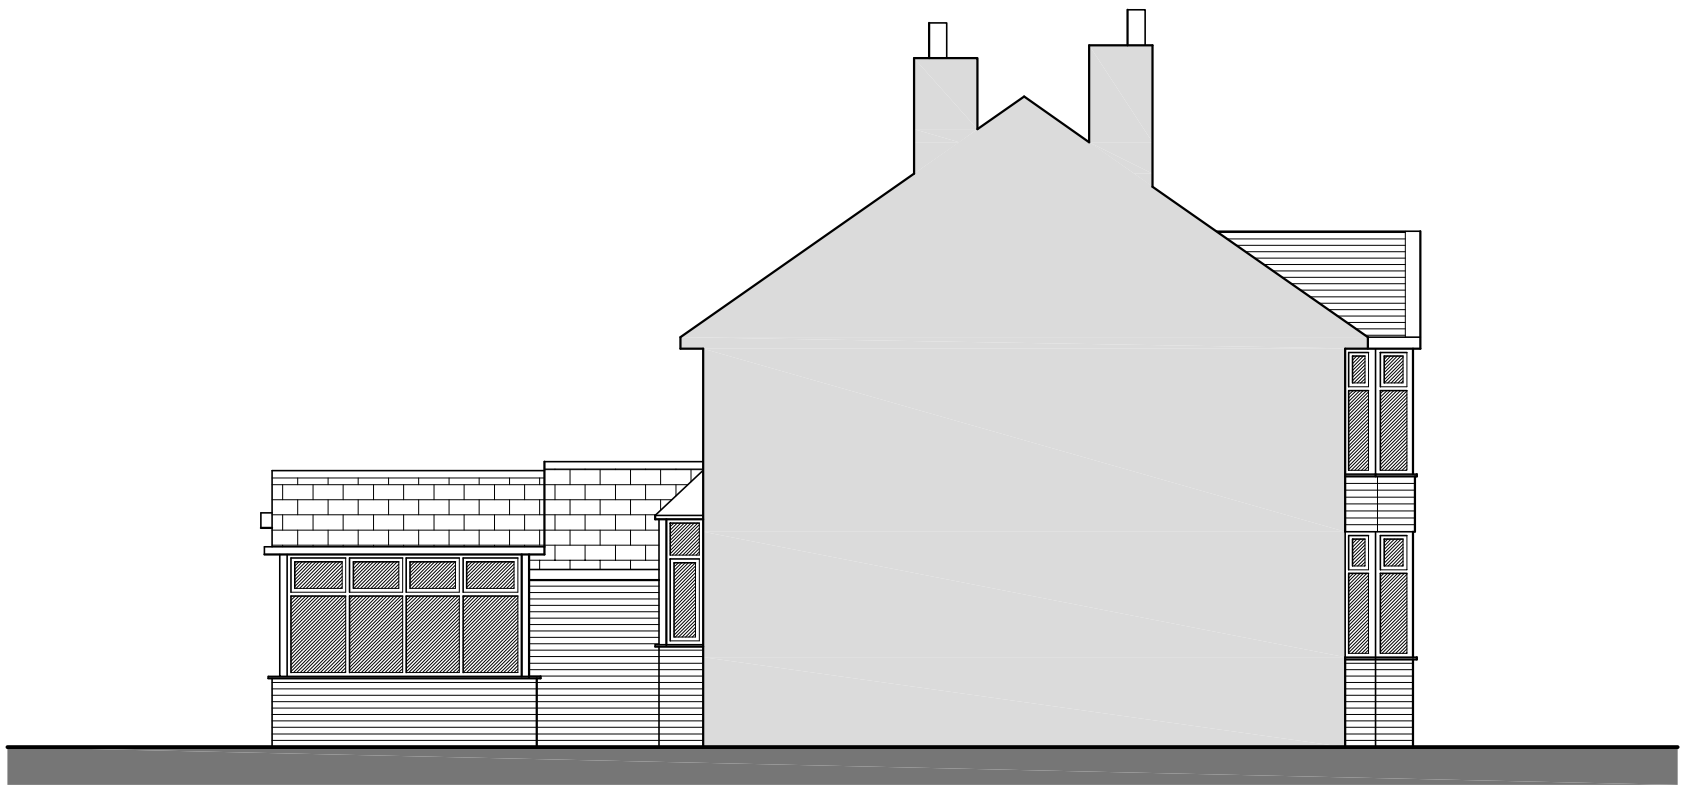


Proposed Southwest Elevation 1:100



Existing Rear Elevation 1:100

Scale Bar 1:100

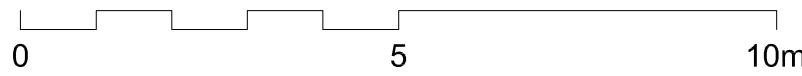

Existing Southwest Elevation 1:100