

Notes

Where dimensions are not given, drawings must not be scaled and the matter referred to Crown Advisory.
In the event of any dimensional conflict between Crown Advisory, the matter must be referred to Crown Advisory for clarification.
The Contractor must also refer to any separate Crown Advisory- Specification to be read in conjunction with this drawing.
This Drawing is only for the use identified. Do not build from this drawing unless marked 'For Construction'.



Area marked with red show
indicative location of new blue
roof drainage system.

Rev	Date	Amendment
xxx	xxx	xxx
By		



Crown Advisory -
Building Consultancy
452 Chester Road,
Manchester, M16 9HD
Telephone: 0759 440 1792
www.crownadvisory.co.uk
ay@crownadvisory.co.uk

Client

Eamar Developments UK Limited

Project


San Court, Wilmslow Road,
Rusholme, Manchester, M14

Drawing

Blue Roof Side Elevation
Indication.

FOR INFORMATION

Job No.	CWJ No.	CWJ Revision
ED.21	ED.21.15	-
Scale	Date	Drawn
1:100	16/09/2021	AY
ms		-

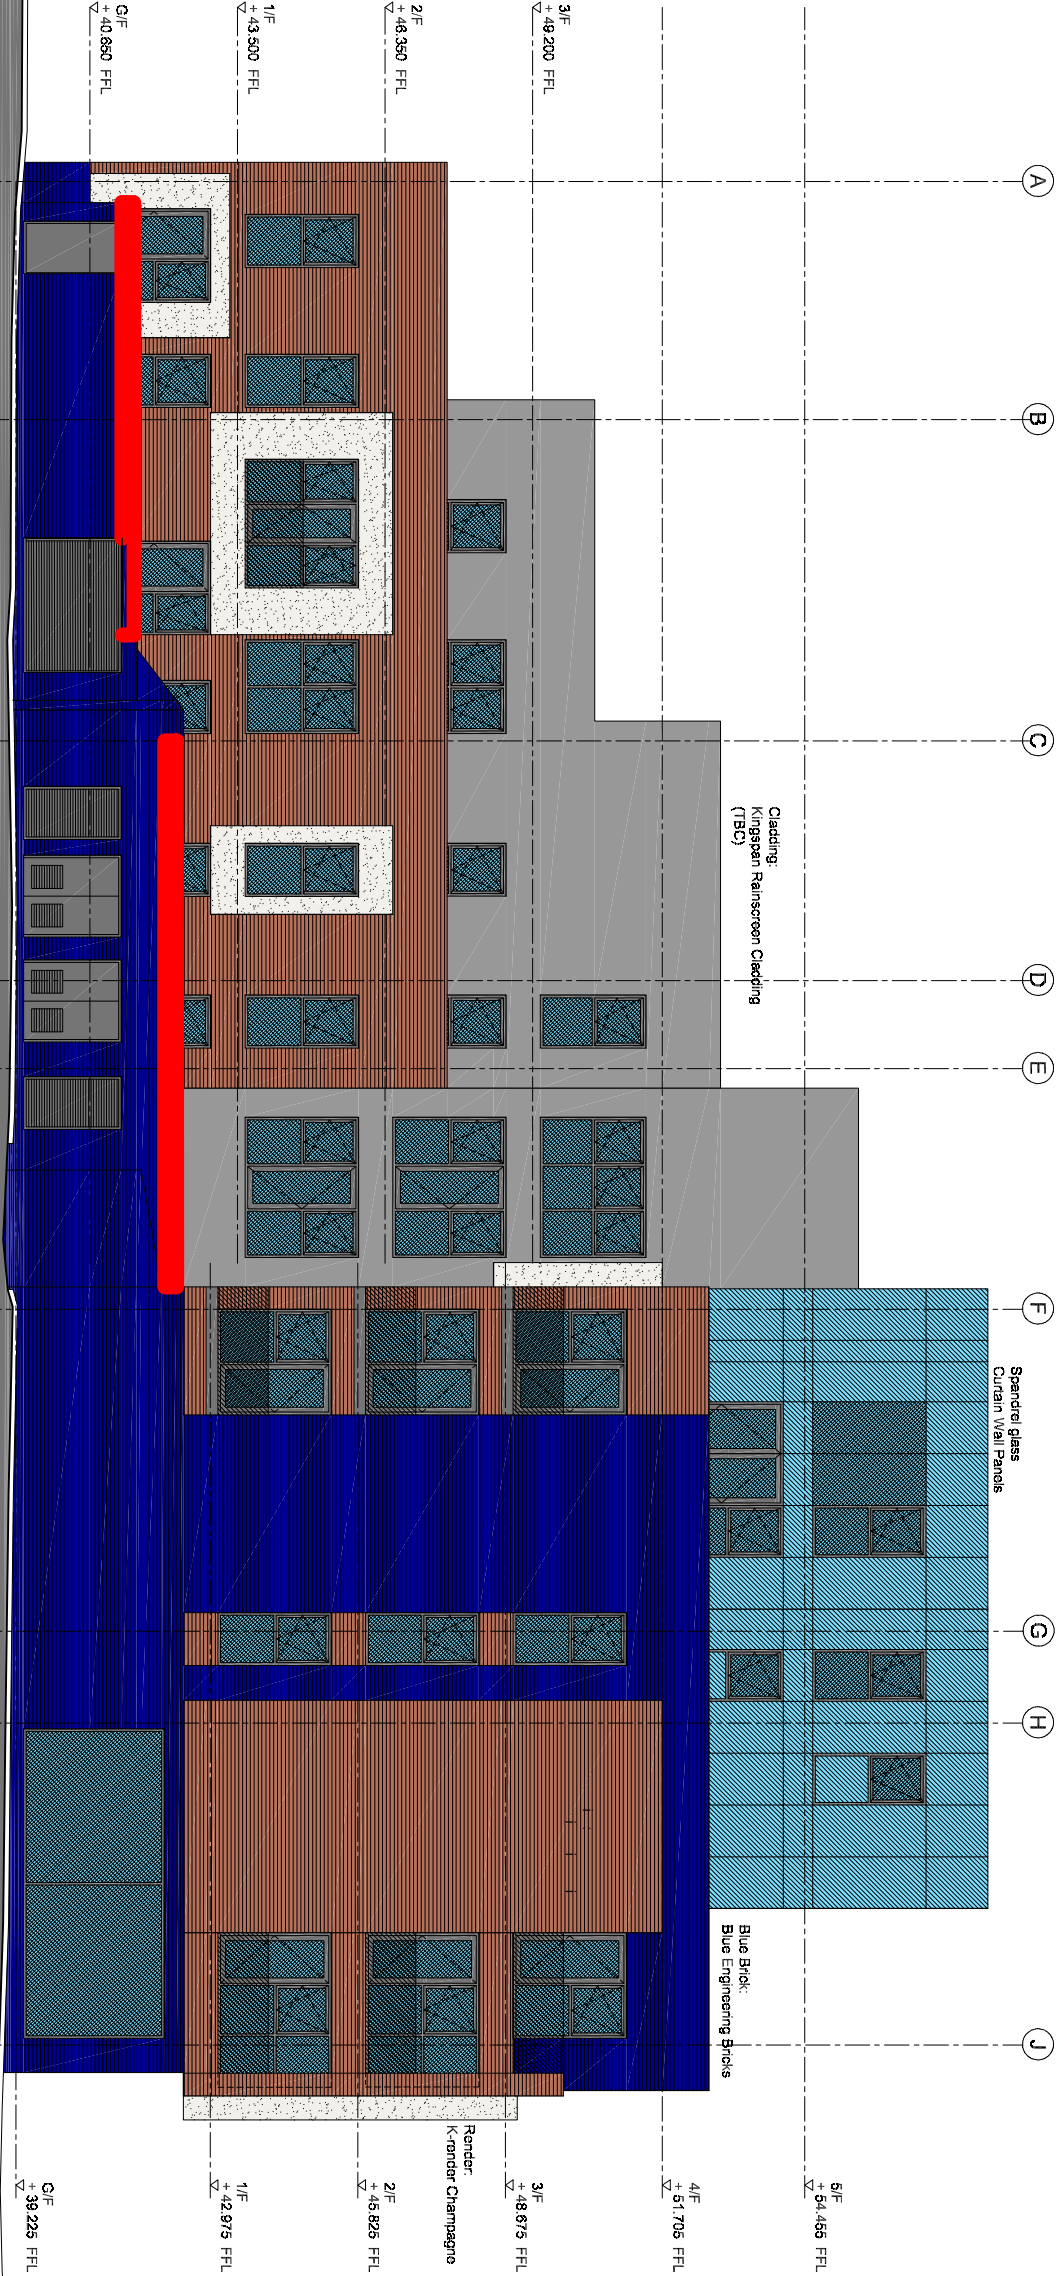

Banff Road (North) Elevation 1:100