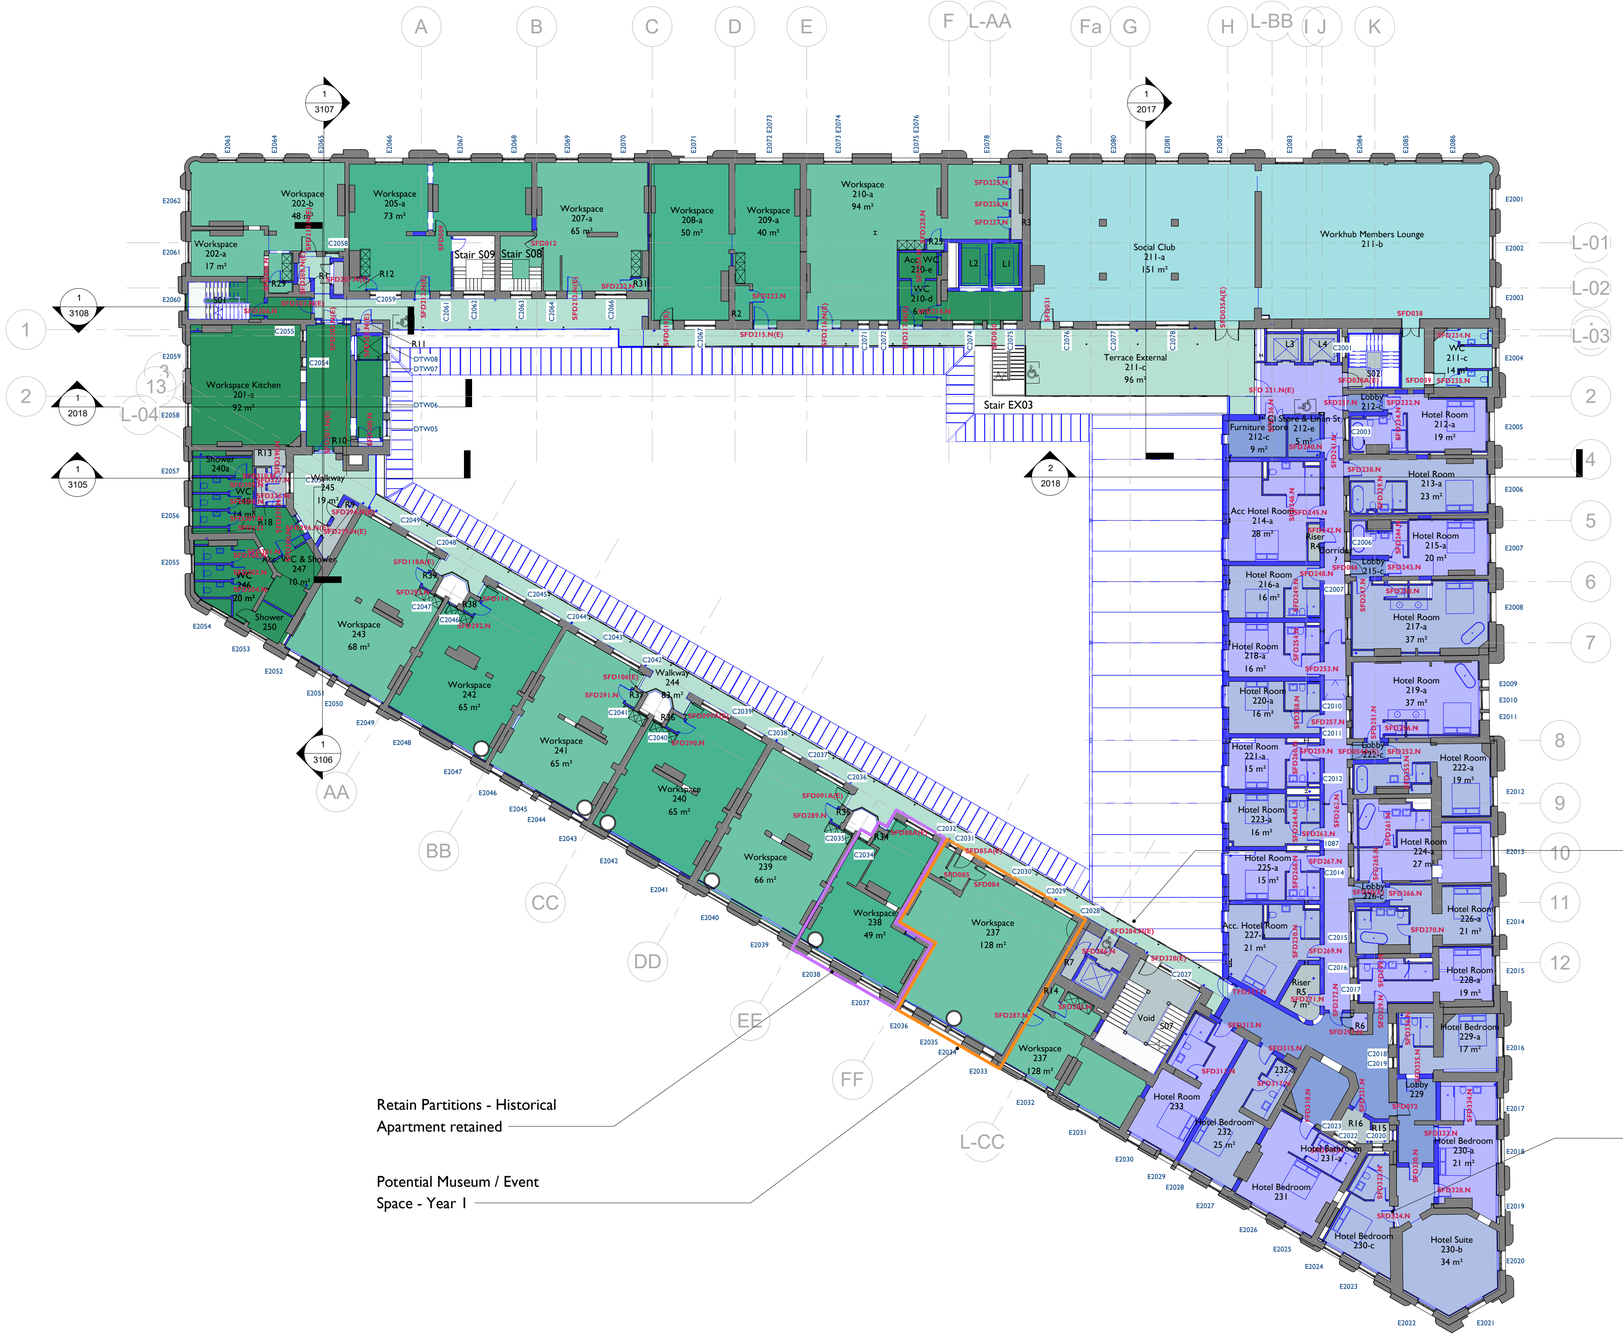

1 02 Second Floor GA
2005 **1 : 200**

0 2m 4m 6m 8m 10m 20m

Notes:
Drawings are based on survey data and may not accurately represent what is physically present.

Do not scale from this drawing. All dimensions are to be verified on site before proceeding with the work.

All dimensions are in millimeters unless noted otherwise.

Purcell shall be notified in writing of any discrepancies.

Wall Key

Existing Fabric

Proposed Fabric

Levels Key:

+ 40200 Proposed Level Internal

(+ 40200) Existing Level Internal

+ 40200 Proposed Level External

(+ 40200) Existing Level External

Levels TBC - All falls shown approximately

Area Key

- Hotel (Cl)
- Hotel (Cl) alt
- Hotel (Cl) communal
- Workspace (Bl)
- Workspace (Bl) alt
- Workspace (Bl) shared
- Workspace External (Bl)
- Unit K (B1, A3, A4)
- Landlord Areas

Areas

See area and occupancy schedule
240242-PUR-00-XX-SH-A-0007

Notes:
All furniture is shown indicatively

Rev Note 22

Hotel changes - Alterations following BC review

REV	DATE	DESCRIPTION
21	15/10/2021	FOR COORDINATION
22	05/11/2021	FOR COORDINATION
23	14/12/2021	ISSUED FOR PLANNING

CLIENT
Allied London

PROJECT
London Road Fire Station

JOB NUMBER
240242

PURCELL

TITLE
Proposed Second Floor Plan

SIZE	SCALE	LAST REVISED	DRAWN	CHECKED
A1L	As indicated	14/12/2021 14:57:46	SA	TB

REV **23**
SUITABILITY/REASON FOR ISSUE **S4 - PLANNING**

DRAWING NUMBER
LRFS-PUR-01-02-DR-A-2005

St James', 79 Oxford Street, Manchester, M1 6FQ
© PURCELL 2019. PURCELL ® IS THE TRADING NAME OF PURCELL ARCHITECTURE LTD.