


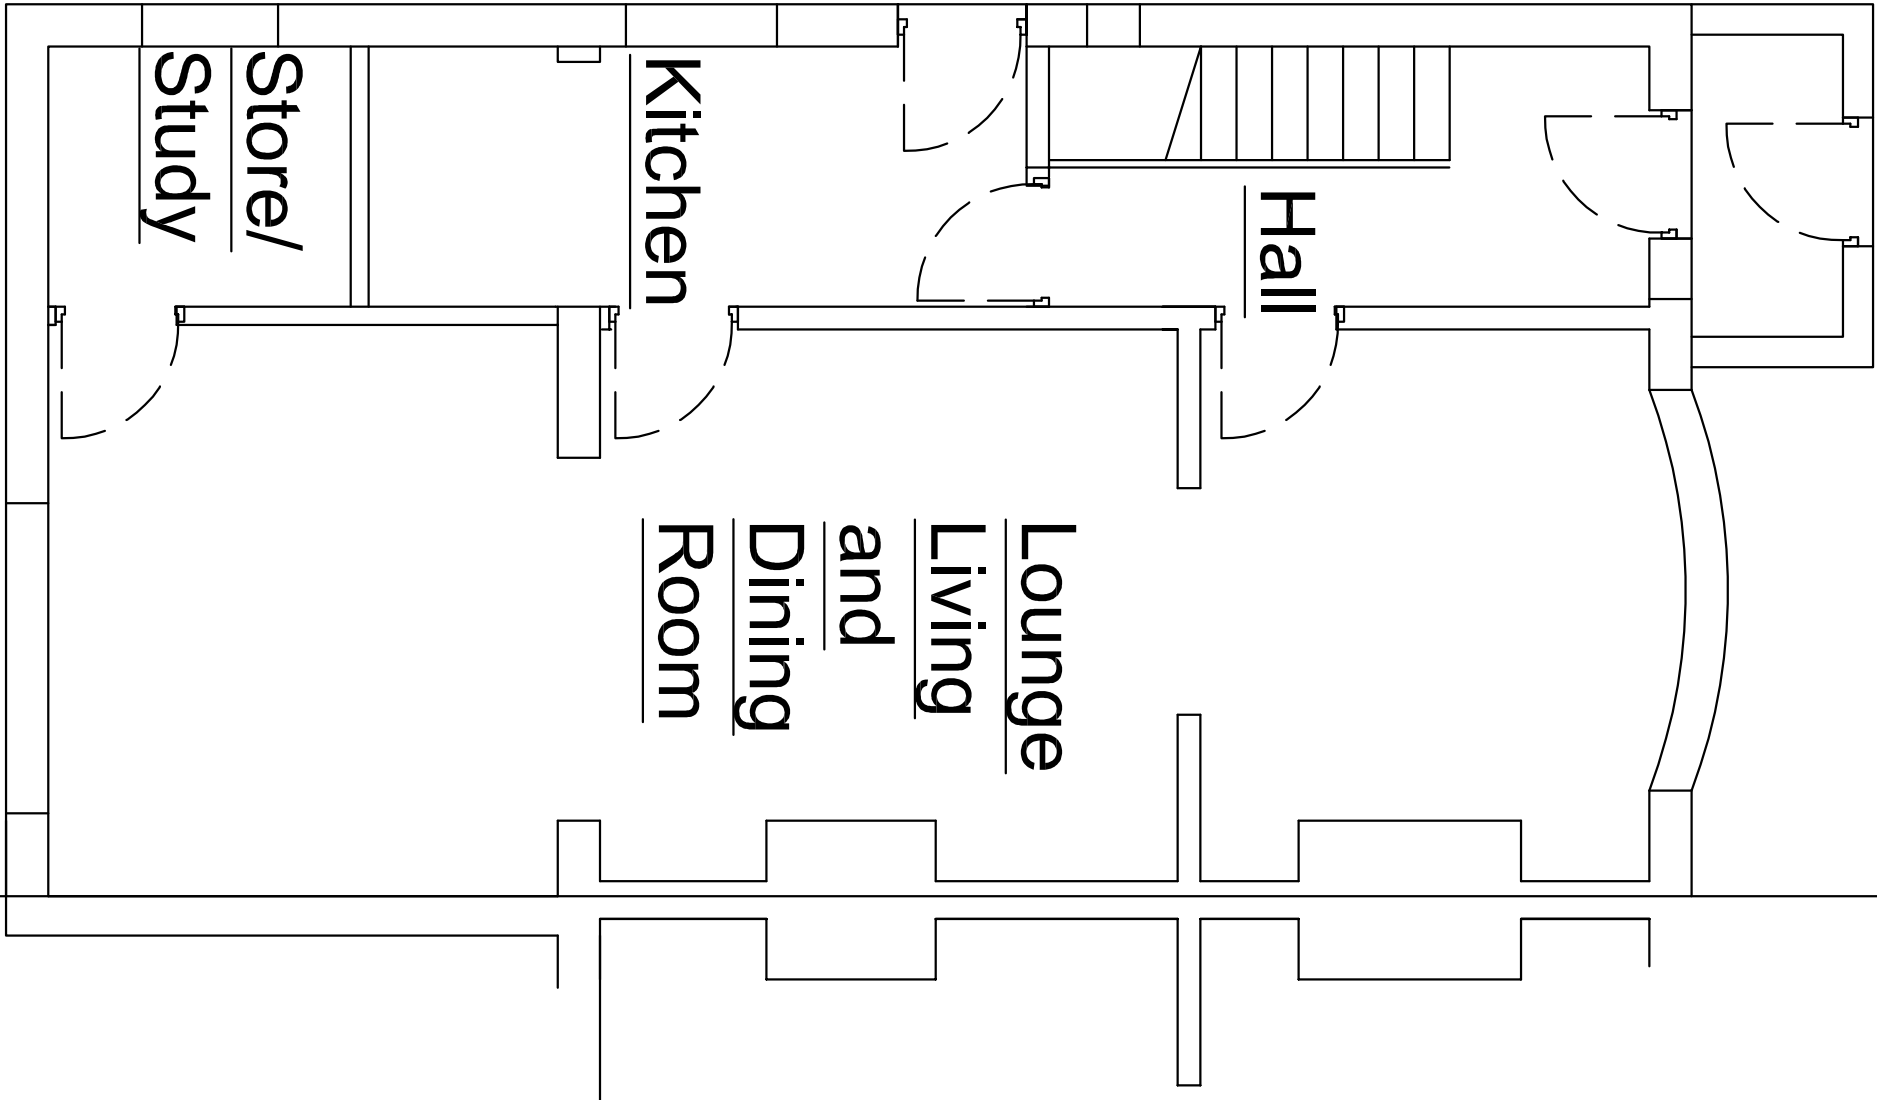


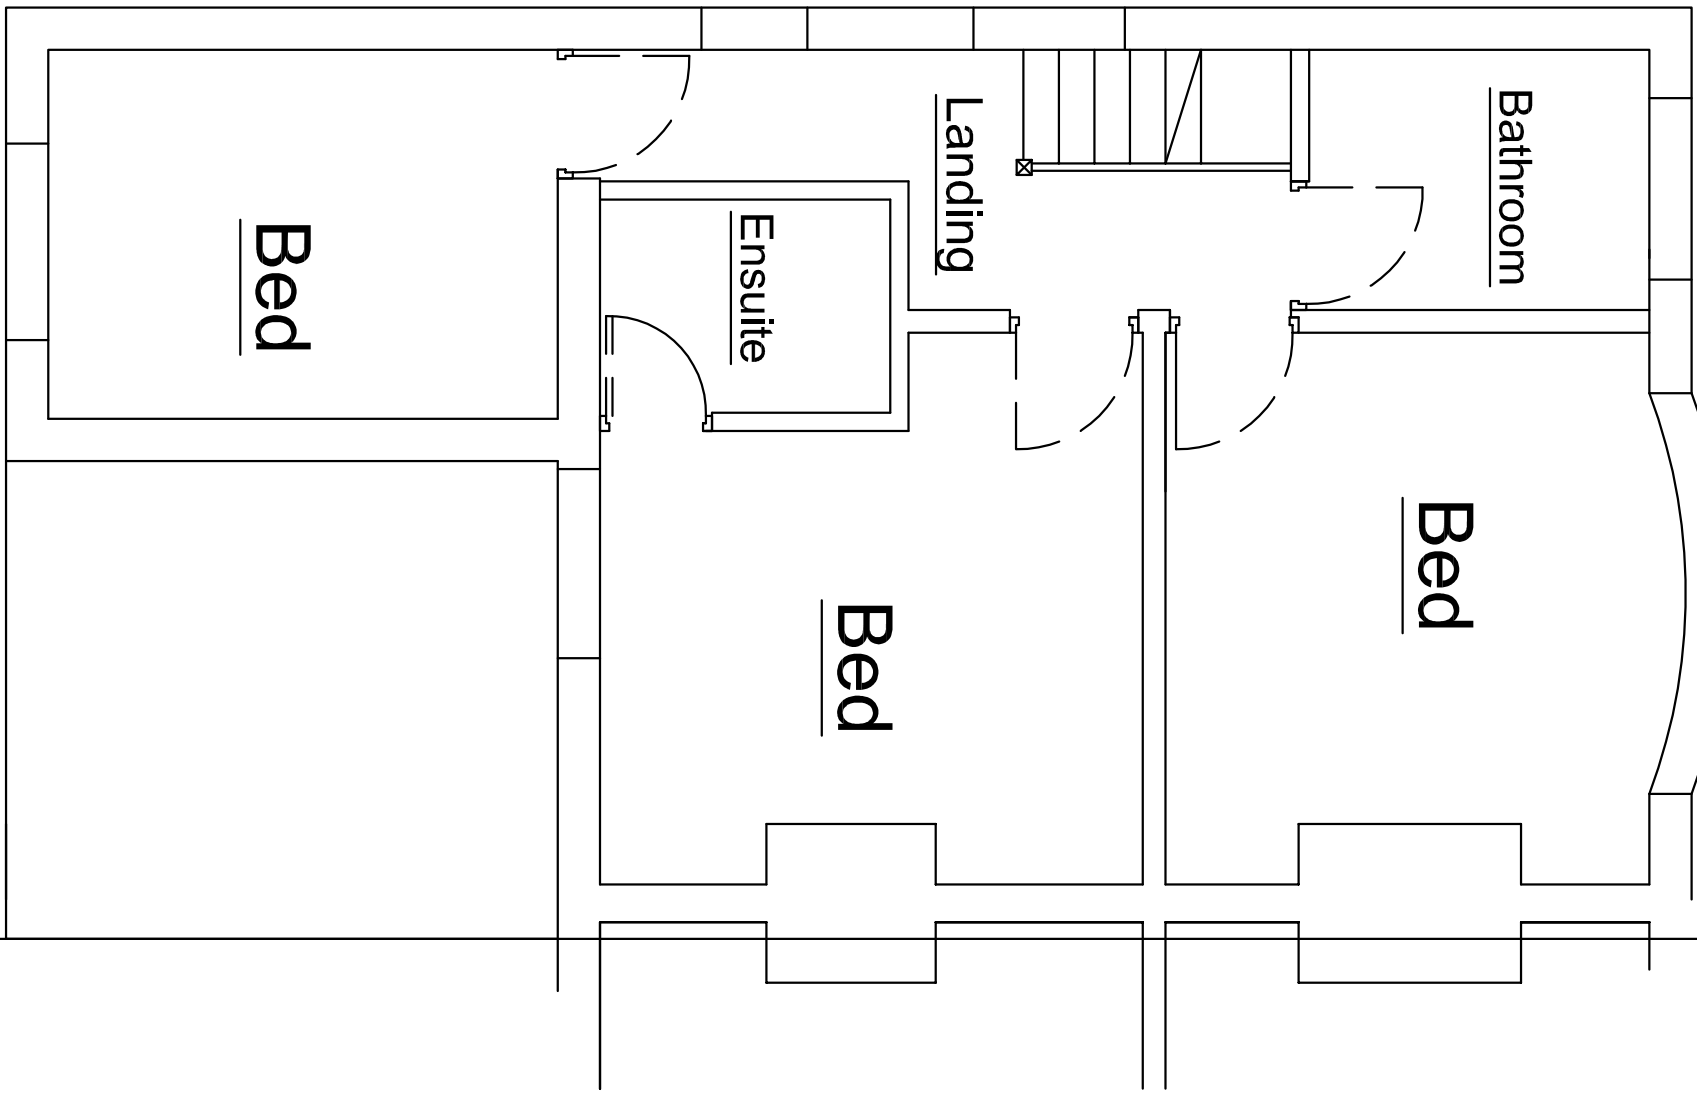


Ground Floor

 

First Floor

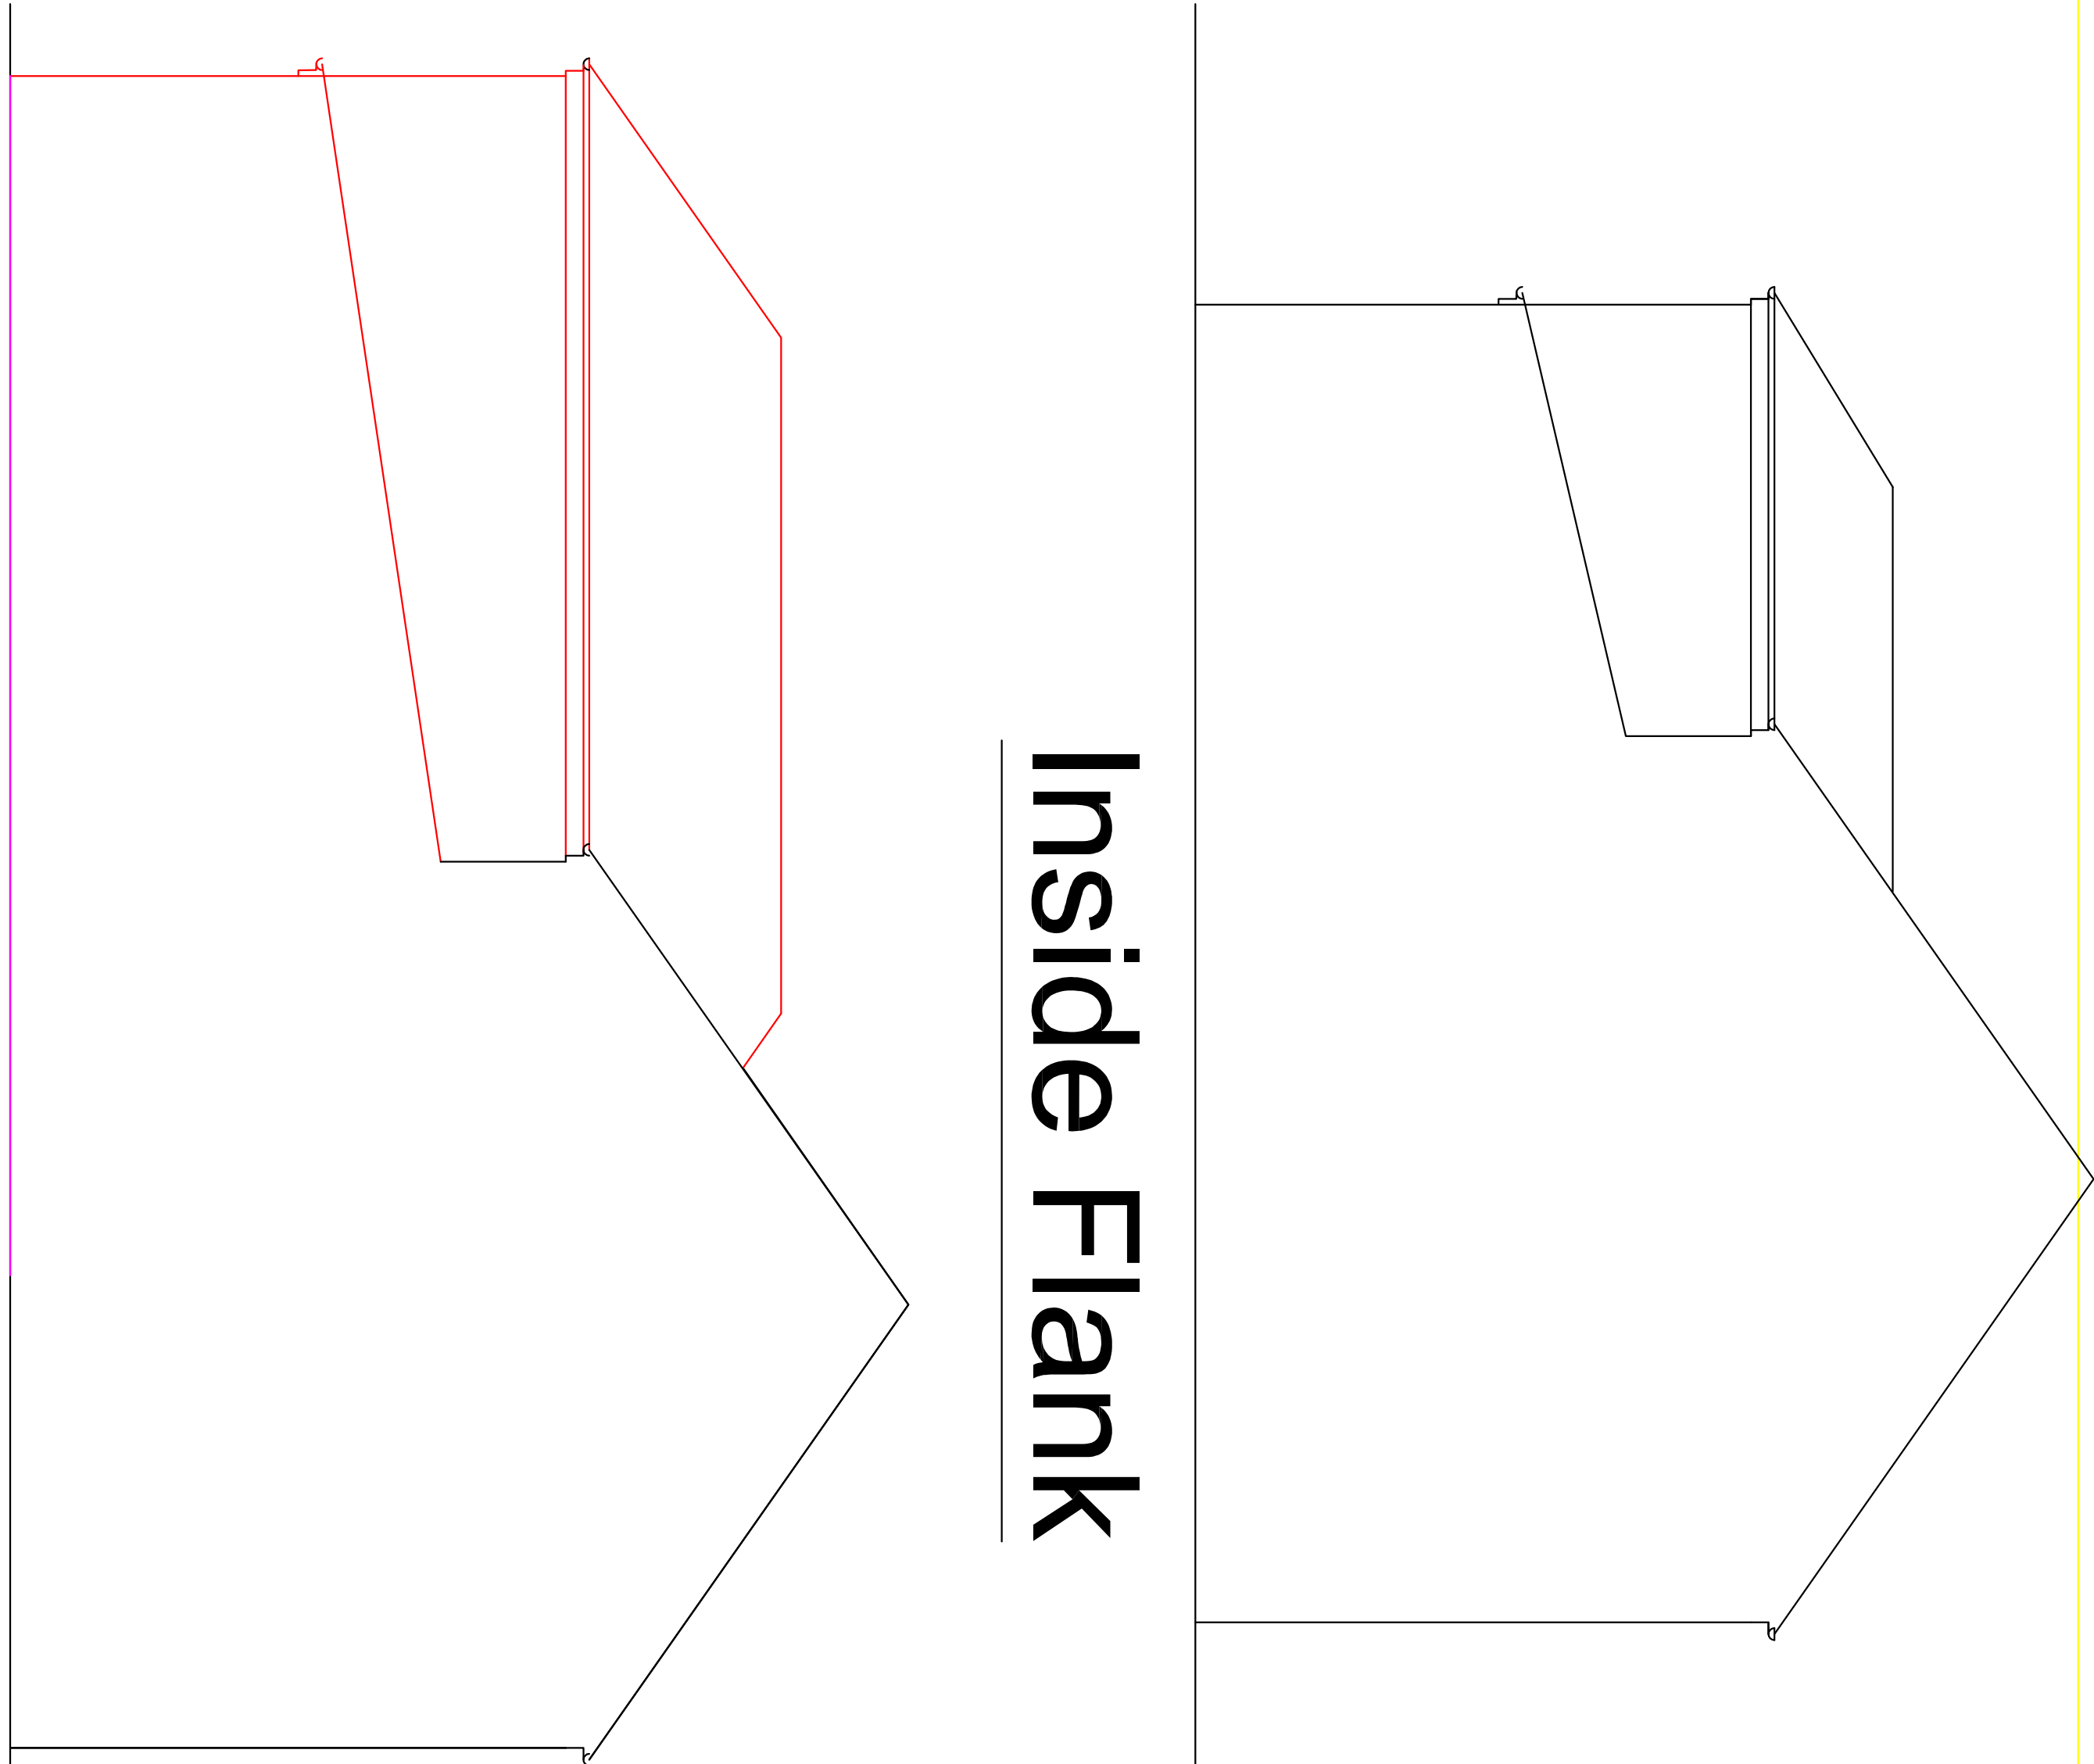

Inside Flank

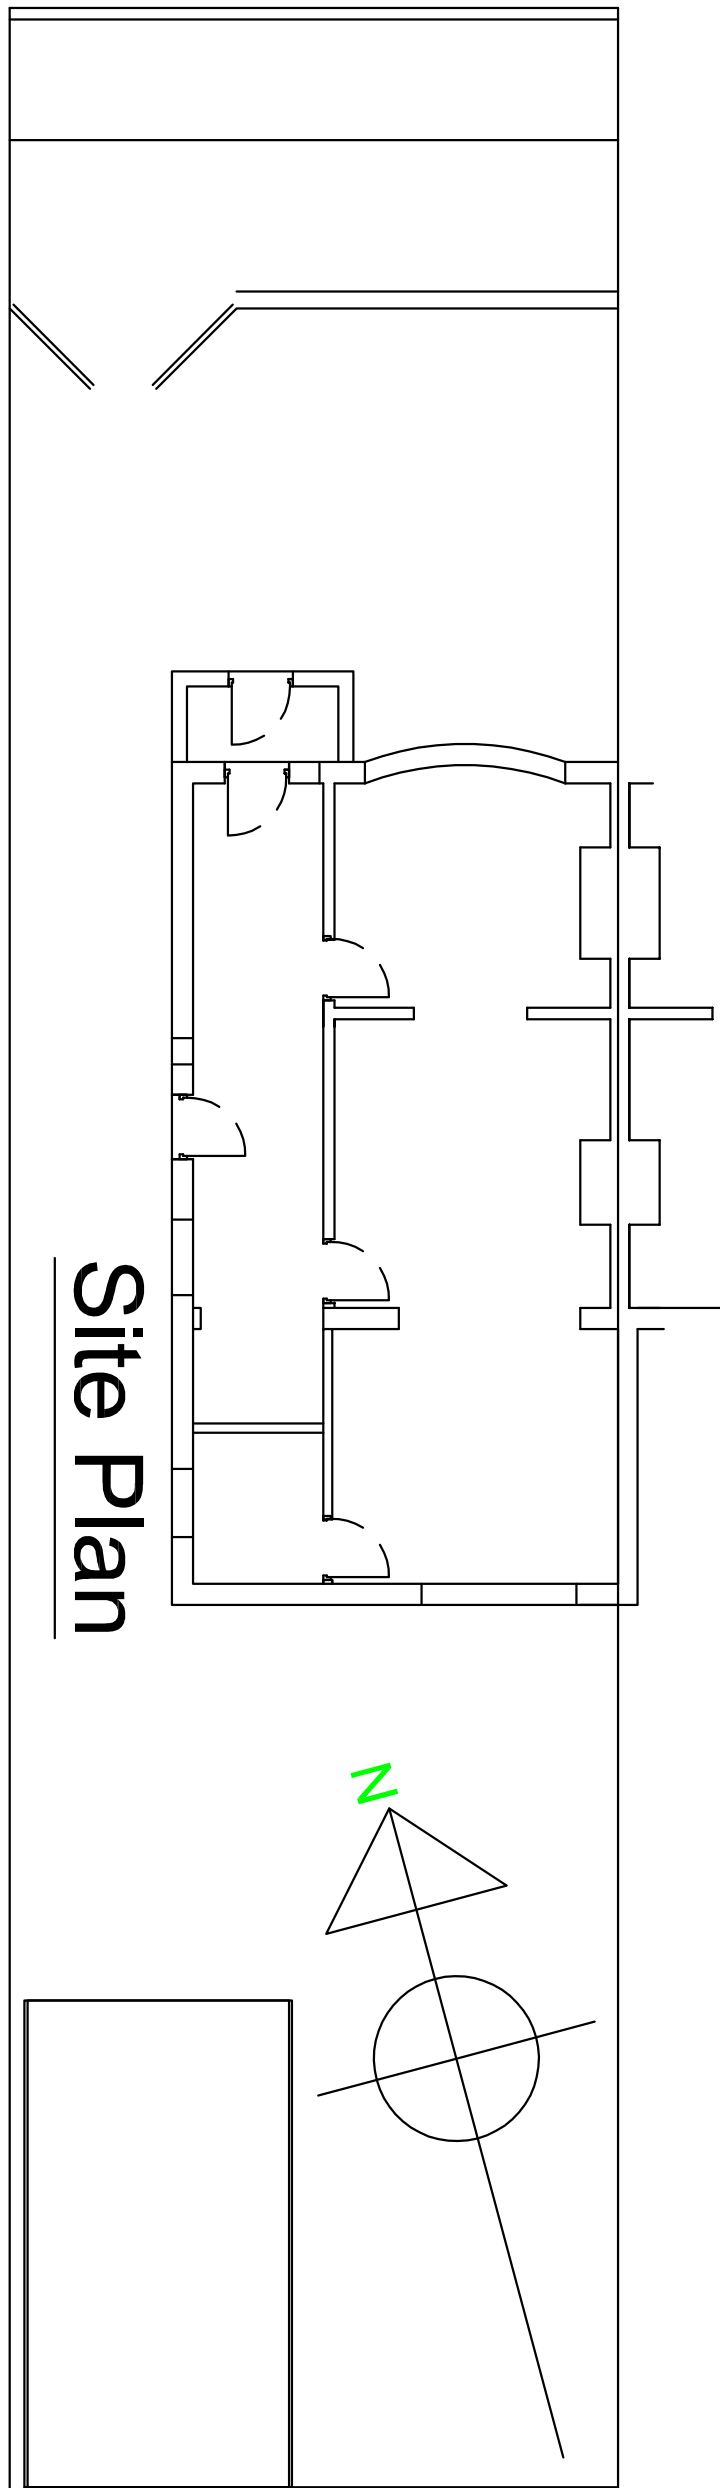

Site Plan

No.	Revision/Issue	Date

F SUMMERFIELD
Residential, Civil and Structural
Chartered Consulting Civil, Structural & Marine Engineer,
Party Wall Surveyor (part of Topham Ltd)
216 Heaton Moor Road, Stockport, SK4 4PL
Tel: 0161 431 1881 • Mobile: 07962 290627 • Fax: 0161 431 0786
Web Site: <http://www.sophia.co.uk/engineer> email: info@sophia.co.uk

Project Name and Address
90 School Lane
Disbury
Manchester
Existing Plans and Existing/
Proposed Inside Flank elevations

Project
21.02.10
Date
10.02.21
Scale
1:100/200 @ A3

Sheet
01
Rev 0