





1 PROPOSED SOUTH
1 : 50

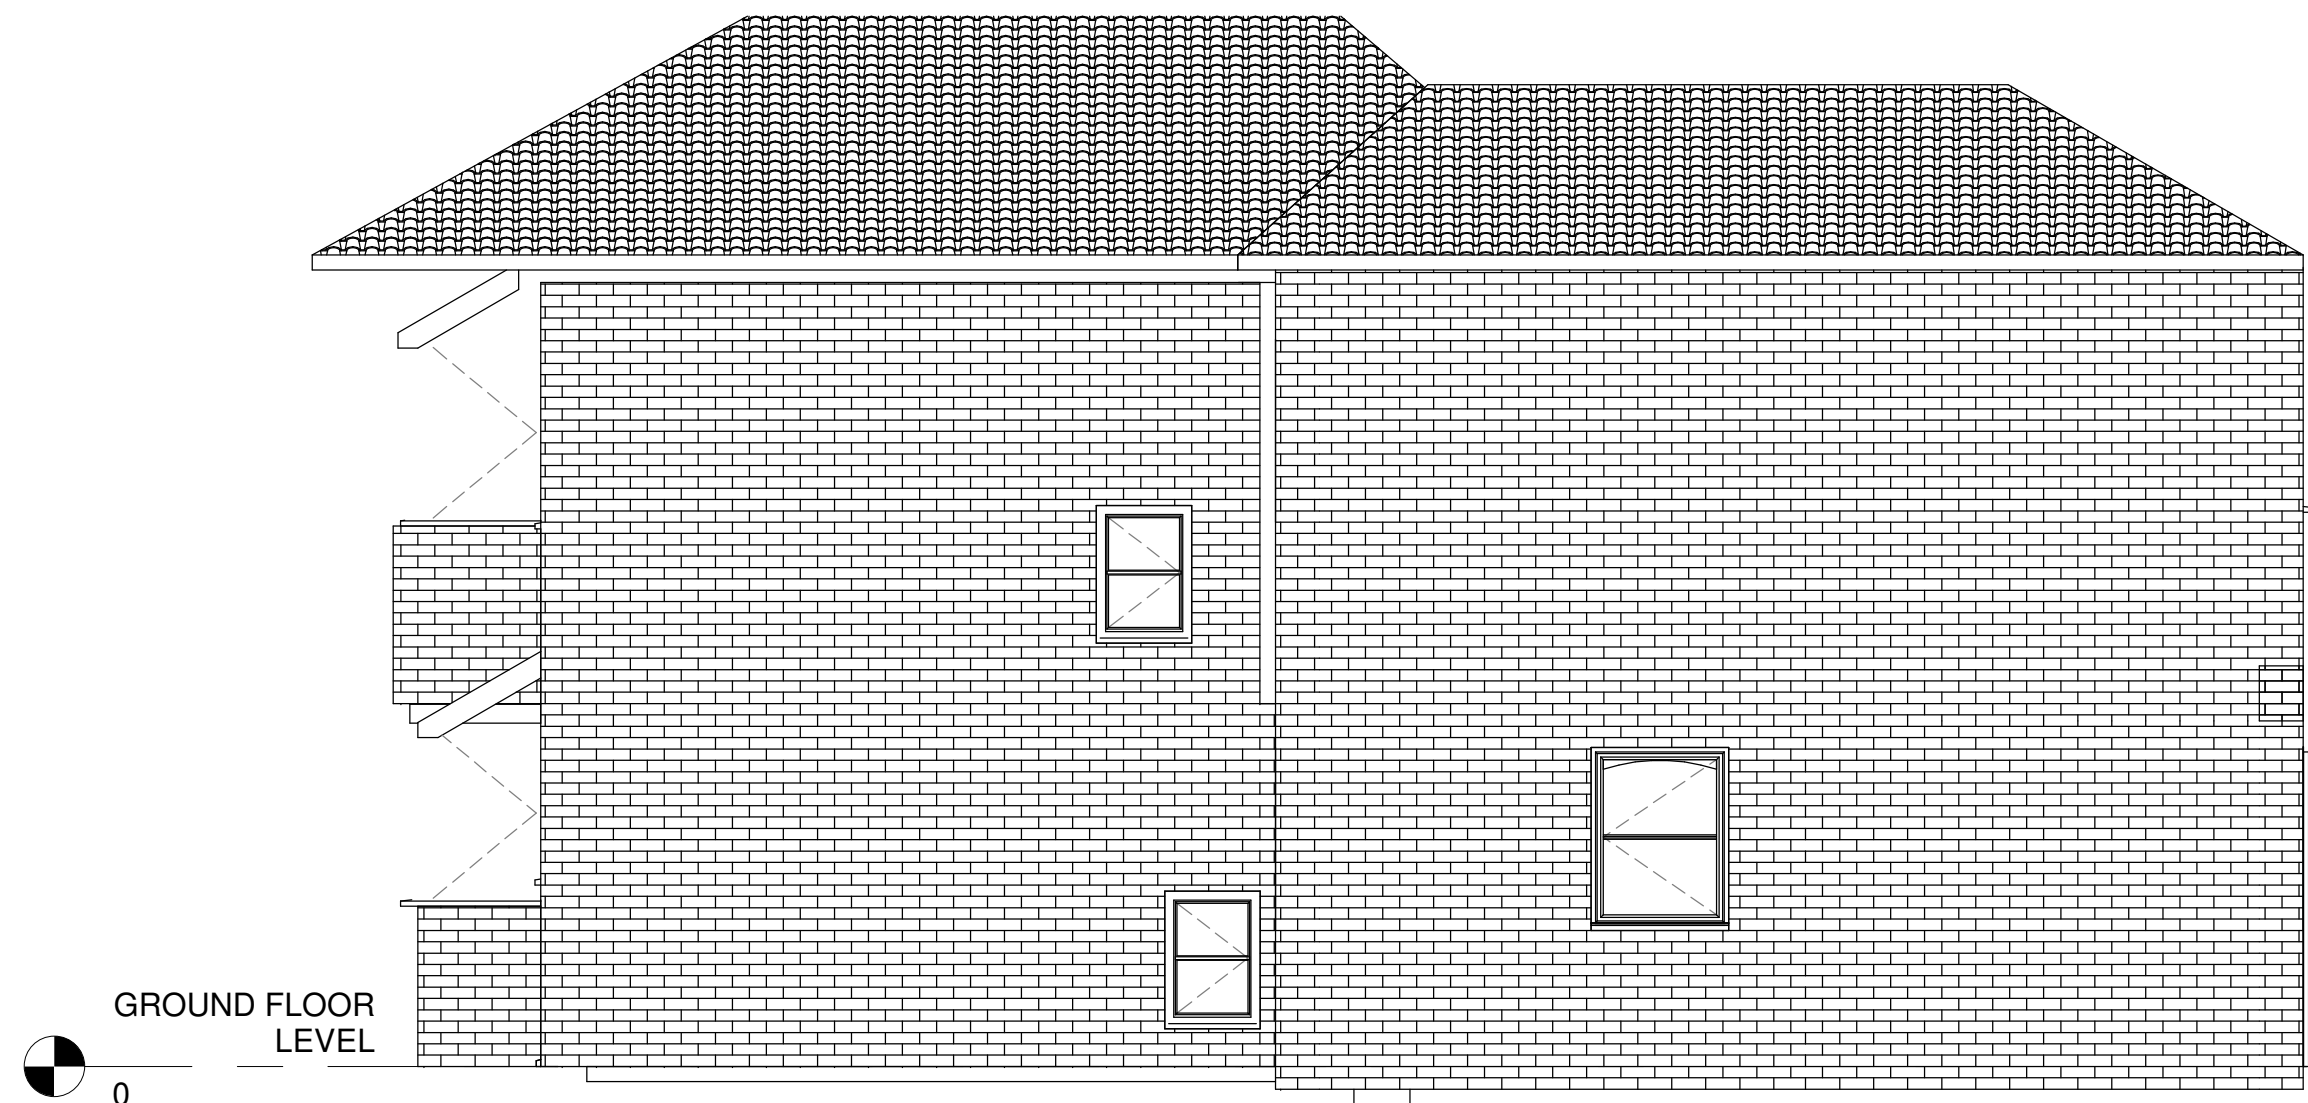

3 SIDE ELEVATION
1 : 50



2 PROPOSED NORTH
1 : 50

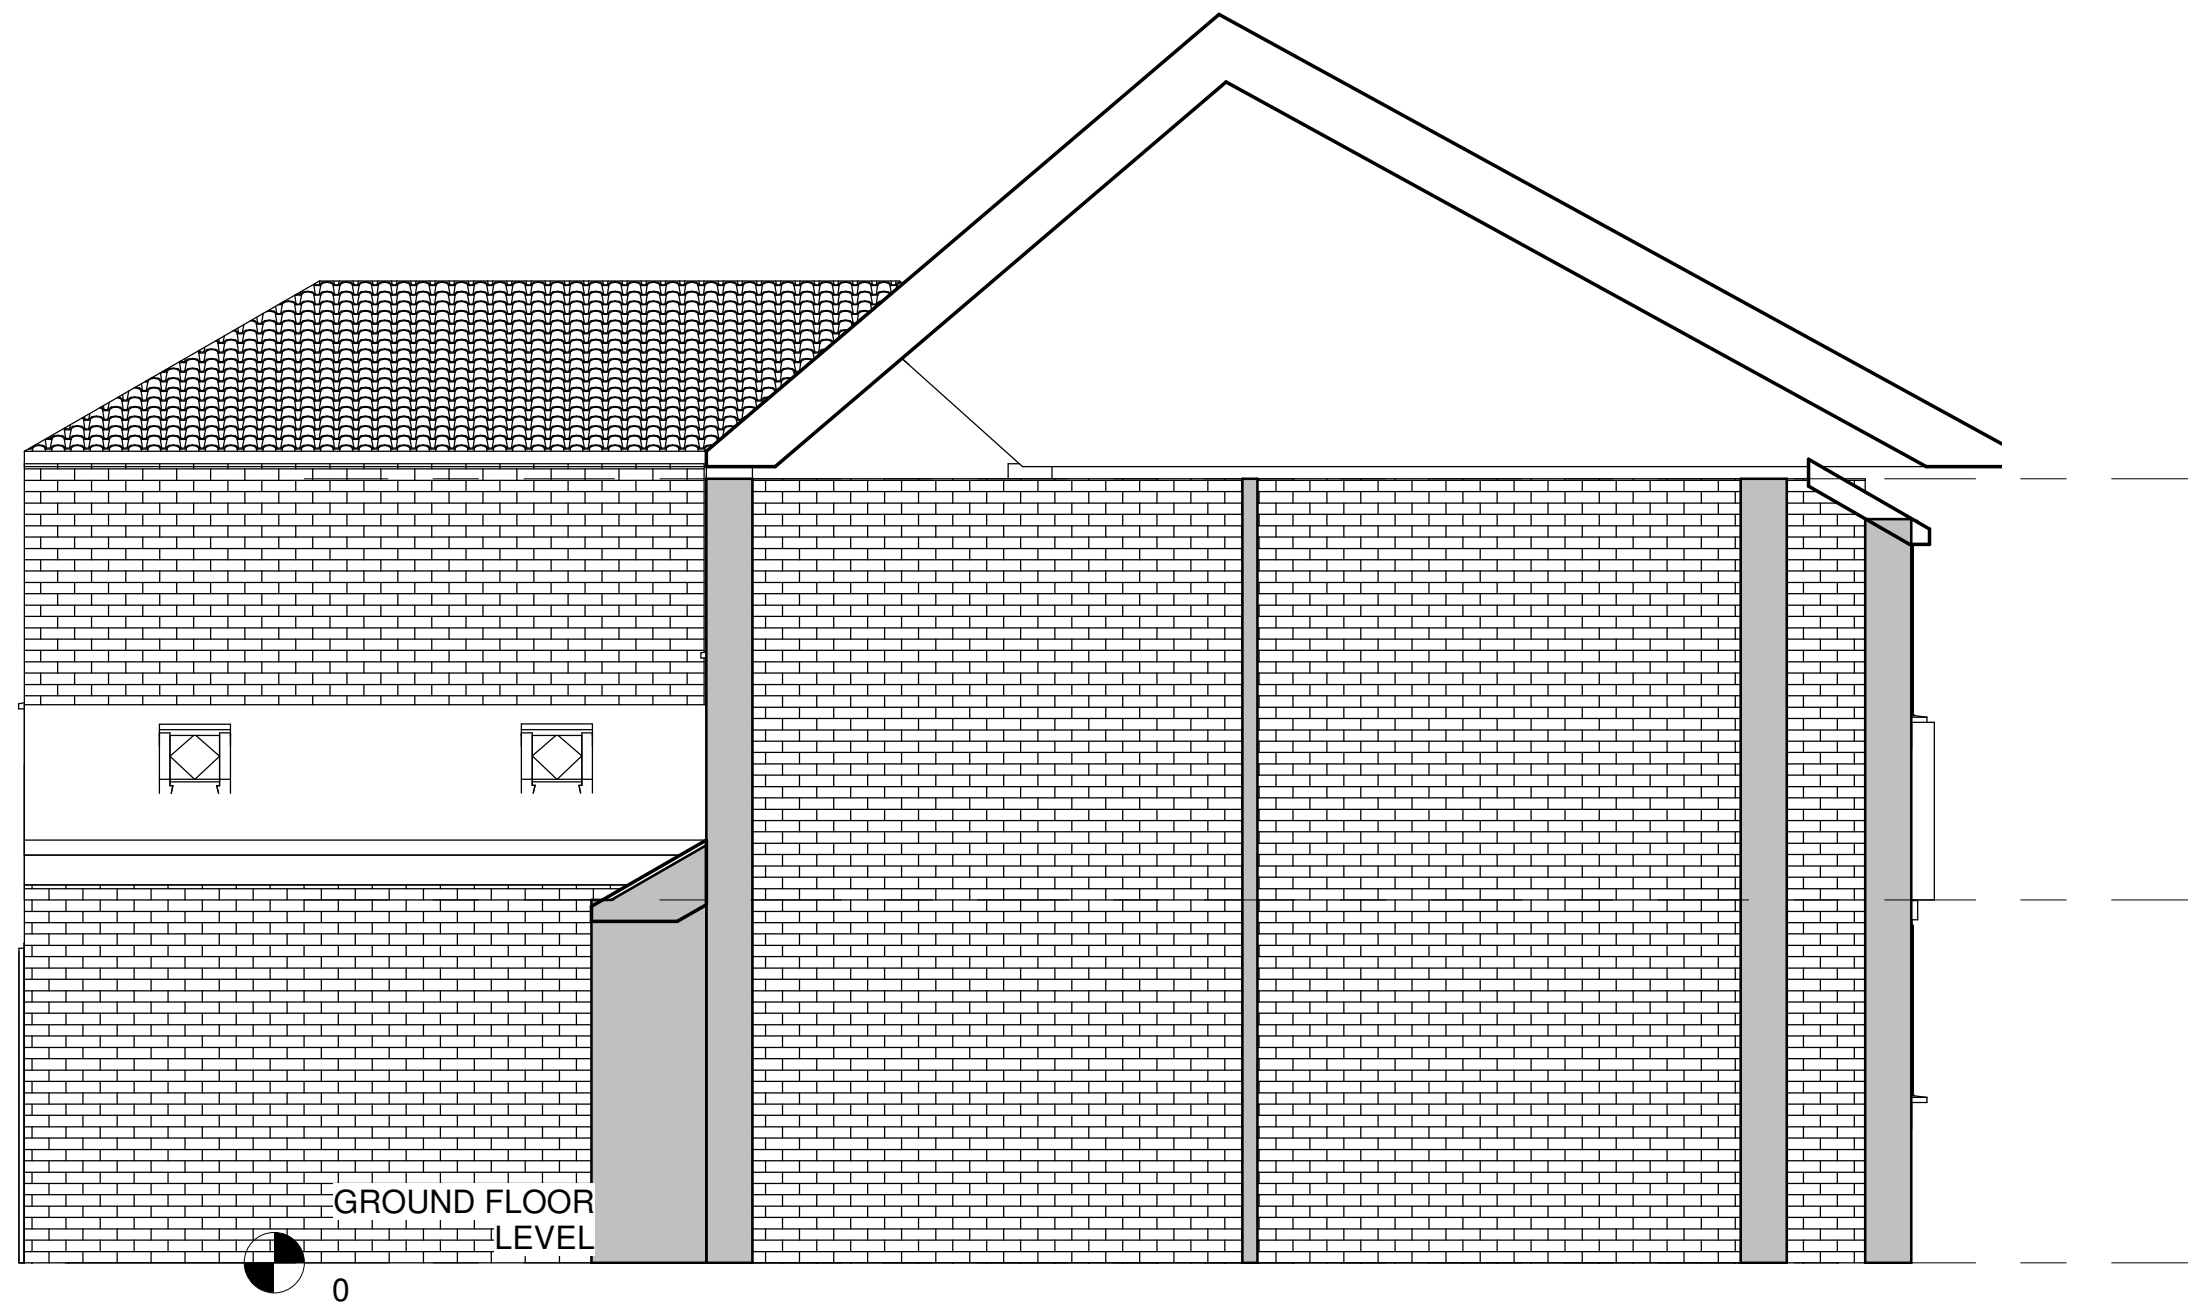

4 PARTY WALL ELEVATION
1 : 50

WD		
Rev	Description	Date
1	PLANNING SUBMISSION	03/09/21
2	PLANNING SUBMISSION	31/10/21
CODE I	SUITABILITY DESCRIPTION PLANNING SUBMISSION	
STATUS S2	PURPOSE OF ISSUE PLANNING SUBMISSION	
PROJECT		
23 ARMADALE AVENUE		
TITLE		
PROPOSED ELEVATIONS		
CLIENT		
LIZ & TOMMY		
DRAWN BY MW	CHECKED BY MW	DATE 30.06.21
SCALE (@ A1) 1 : 50		PROJECT NUMBER MCS2185
DRAWING NUMBER		REV
A114		2