


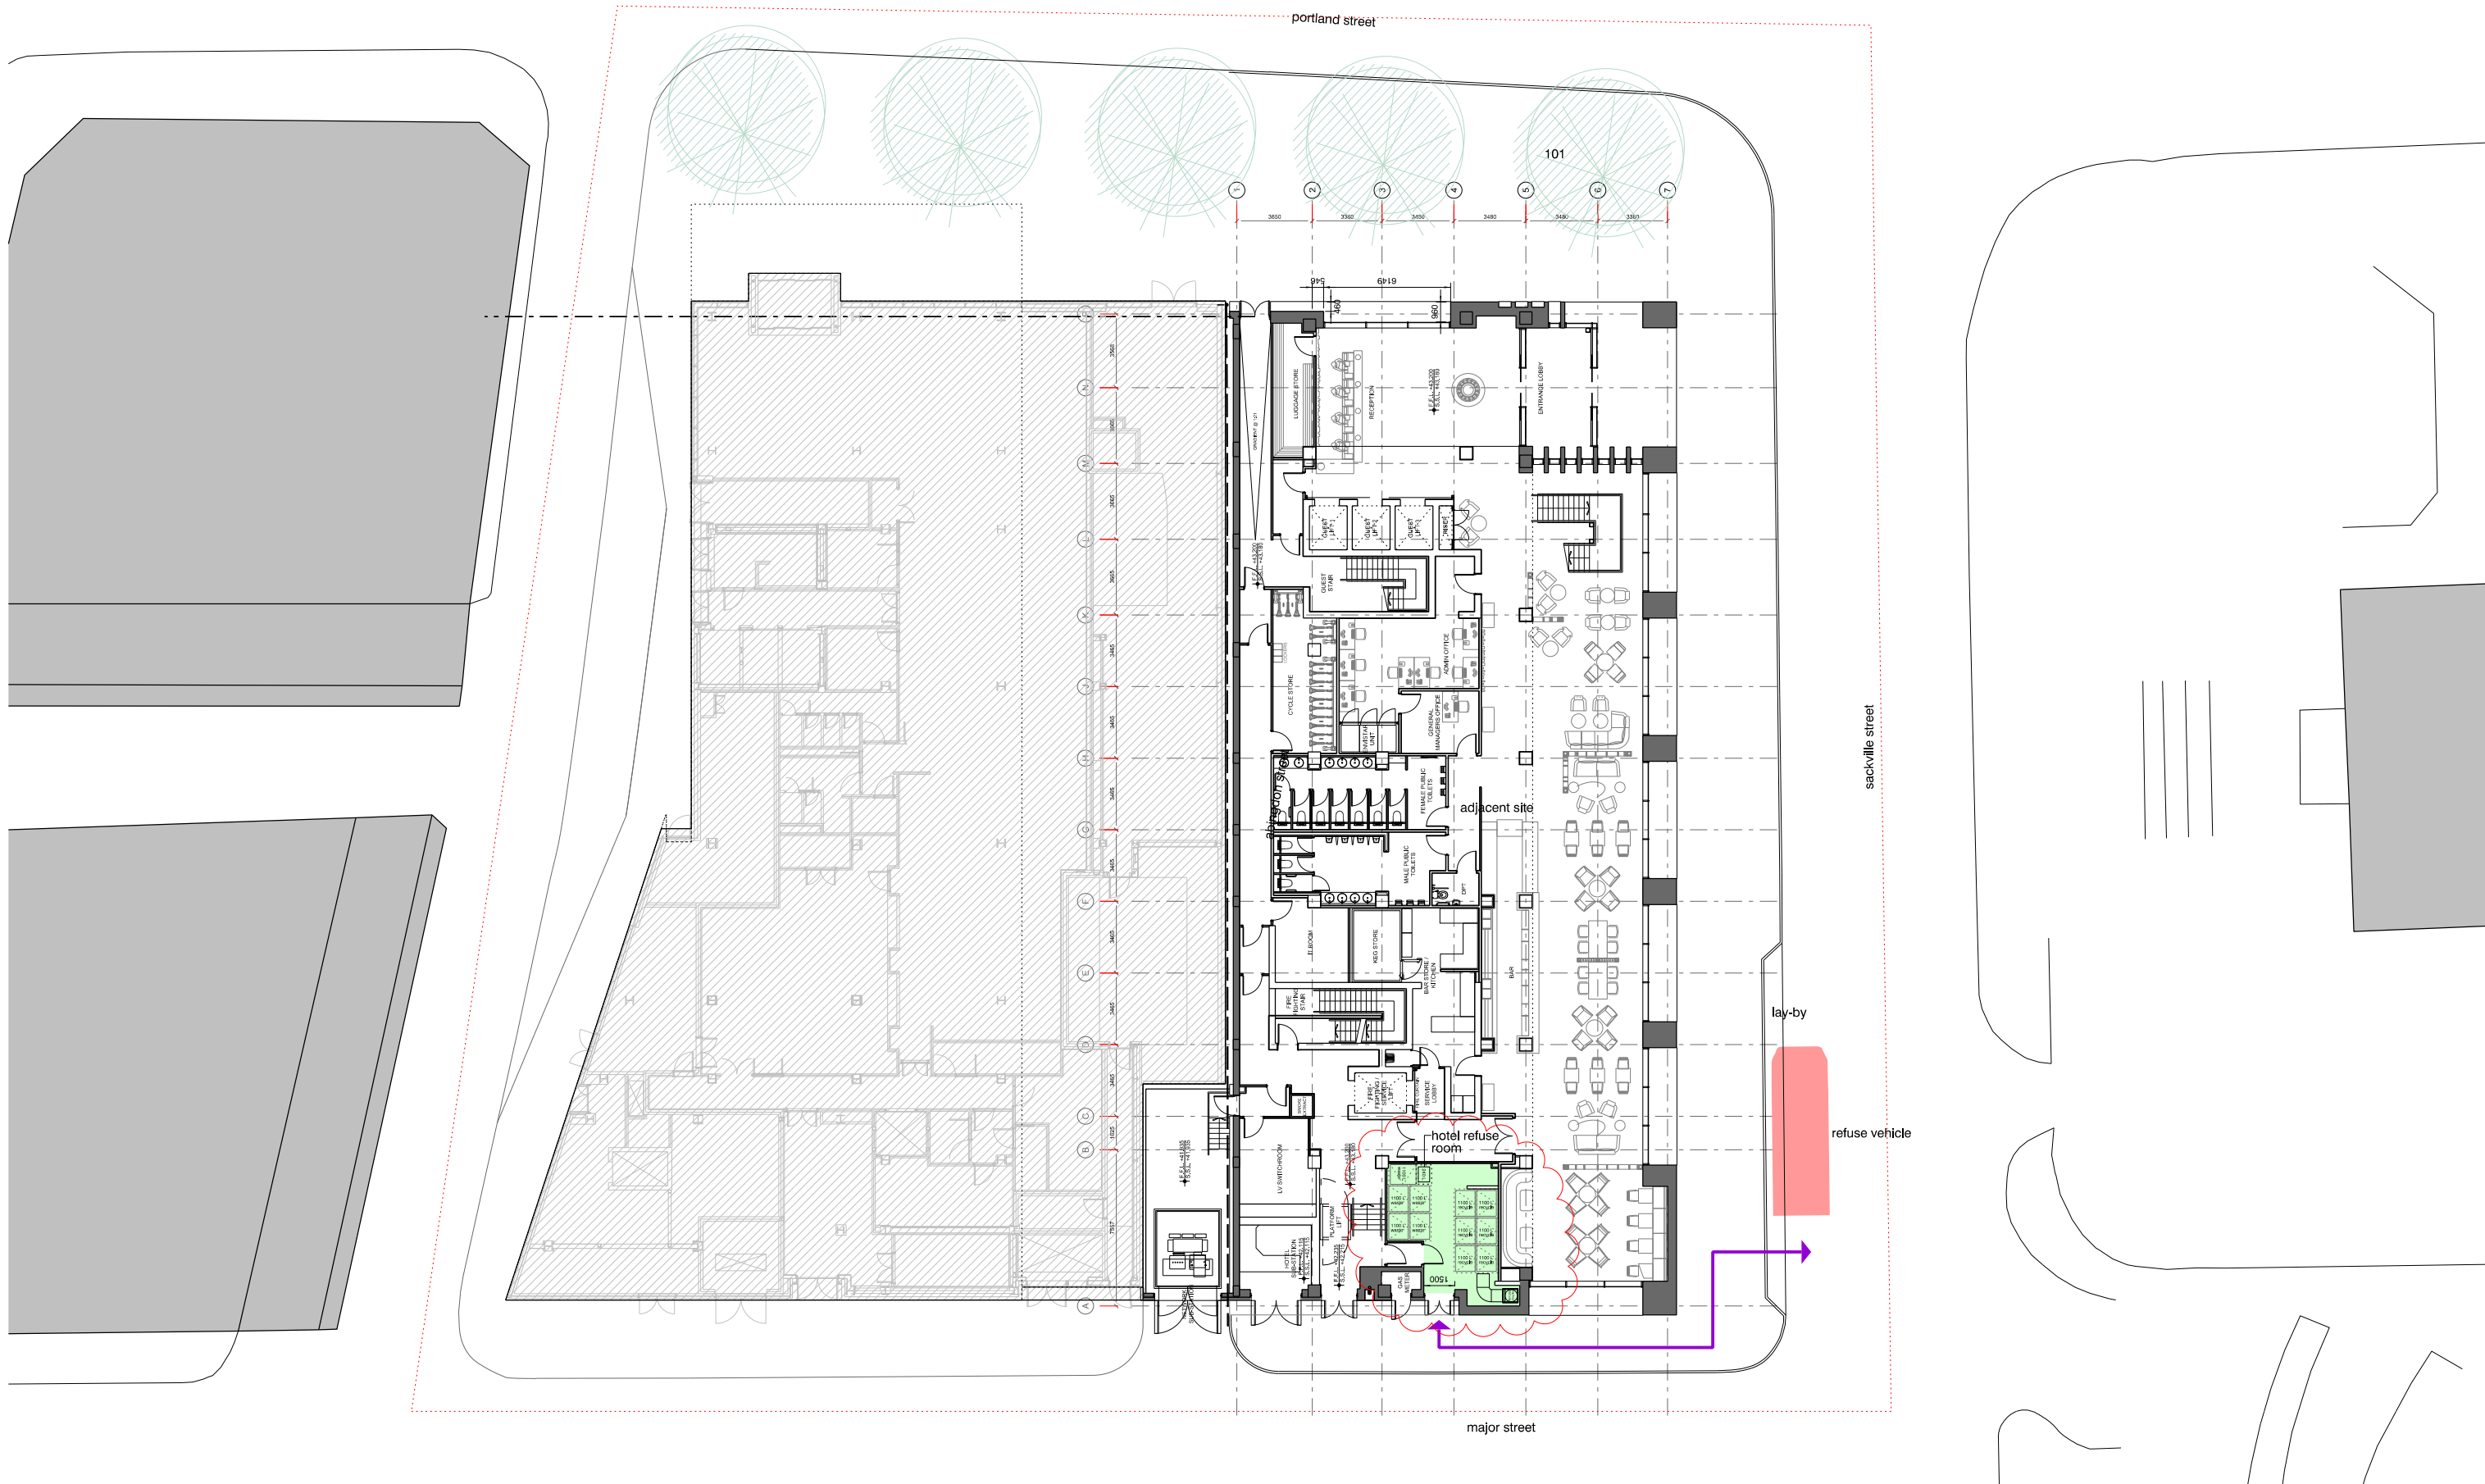

application site

revision:	date:	note:
P01	2017.10.25	planning application submission
P02	2018.02.02	revised layout
P03	2018.02.13	revised
P04	2021.11.24	NMA for condition 18 & 23

KEY	
	application site
	refuse room (planning consent)
	refuse vehicle
	refuse collection route



project
hotel on 55 portland street, manchester
job no.
7410
title
proposed refuse strategy
scale
1:300 @ A3
drawing no.
7410-al(05)200

in association with
LEACH RHODES WALKER
ARCHITECTS
www.lrw.co.uk

stephenson hamilton risley
STUDIO

3 riverside mews
4 commercial street
manchester, M15 4RQ
www.shr.studio
email@shr.studio
0161 832 0244