



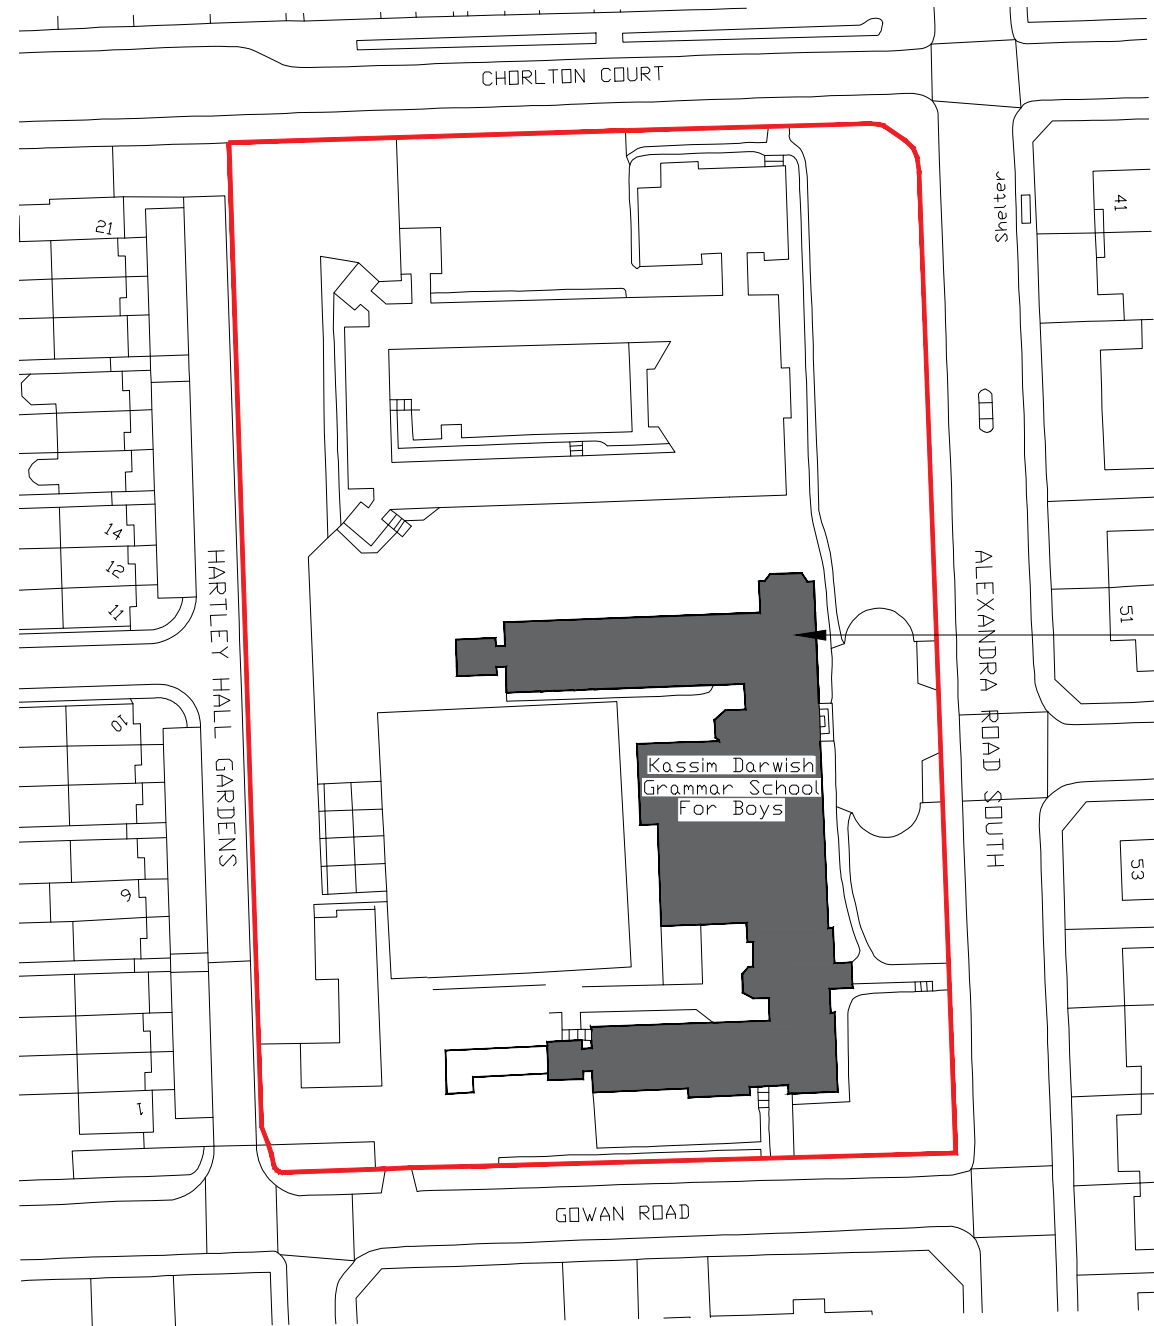

Site Address:
Hartley Hall
Alexandra Road South
Manchester
M16 8NH

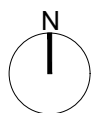

0 10 m 20 m 30 m

Location Plan 1:1000 @ A3

JOB INFORMATION: HARTLEY HALL SCHOOL IMPROVEMENT	DRAWING TITLE: Location Plan	REVISIONS: ..		
ALL DIMENSIONS ARE GIVEN IN MILLIMETERS.		DATE: JULY 2017	SCALE: AS SHOWN	DRAWING REF: KDG-038-PL01
MEASUREMENT SCALING OF THIS DRAWING SHALL ONLY BE PERMITTED IN ITS DIGITAL FORM.				