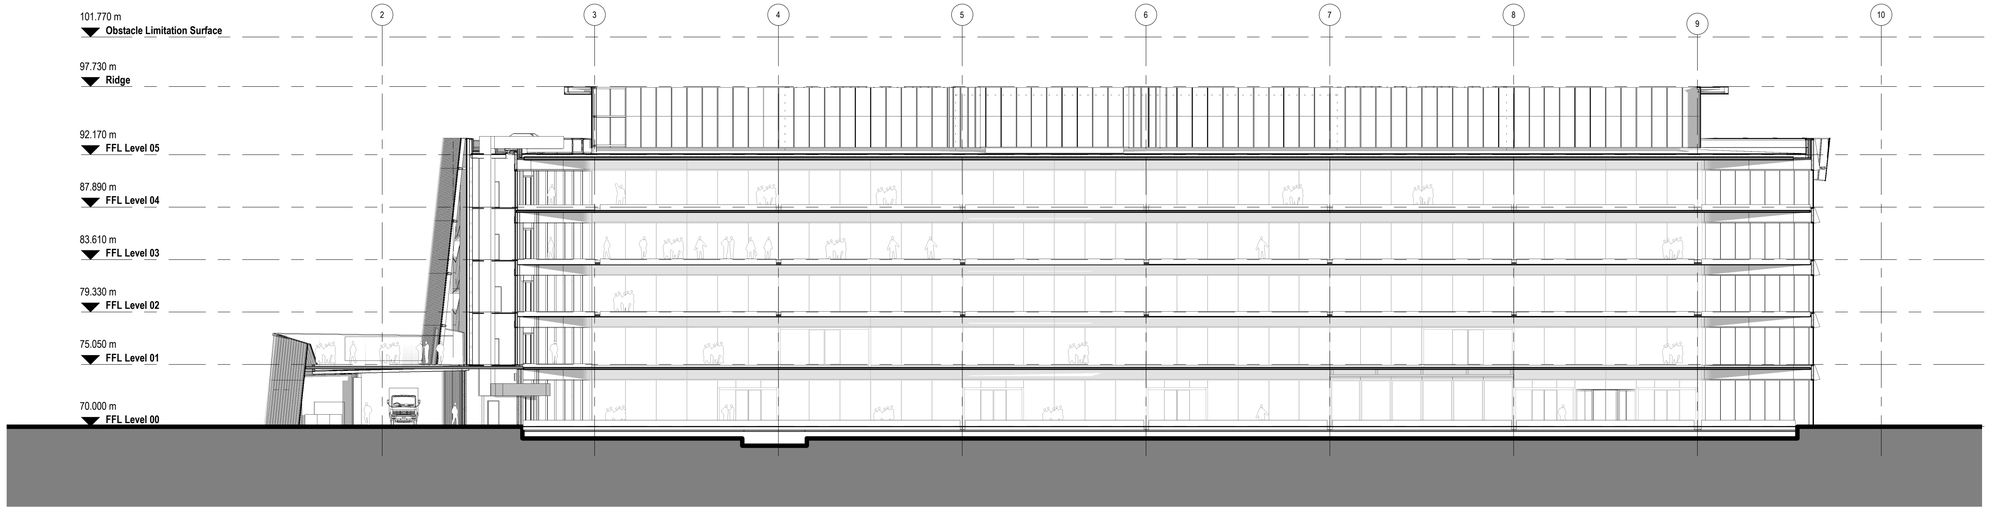

1 Office GA Section A-A

1 : 250

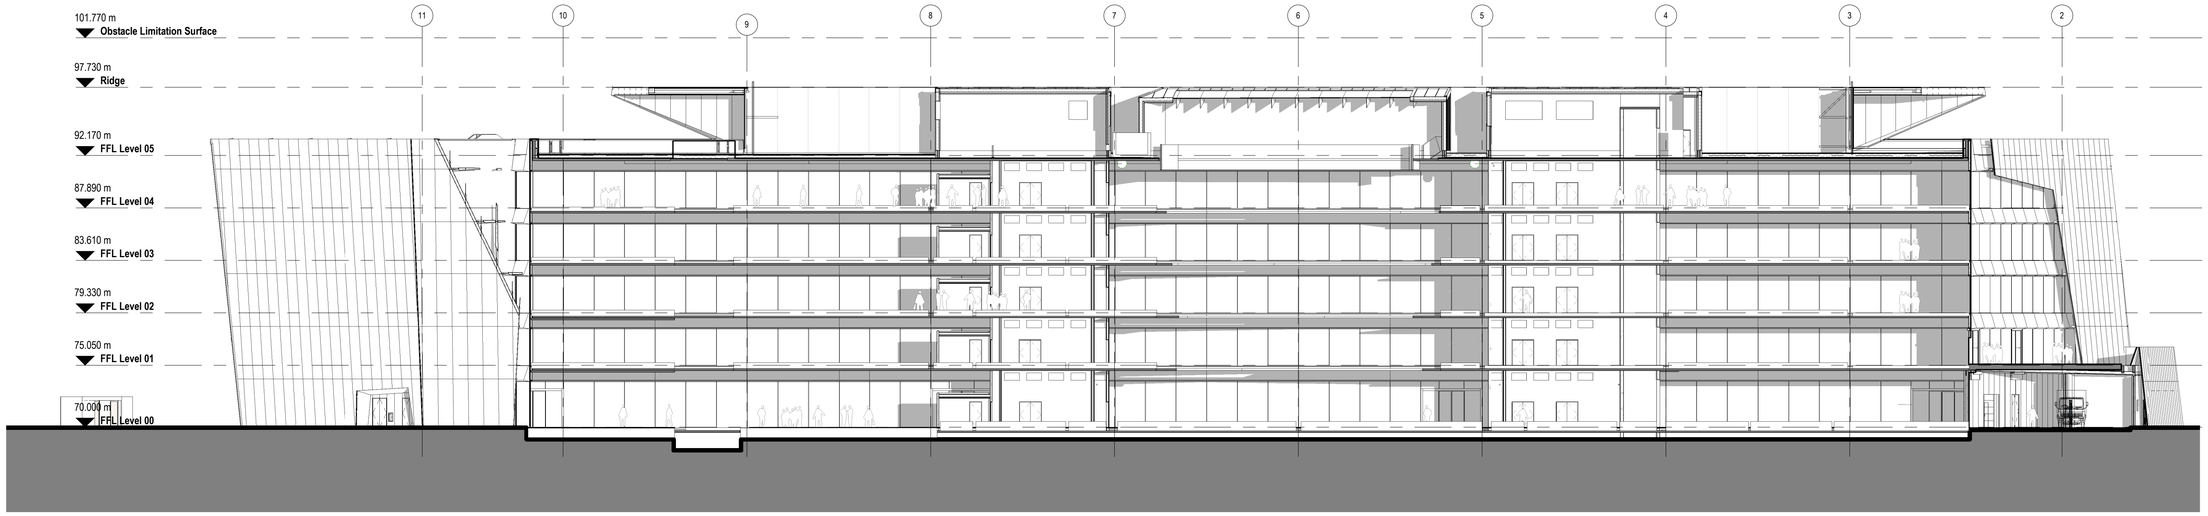

2 Office GA Section B-B

1 : 250

BUILDING DESIGN PARTNERSHIP SHALL HAVE NO RESPONSIBILITY FOR ANY USE MADE OF THIS DOCUMENT OTHER THAN FOR THAT WHICH IT WAS PREPARED AND ISSUED.

ALL DIMENSIONS SHOULD BE CHECKED ON SITE.

DO NOT SCALE FROM THIS DRAWING

ANY DRAWING ERRORS OR DIVERGENCIES SHOULD BE BROUGHT TO THE ATTENTION OF BUILDING DESIGN PARTNERSHIP AT THE ADDRESS SHOWN BELOW.

DRAWINGS SHALL BE READ IN CONJUNCTION WITH THE FOLLOWING BEFORE WORK COMMENCES:

- THE CDM DESIGN ISSUES REGISTER
- THE BDP RISK SERIES OF DRAWINGS
- THE PROJECT CDM RISK REGISTER

NOTES

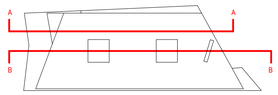

N

KEY PLAN

REVISION	DESCRIPTION	DRAWN	CHECKED	DATE
P02	FOR PLANNING	SMS	JB	10/12/21
P01	FIRST ISSUE	SMS	JB	13/01/21

CLIENT

11 Ducie Street
PO Box 85
Piccadilly Basin
Manchester
M60 3JA
United Kingdom

T +44 [0]161 828 2200
www.bdp.com

BDP.

PROJECT TITLE
The H!VE

BDP JOB NUMBER: P2007773

SUITABILITY: Commercial In Confidence

DRAWING TITLE
GA Sections
Section A-A
Section B-B

SCALE: 1 : 250 @ A1

DATE FIRST ISSUED: 13/01/21

DRAWING No.: HIVE-BDP-01-00-DR-A-EF_70_80-9001

REVISION: P02