



DO NOT SCALE FROM THIS DRAWING
DIMENSIONS TO BE CHECKED ON SITE

All dimensions to be checked
on site prior to any
commencing work.

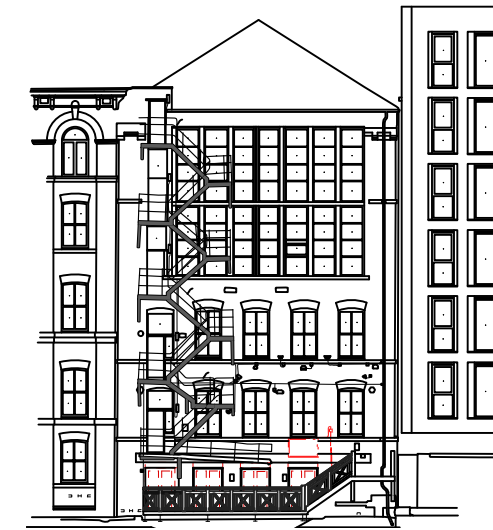

Existing shutter boxes to be removed

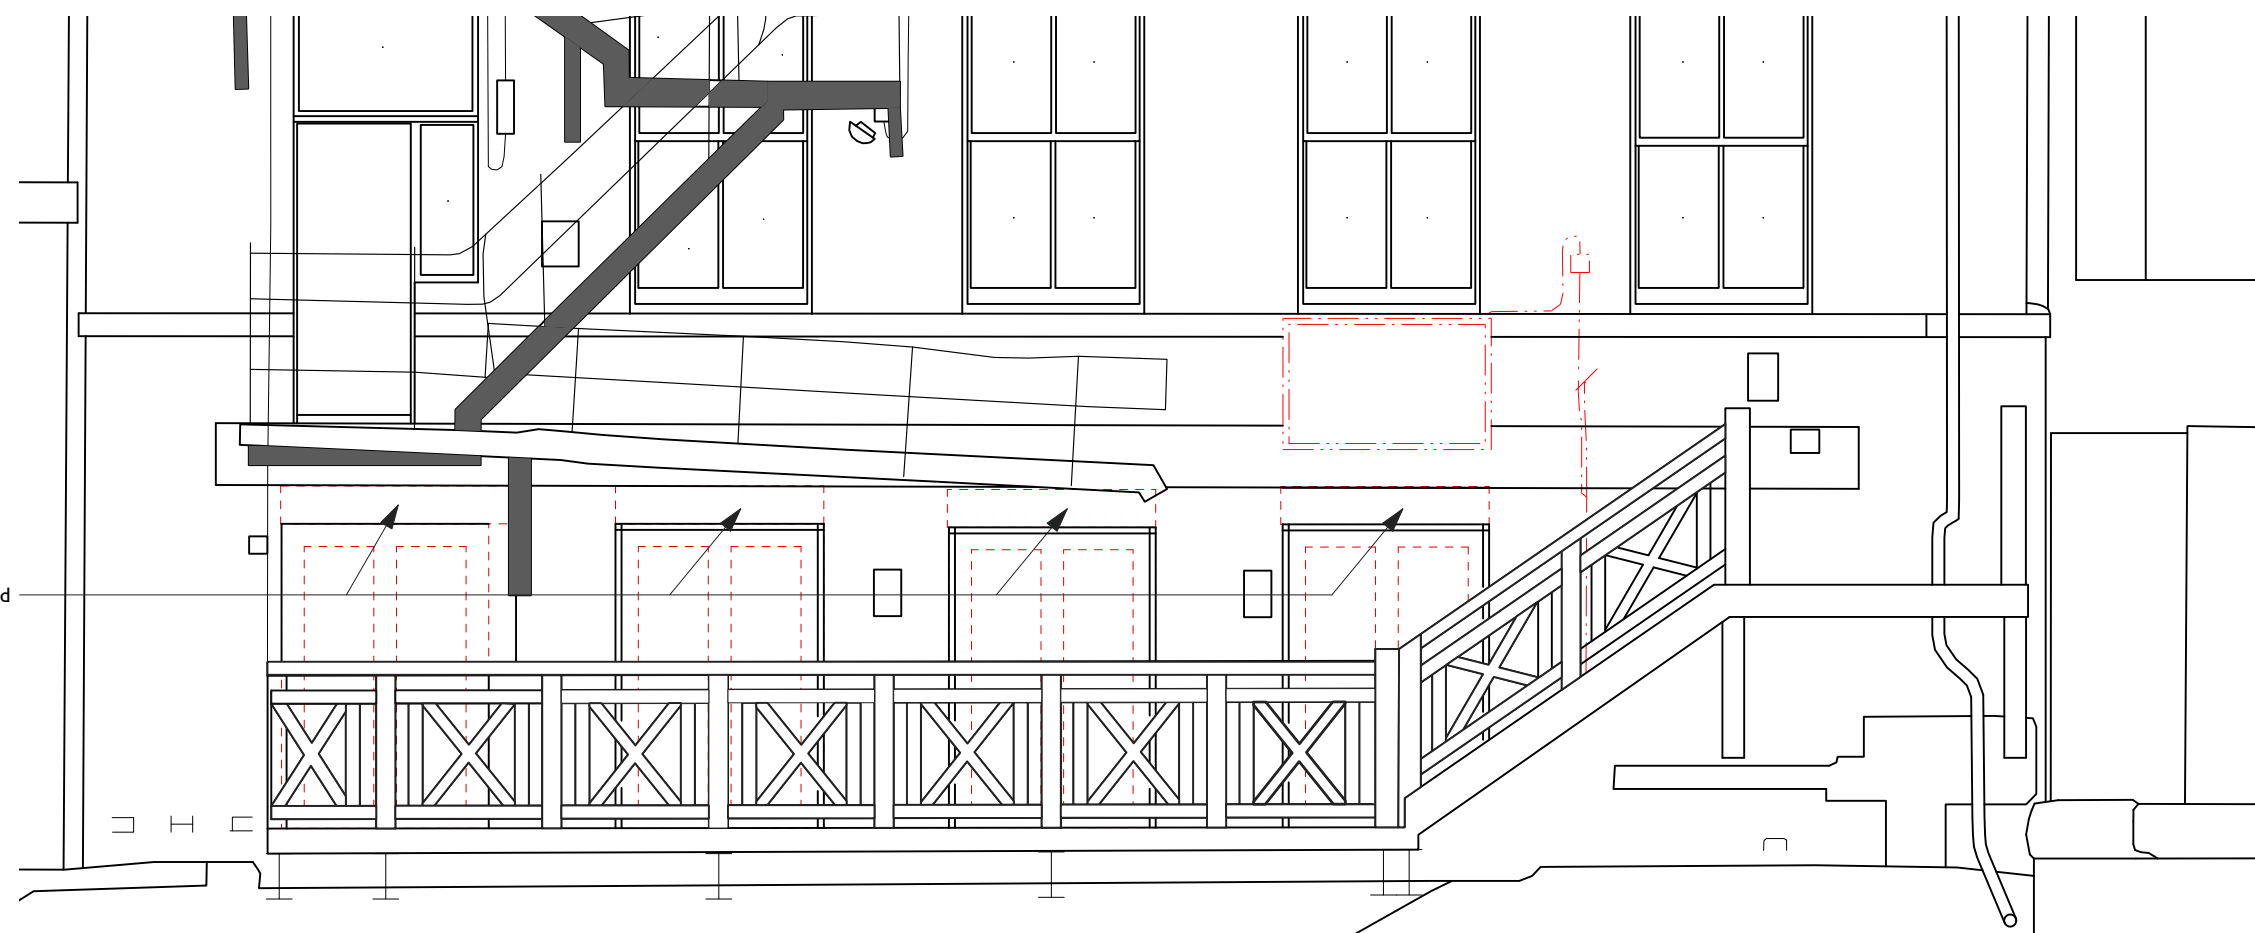

CANAL STREET ELEVATION

A 30/07/2021 Annotations updated RG

Rev Note DRN CHK

Amazon House
Manchester

Canal Street Elevation Strip
Out

scheme	1937
drwg no.	T(203)
revision	A

scale	1:200 @ A3
date first drawn	June 21
drawn	RG

SK sketch E existing P proposed T tender C construction FI final issue

www.ateliermb.co.uk
t 0161 236 0051
e architect@ateliermb.co.uk

