
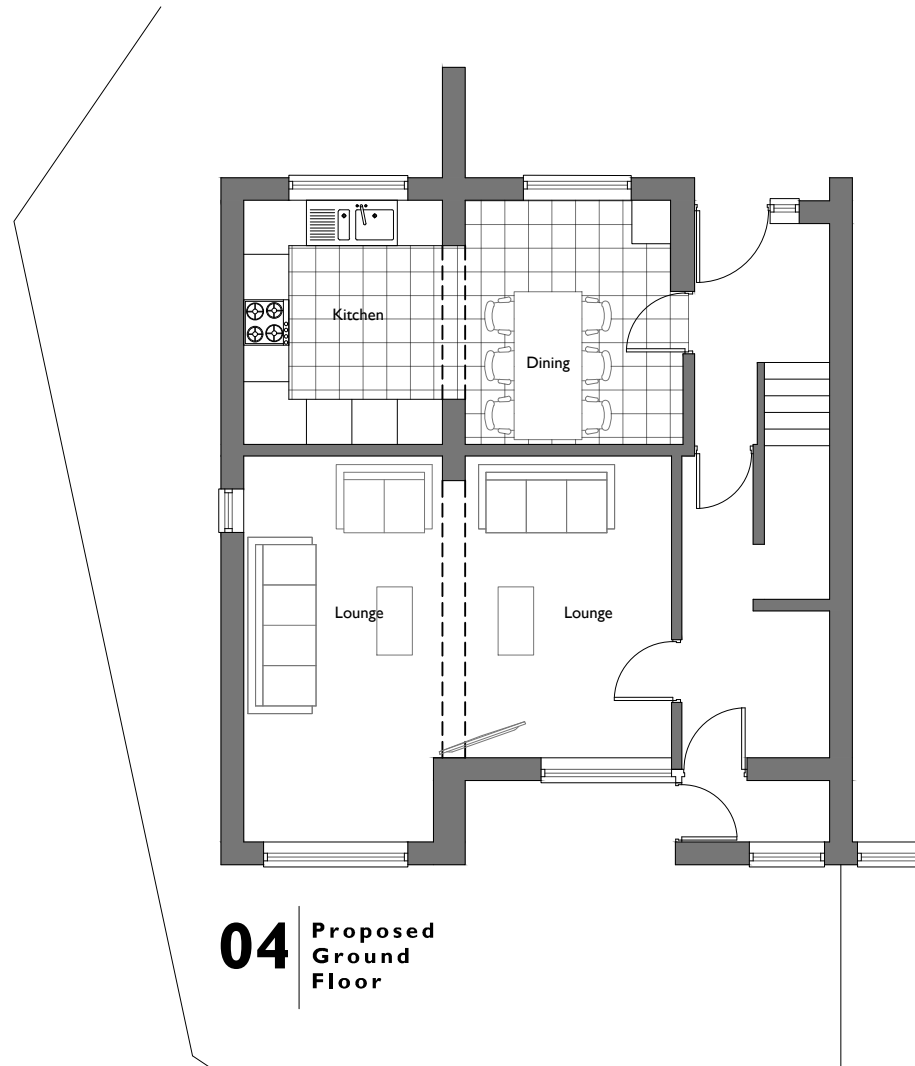
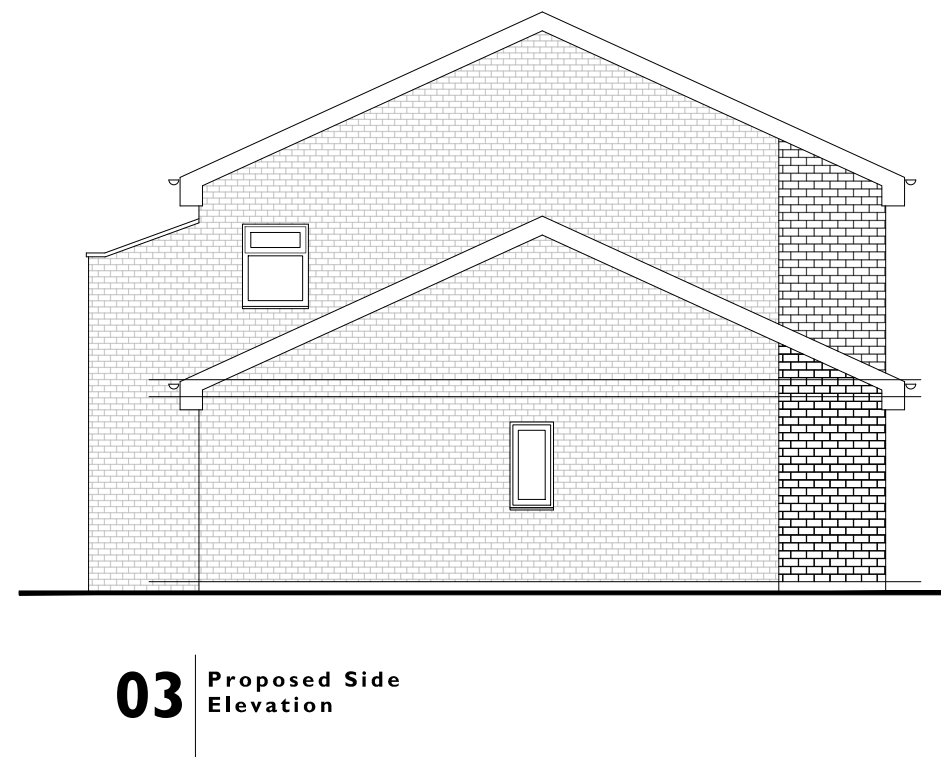
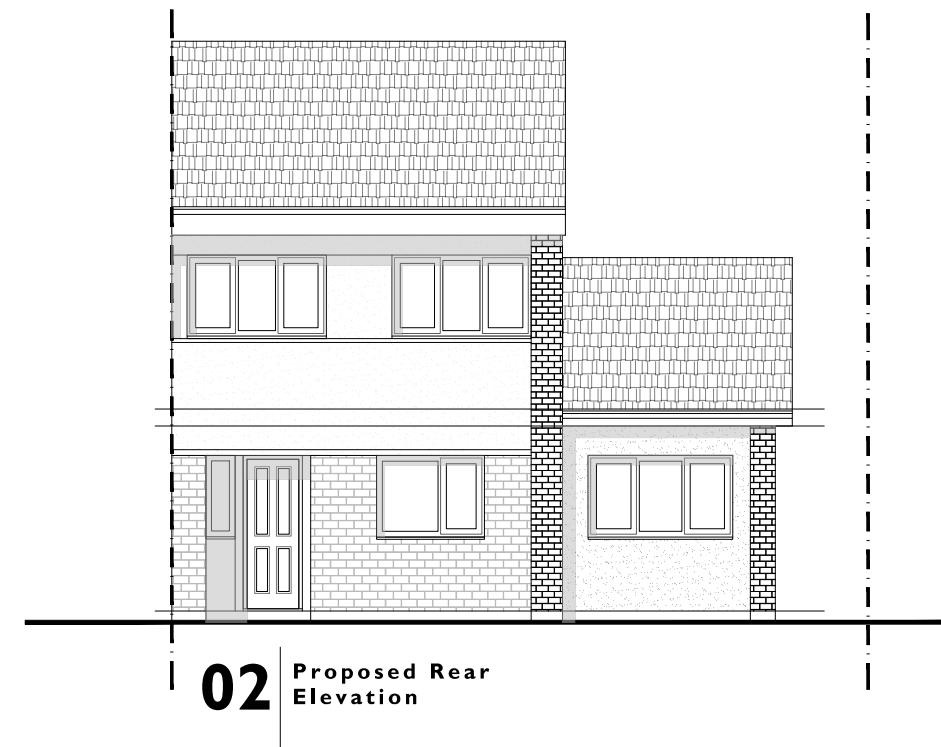


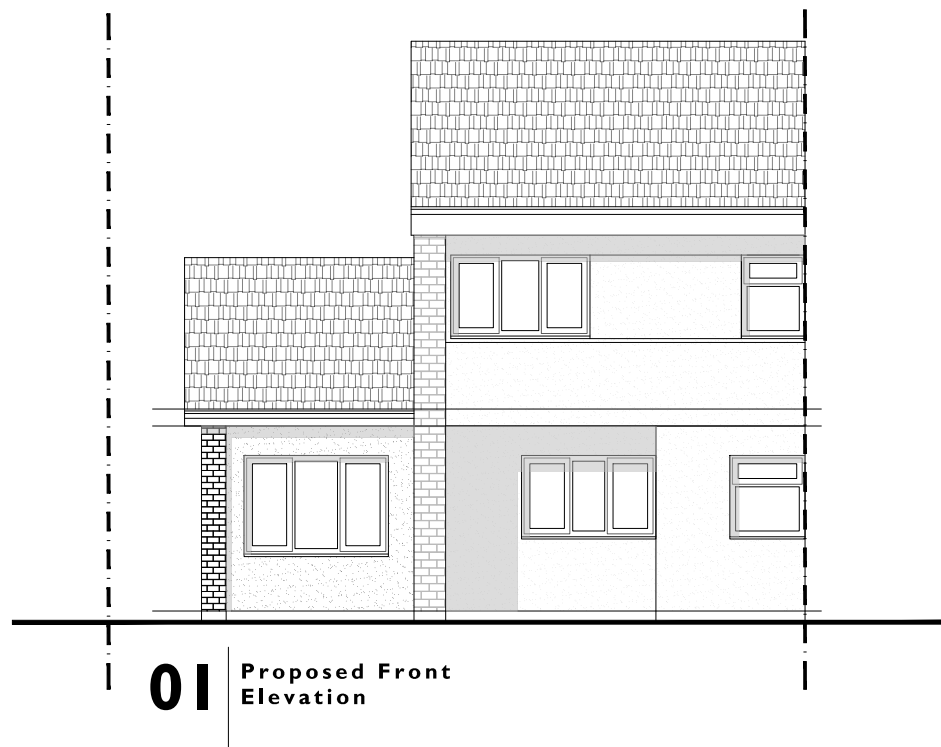

0m 0.5 1 1.5 2 2.5 3 4 5 6 8 10m
Scale 1:100

option 1
proposed

note: do not scale from this drawing - use figured dimensions only. This design and drawings are copyright of nk architectural design and may not be re-produced in any form without any prior written consent.

project: 36 Weybridge Road, Ancoats
client: Thanh
job no: 01101
drawing no: sk01

drawing title: Proposed Plans & Elevations
scale: 1:100
date: 12/10/2021
revision: -

nk architectural design
nickketley@hotmail.co.uk
0161 2885578 07841 236558