


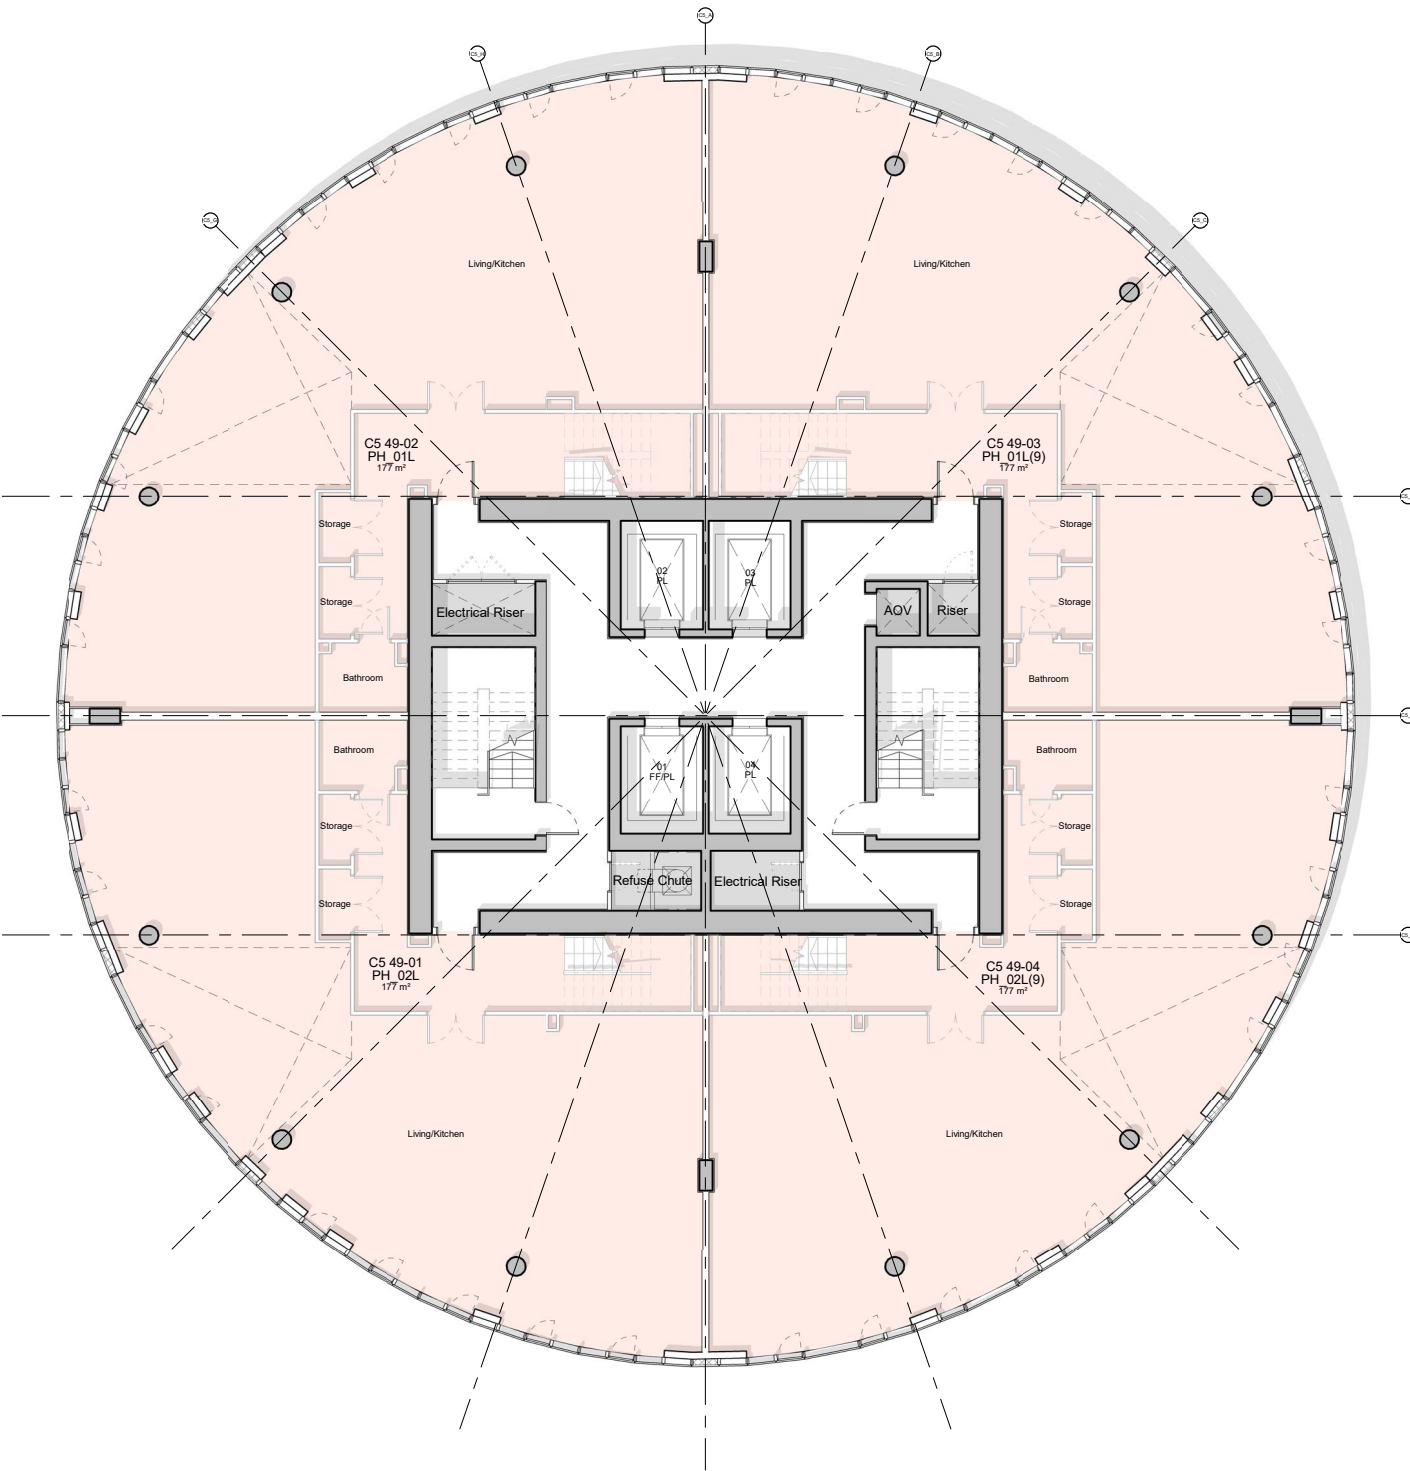

This drawing is copyright.
Do not scale off dimensions.

All dimensions to be checked on site by contractor.

Contractor to report any dimensional discrepancies, errors or omissions prior to commencing on site.

NORTH

Rev	Date	Description
P01	31-01-2020	Planning Issue

Project Title

Crown Street Phase 2
Crown Street
Manchester

Status

Planning Issue

Drawing Title

C5 - GA Plan - Level 49 (Duplex - Lower)

Job No	Scale
10292	1:200 @ A3 1 : 100 @ A1


SHP Drawing Code

10292-C5-SHP-G200- PL -49-B5D801

Project	Zone	Designer	Checker	Type	Location	Drawn	Revision
							P01

Manchester
+44 (0)161 835 2345


London
+44 (0)20 7549 4000

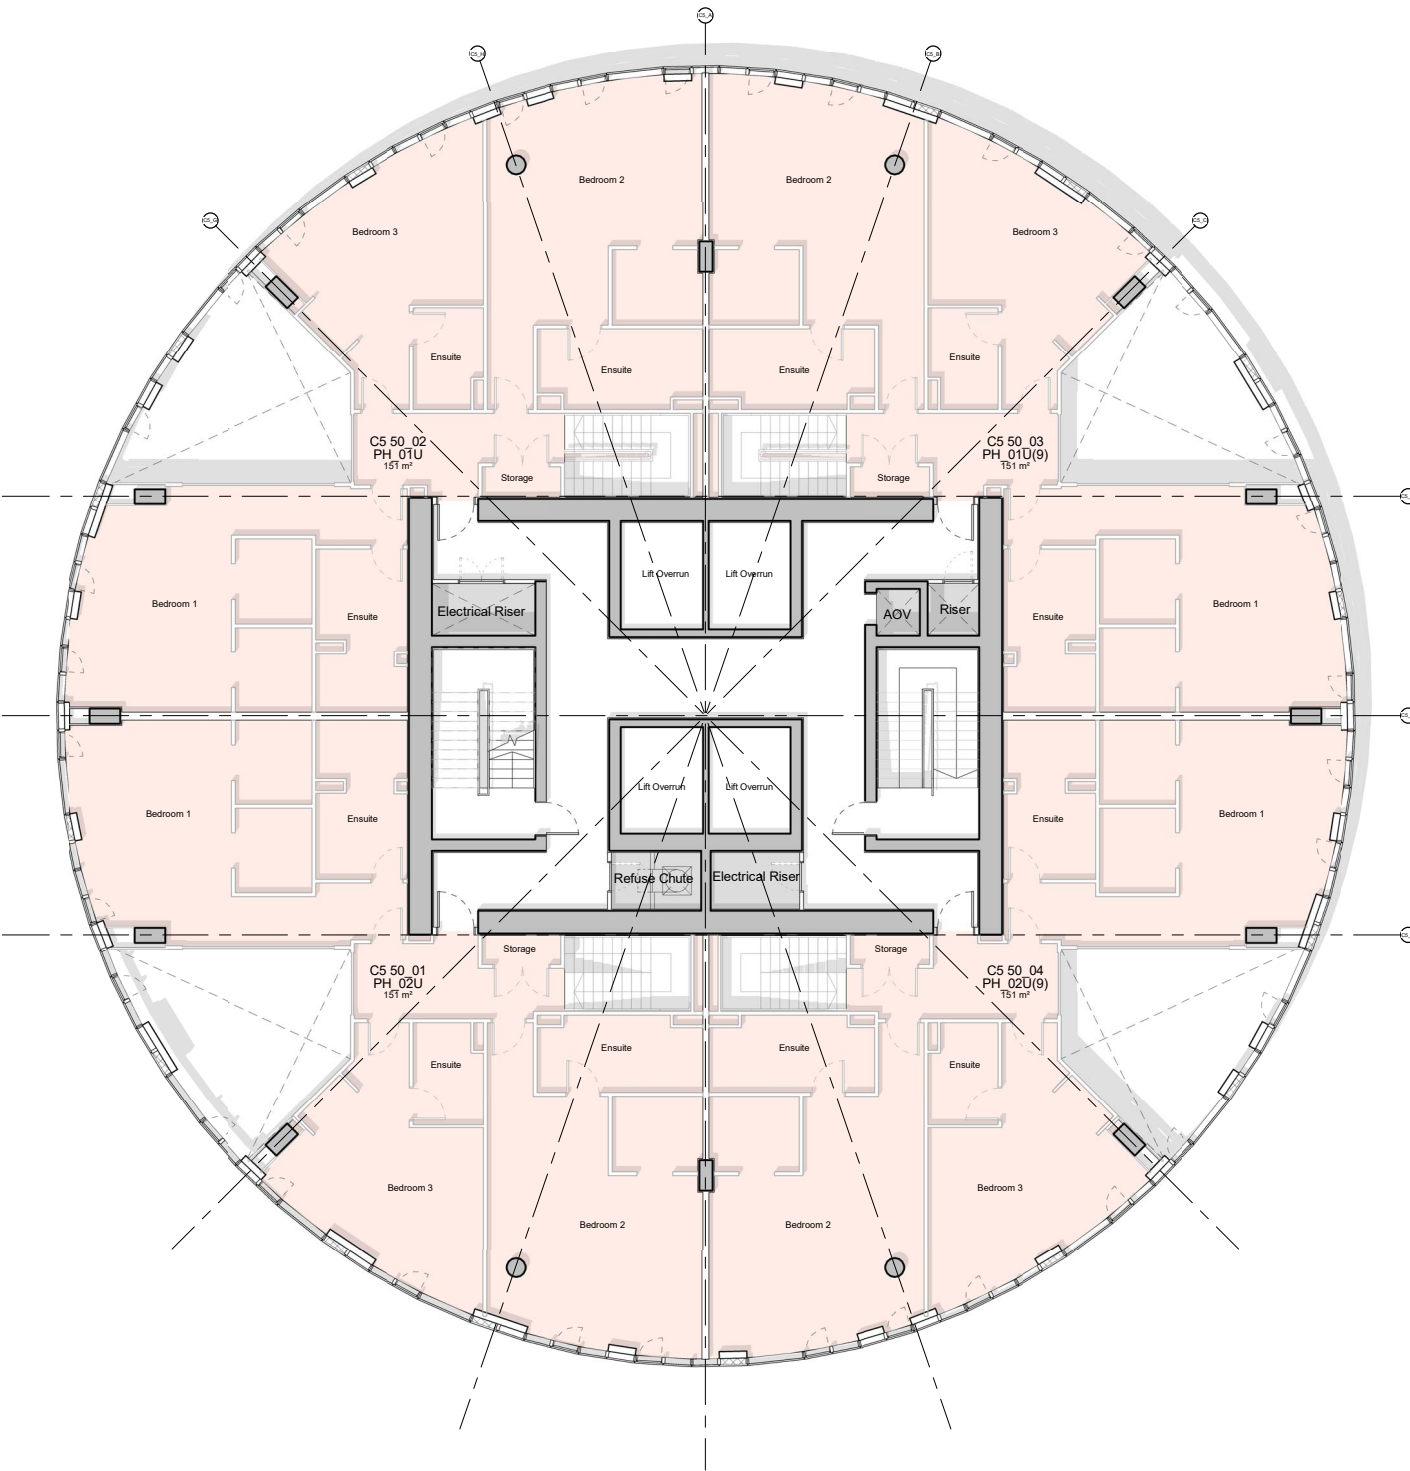

This drawing is copyright.
Do not scale off dimensions.

All dimensions to be checked on
site by contractor.

Contractor to report any dimensional
discrepancies, errors or omissions
prior to commencing on site.

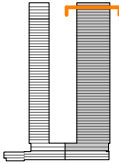

NORTH



Rev	Date	Description
P01	31-01-2020	Planning Issue



Project Title
Crown Street Phase 2
Crown Street
Manchester

Status
Planning Issue

Drawing Title
C5 - GA Plan - Level 50 (Duplex - Upper)

Job No
10292

Scale
1 : 100 @ A1

SHP Drawing Code
10292-C5-SHP-G200-PL-50-B5D801

Revision
P01

simpsonhaugh

Manchester
+44 (0)161 835 2345

London
+44 (0)20 7549 4000