






1 Elevation DD
1:25

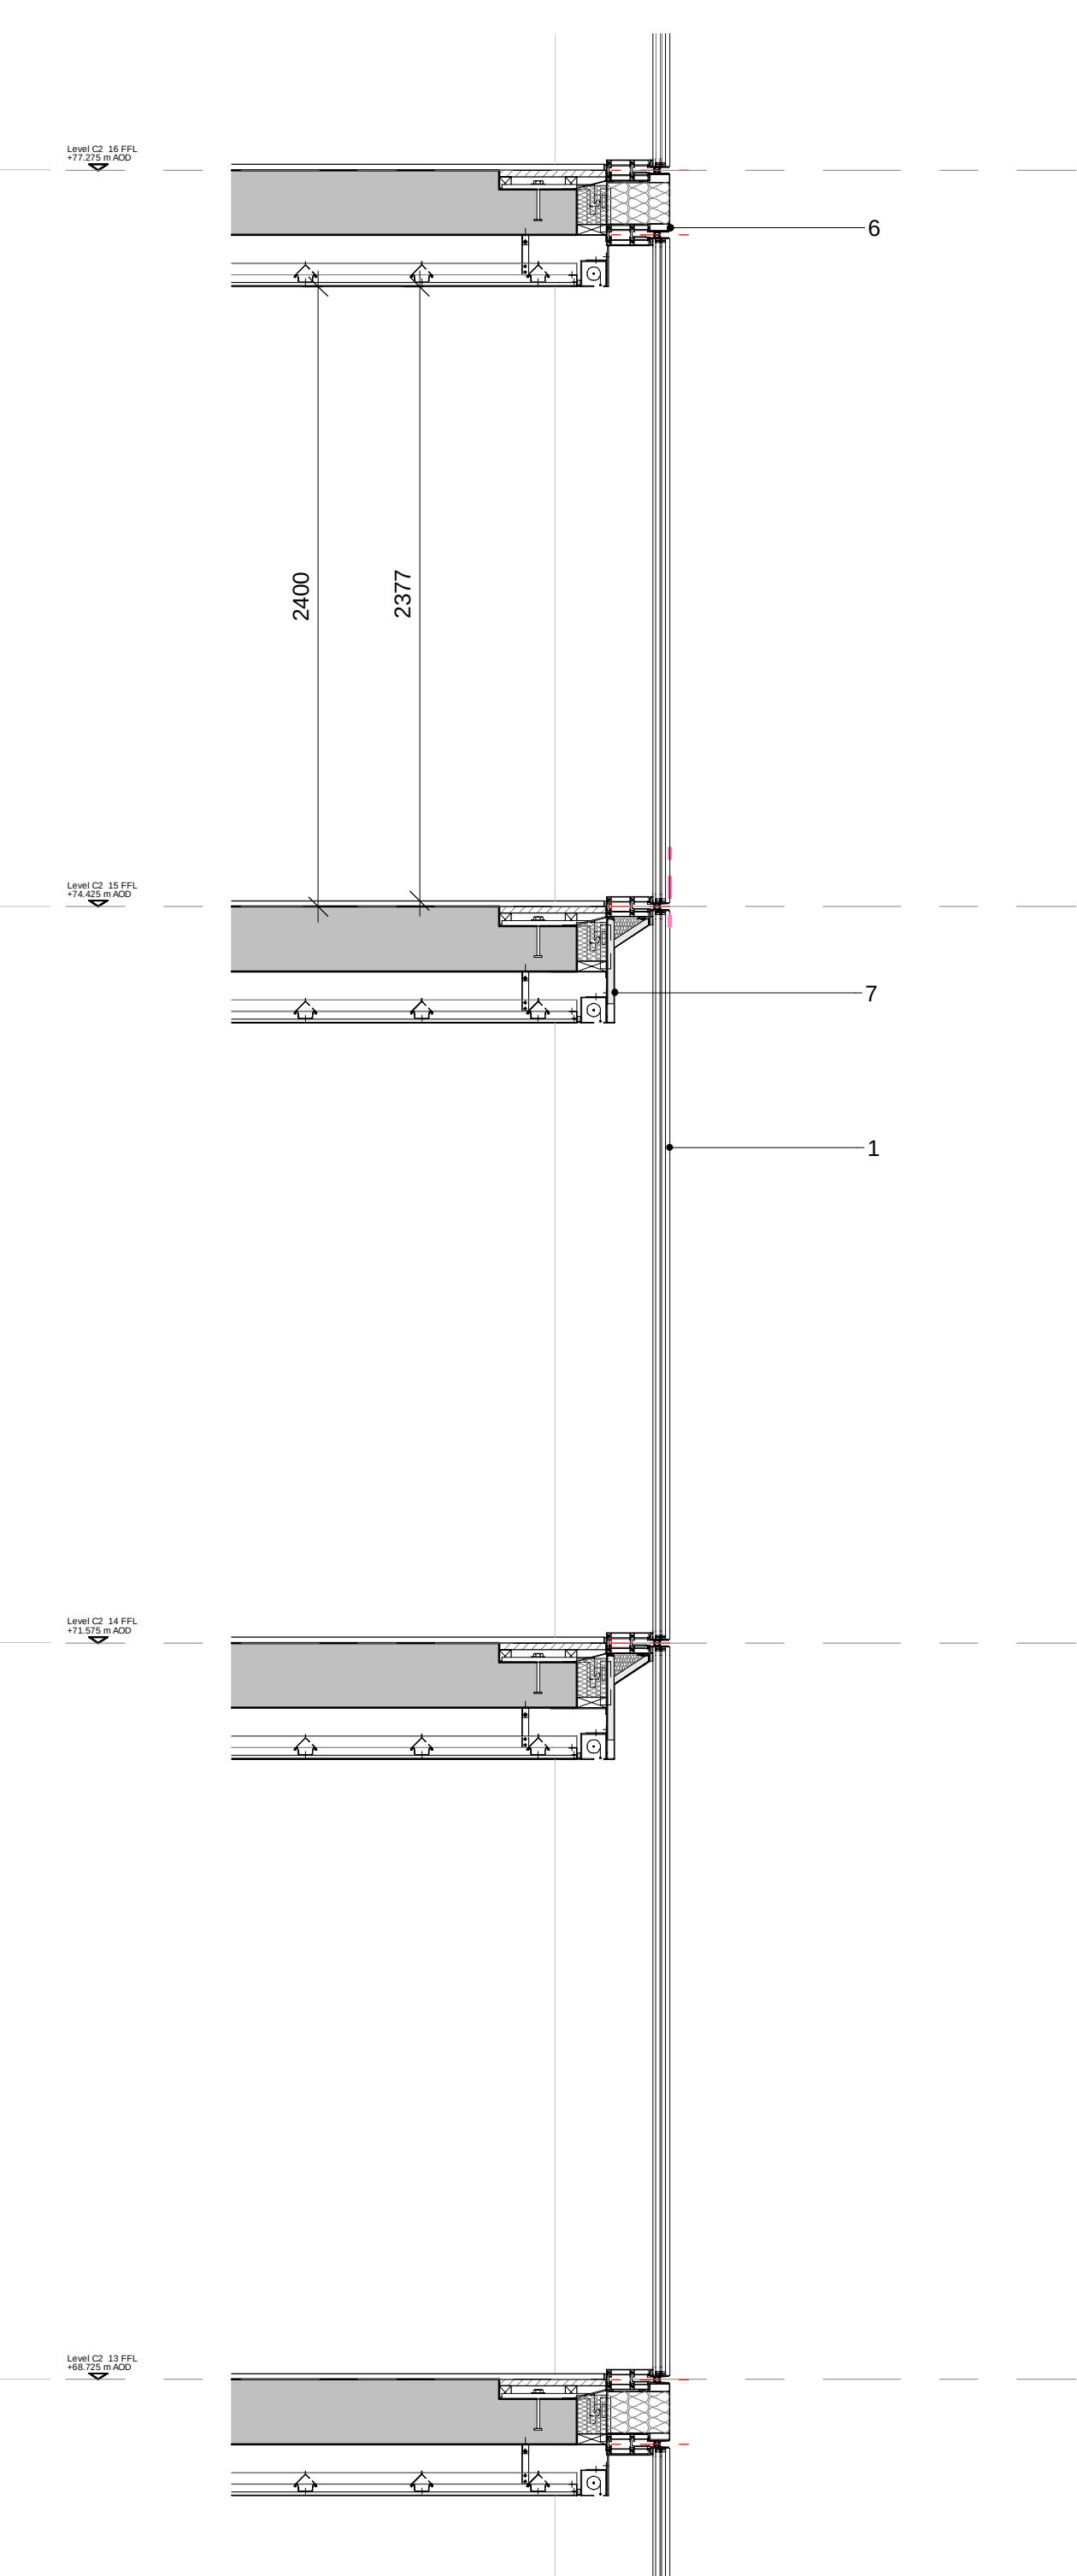


2 Section AA - Vertical triple glazed vision unit section detail
1:25

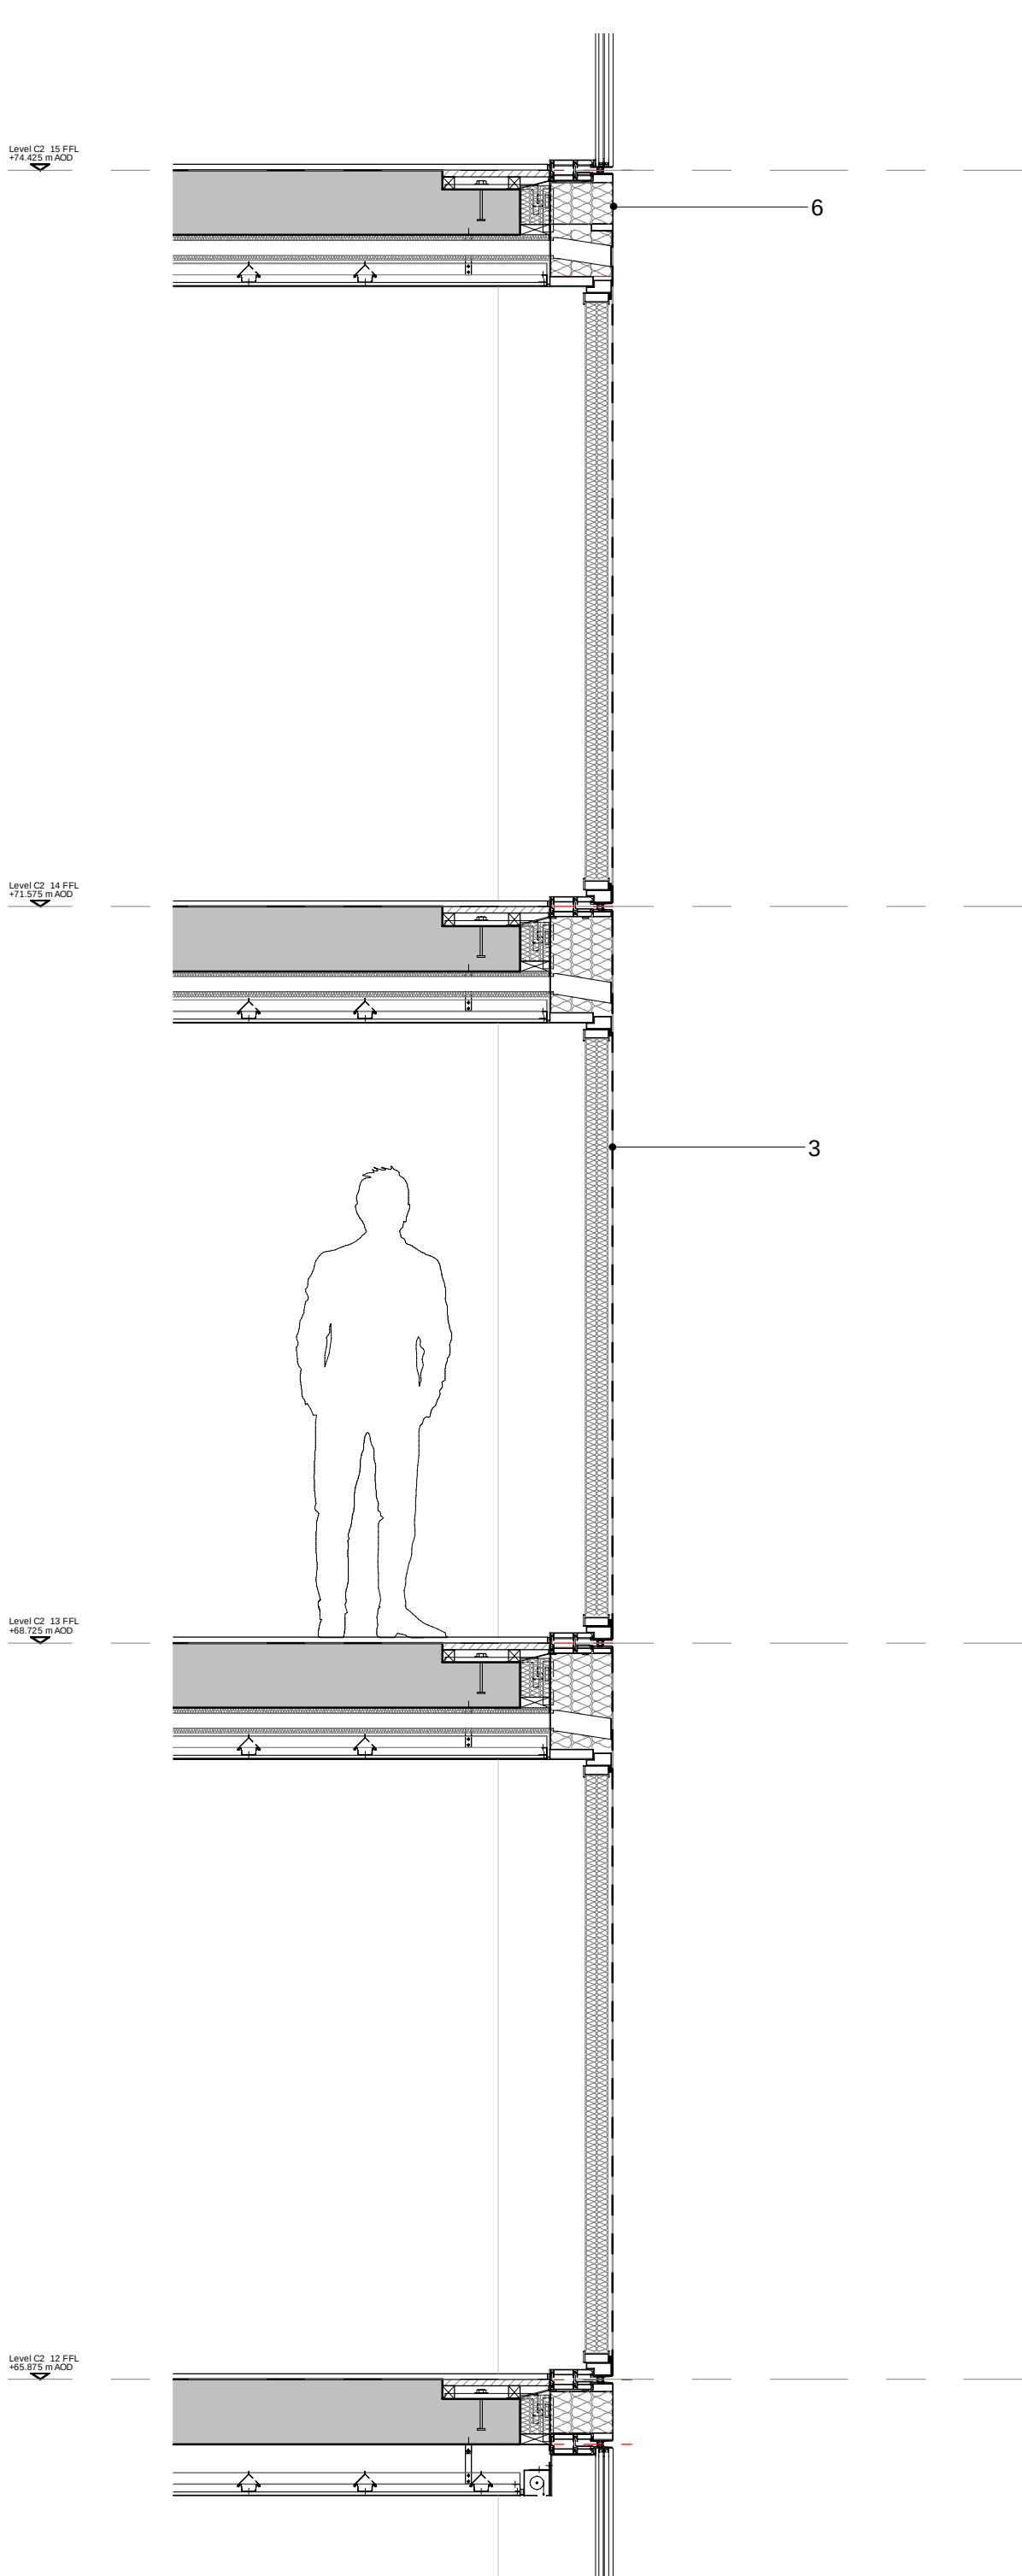

3 Section BB - Insulated aluminium panel section detail
1:25

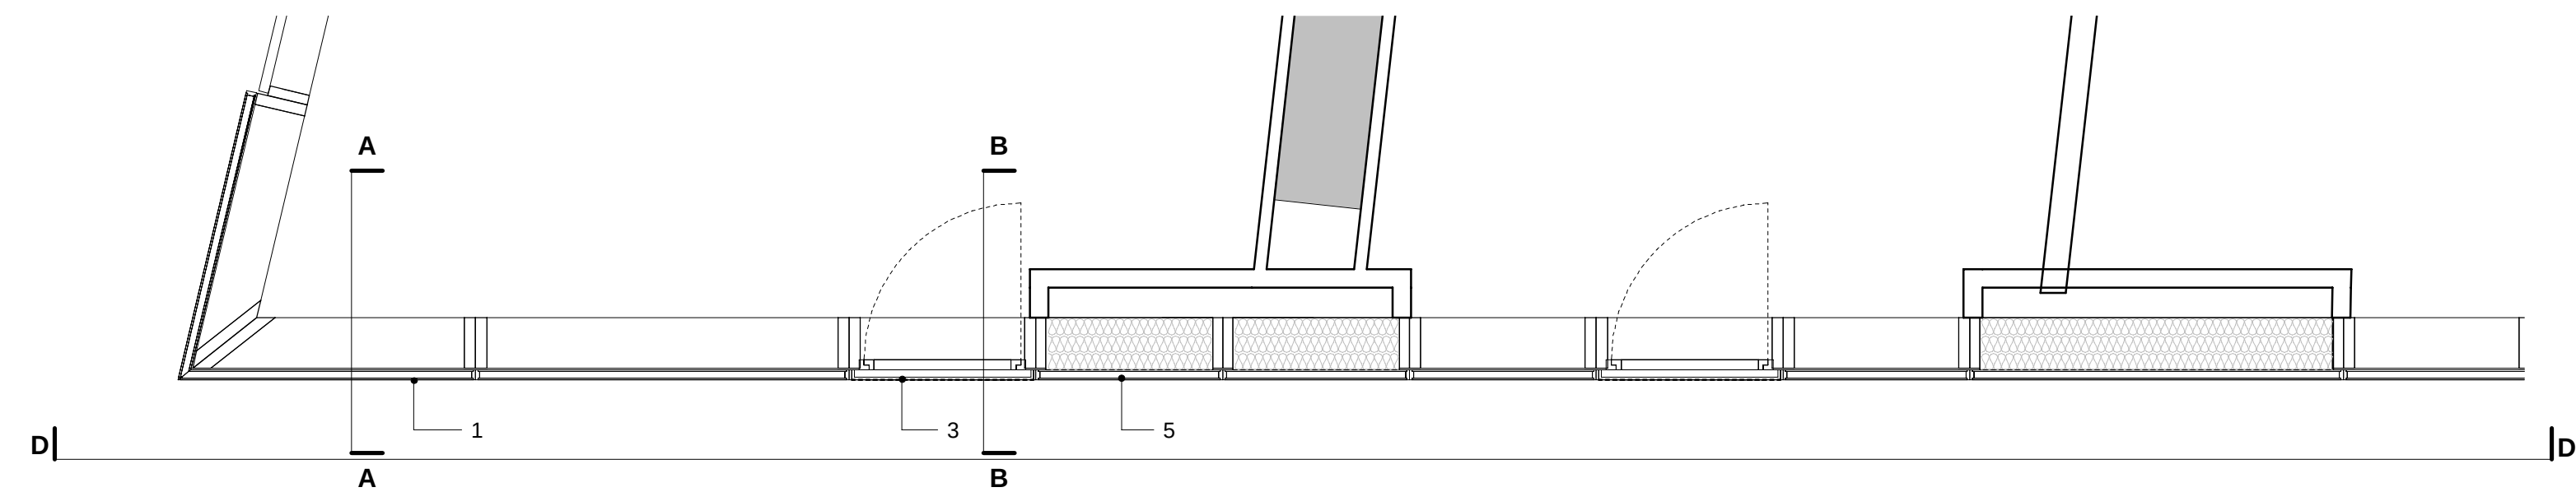

4 Plan CC Level 14 vertical side
1:25

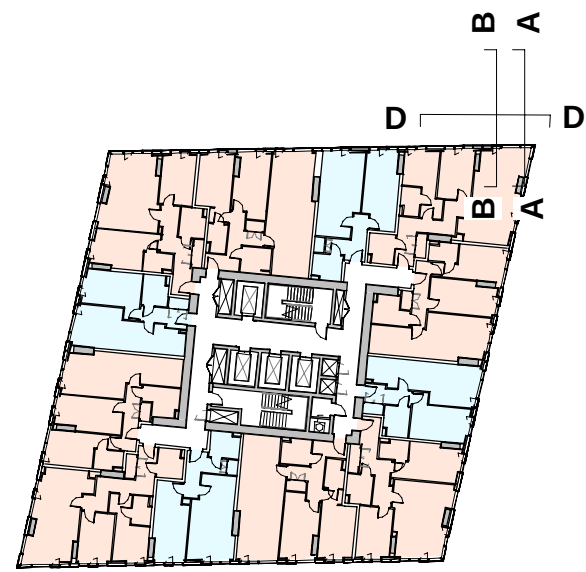

Level TY Keyplan 03

KEY		06	Aluminium Fascia – (Dark Grey): Extruded anodised aluminium profile (unitised)
01	Vision Unit – TYPE 1 (Vertical): Full height clear vision unit (unitised)	07	Floor Edge Cover: Dark grey, concealing floor slab edge
02	Vision Unit – TYPE 2 (Sloping): Full height clear vision unit (unitised)	08	Uncapped glass curtain wall with up to 50% opaque (back painted) units
03	Purge Vent – (Steel Effect): Steel effect anodised aluminium perforated sheet in plane of façade, concealing a glazed or solid door behind (unitised)	09	Exposed Concrete Column – Architectural Finish
04	Opaque Unit – TYPE 1: Full height opaque (grey back painted glass-faced) unit with 50% frit (light grey) to Face #1 (unitised)	10	PPC Aluminium Soffit Panel – (Steel Effect)
05	Opaque Unit – TYPE 2: Full height opaque (grey back painted glass-faced) unit (unitised)	11	PPC Aluminium Cladding Panel – (Steel Effect)
		12	Metalwork Balustrade – (Painted Dark Grey)
		13	PPC Aluminium Louvre – (Dark Grey)
		14	Opaque back painted glass faced unit at floor/ slab edge

This drawing is copyright Do not scale off dimensions. All dimensions to be checked on site by contractor. Contractor to report any dimensional discrepancies, errors or omissions prior to commencing on site.			<table><tr><th>Rev</th><th>Date</th><th>Description</th></tr><tr><td>P01</td><td>2021-10-29</td><td>Planning Issue</td></tr><tr><td> </td><td> </td><td> </td></tr><tr><td> </td><td> </td><td> </td></tr><tr><td> </td><td> </td><td> </td></tr><tr><td> </td><td> </td><td> </td></tr><tr><td> </td><td> </td><td> </td></tr><tr><td> </td><td> </td><td> </td></tr><tr><td> </td><td> </td><td> </td></tr><tr><td> </td><td> </td><td> </td></tr><tr><td> </td><td> </td><td> </td></tr></table>	Rev	Date	Description	P01	2021-10-29	Planning Issue																													<table><tr><td colspan="3">Project Title Trinity Islands Trinity Way Manchester</td></tr><tr><td>Project No 10364</td><td>Scale 1 : 25</td><td>@ A1 Revision P01</td></tr><tr><td colspan="3">Status Planning Issue</td></tr></table>	Project Title Trinity Islands Trinity Way Manchester			Project No 10364	Scale 1 : 25	@ A1 Revision P01	Status Planning Issue			<table><tr><td colspan="3">Drawing Title Site C Site Wide External Walls - Typical Levels Sheet 02</td></tr><tr><td>Project No 10364</td><td>Scale 1 : 25</td><td>@ A1 Revision P01</td></tr><tr><td colspan="3">Status Planning Issue</td></tr></table>	Drawing Title Site C Site Wide External Walls - Typical Levels Sheet 02			Project No 10364	Scale 1 : 25	@ A1 Revision P01	Status Planning Issue			Manchester +44 (0)161 835 2345 London +44 (0)20 7549 4000
Rev	Date	Description	
P01	2021-10-29	Planning Issue	
Project Title Trinity Islands Trinity Way Manchester	
Project No 10364	Scale 1 : 25	@ A1 Revision P01	
Status Planning Issue	
Drawing Title Site C Site Wide External Walls - Typical Levels Sheet 02	
Project No 10364	Scale 1 : 25	@ A1 Revision P01	
Status Planning Issue	