




Block Plan (1:500 @ A3)

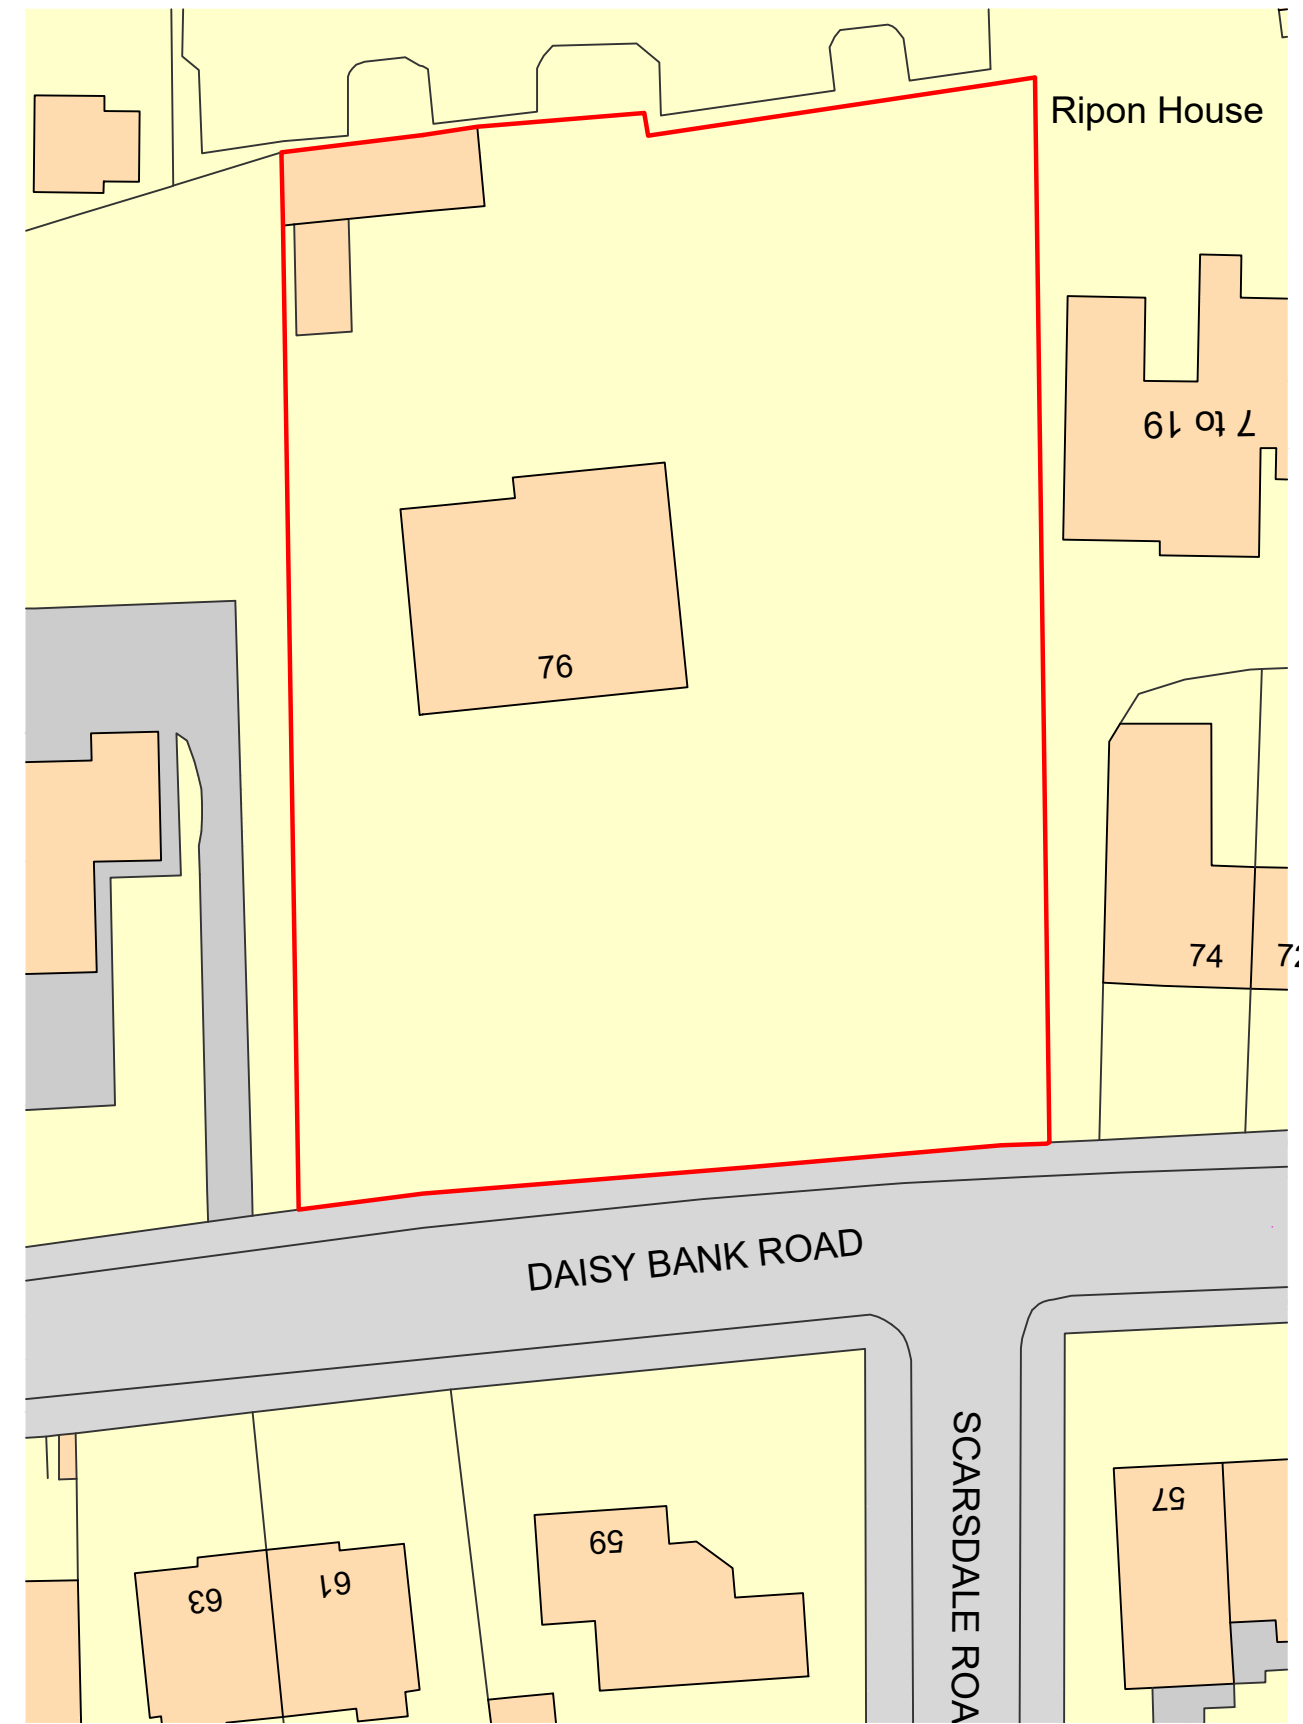


Ordnance Survey, (c) Crown Copyright 2021. All rights reserved. Licence number 100022432

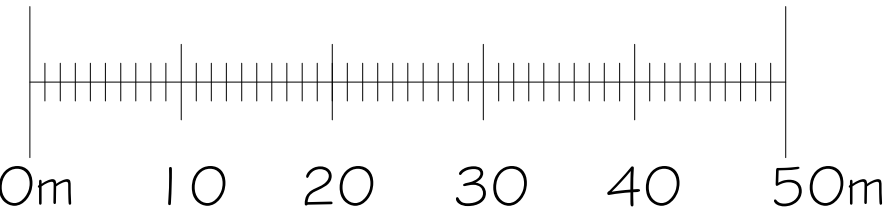

Location Plan (1:1250 @ A3)

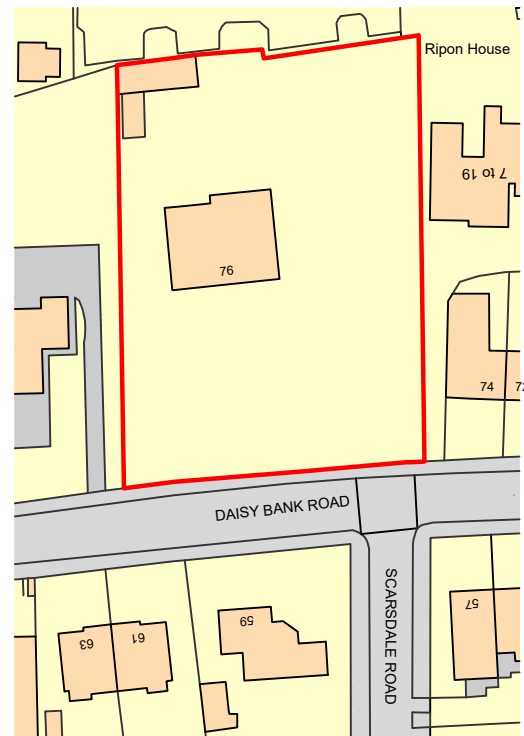

Ordnance Survey, (c) Crown Copyright 2021. All rights reserved. Licence number 100022432

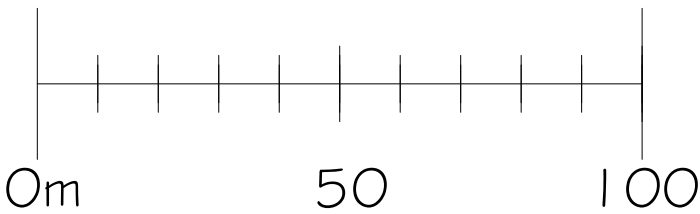

- This drawing is for Planning Application purposes only
- All critical dimensions to be verified on site.
- Any discrepancies are to be notified to Podium Surveying LLP immediately.
- This document is copyright of Podium Surveying LLP.

Block & Site Location Plan
Scale 1:500 and 1:1250 @ A3

Ref: 2239-DBR-PA-OS

76 Daisy Bank Road (The Limes)
Manchester
M14 5GL

Client: Anglian

Drawn by: JS
Date: October 2021

Podium Surveying LLP
Unit 307
The Biscuit Factory
Drummond Road
London
SE16 4DG

Tel: 0203 142 6674
Mob: 07921 295 751
Email: js@podiumllp.com
Web: www.podiumllp.com

