This drawing is subject to copyright and is not to be reproduced in part or whole without approval.
Do not scale this drawing - check all dimensions on site .

0 12.5 25 37.5 50 62.5m

1:1250

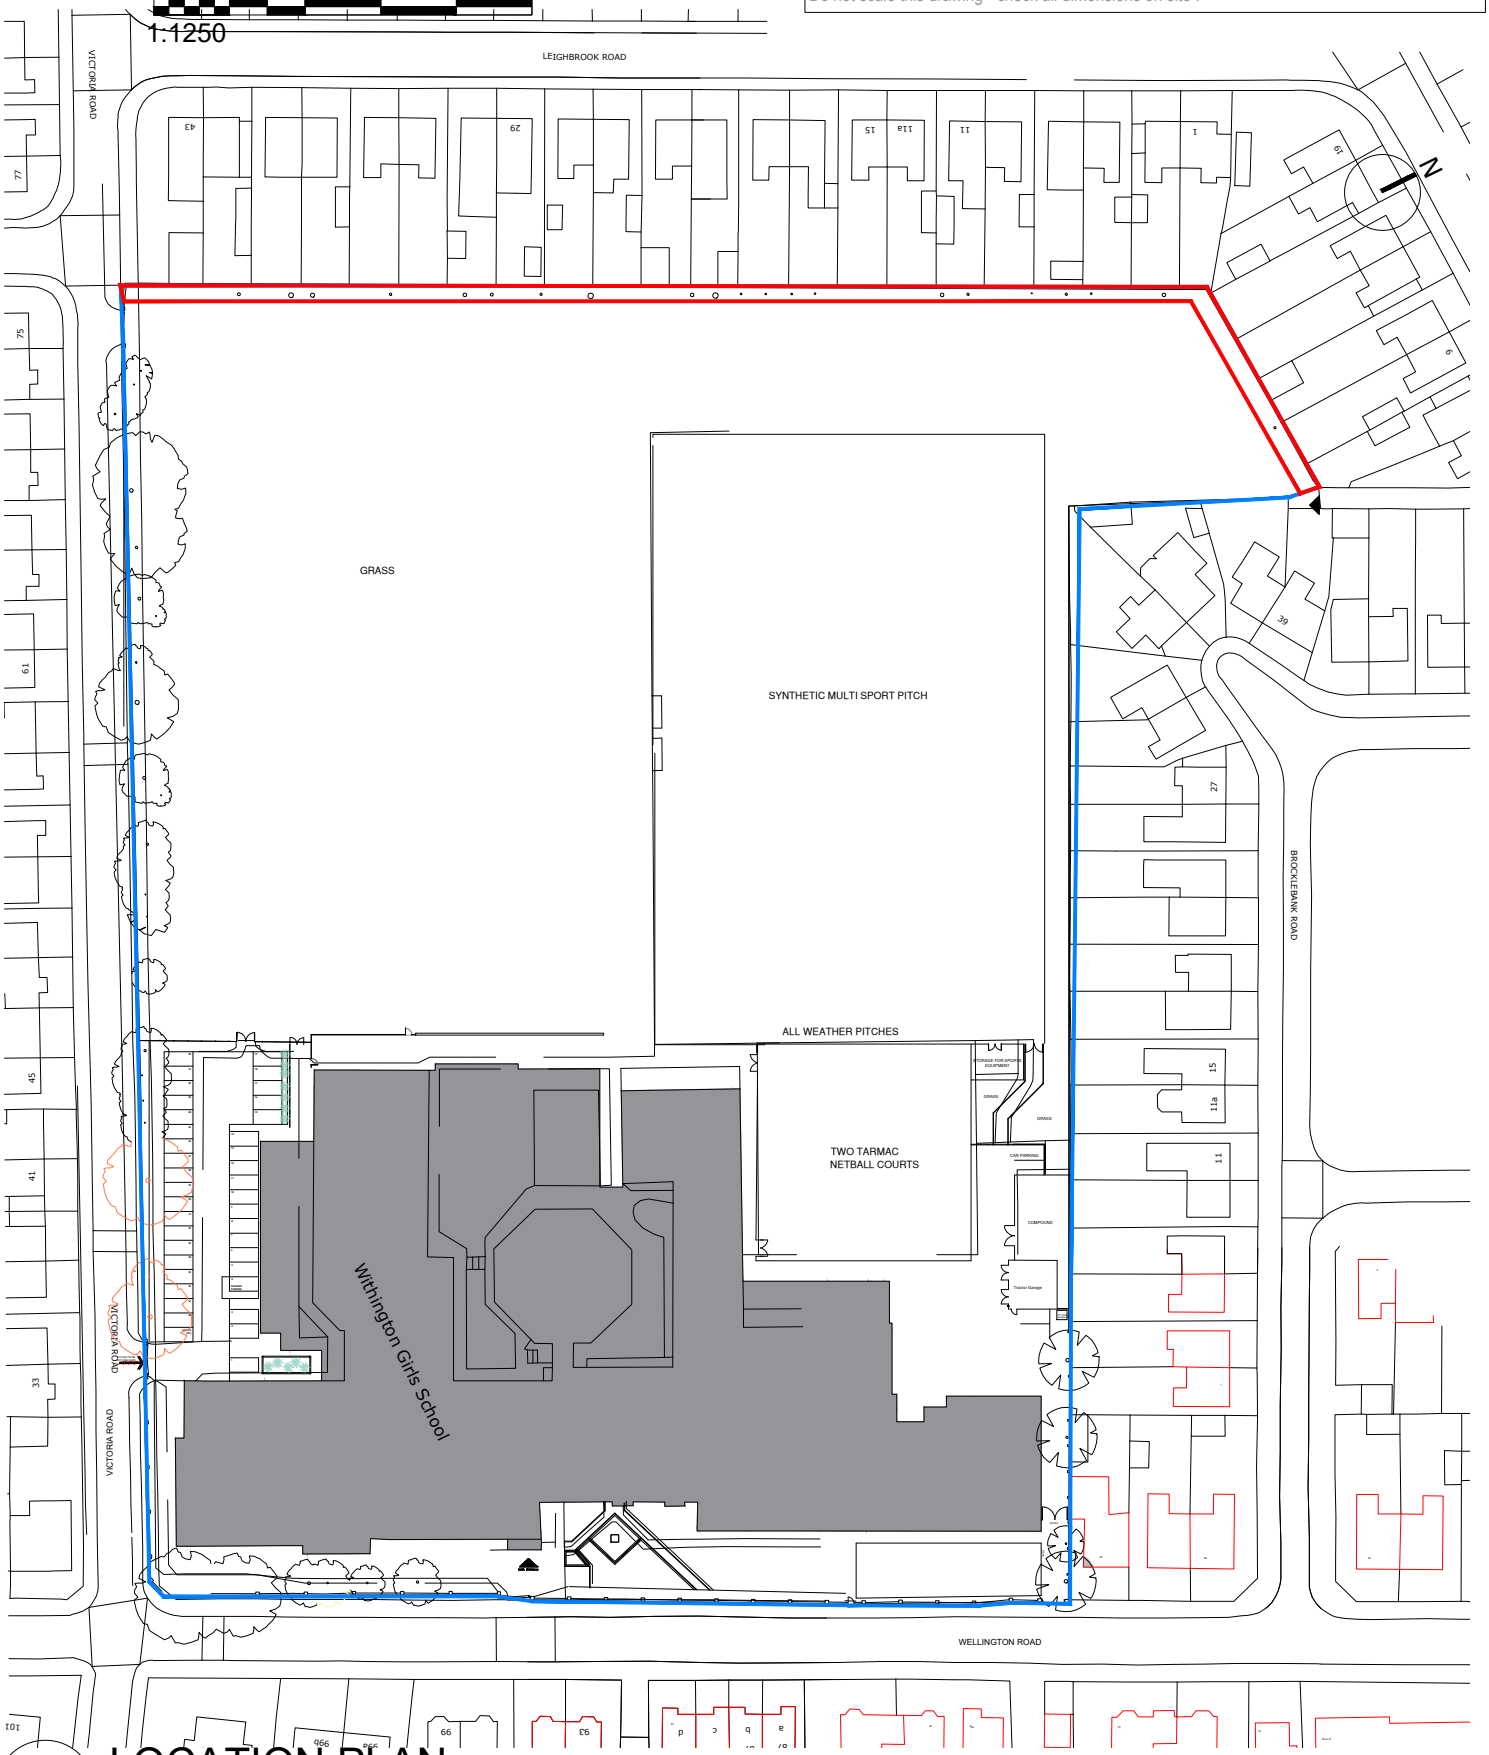

LOCATION PLAN

SCALE 1:1250

Cassidy+Ashton
www.cassidyashton.co.uk
Architecture + Building Surveying + Town Planning
7 East Cliff, Preston, Lancashire, PR1 3JE 01772 258 356
10 Hunters Walk, Canal Street,
Chester, CH1 4EB 01244 402 900

Client
Withington Girls' School
100 Wellington Rd, Manchester

Project
New Perimeter Fence

Drawing Title
Location Plan

Drawn by	FH	Checked by	AB	Date	02.08.2021
Status	**PLANNING**	Scale @ A4			1:1250

Job no.	Dwg.no.	Rev.
11071	**L01**	**-**