



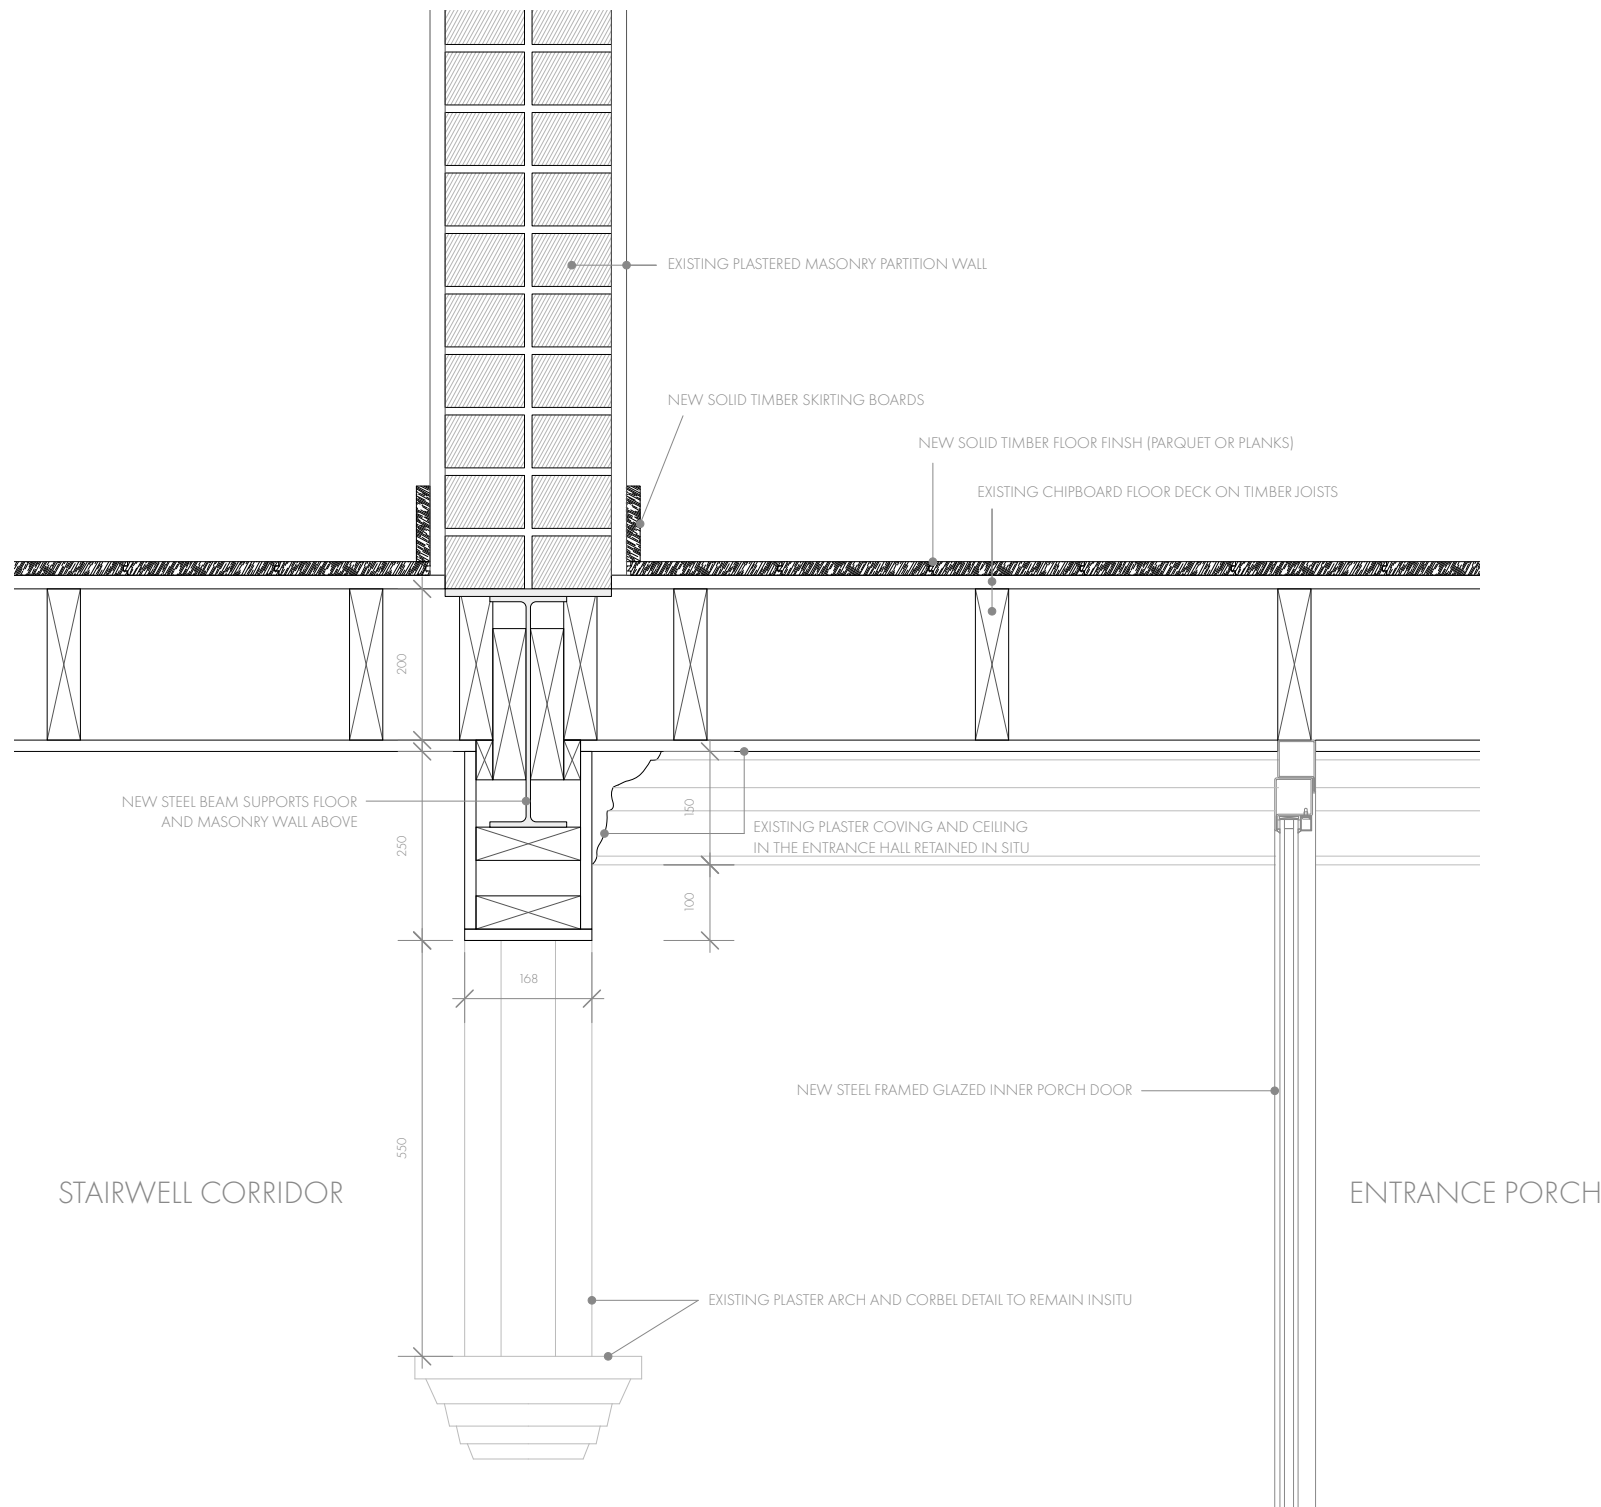

DETAIL A
SECTION THROUGH PLASTER ARCH AND NEW INNER ENTRANCE DOOR

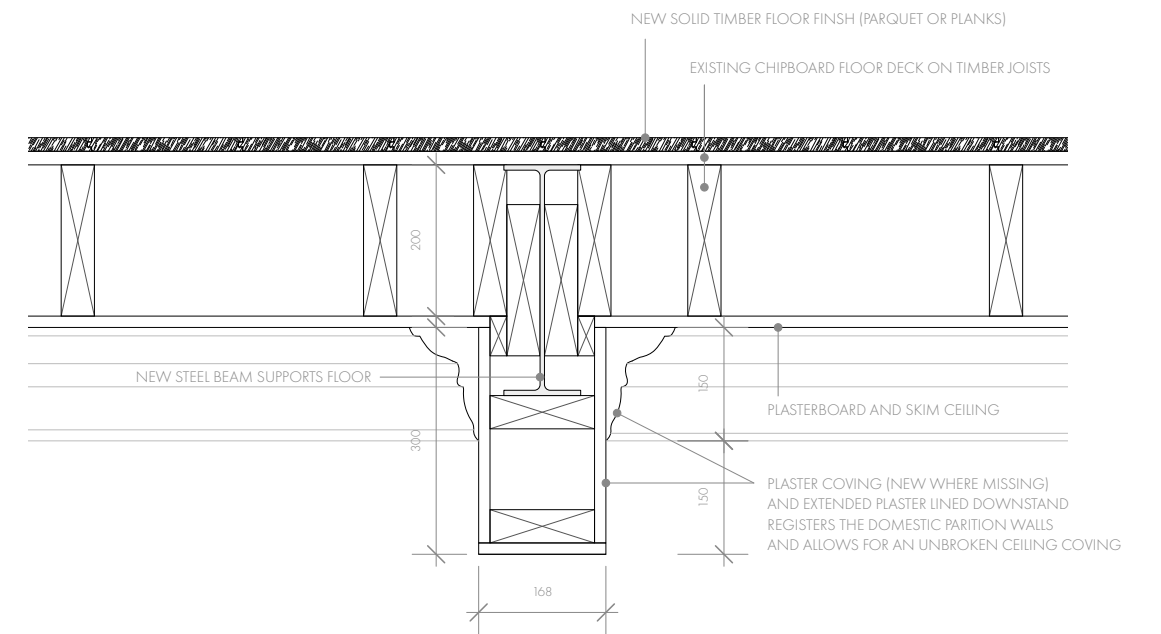

DETAIL B
TYPICAL DOWNSTAND/ CEILING COVING DETAIL

DWG NO : 27_0400

P L A N N I N G

DETAIL A + B

PROJECT : 27 BYROM STREET

0 100 200 300 400 500mm

SCALE : 1:10