


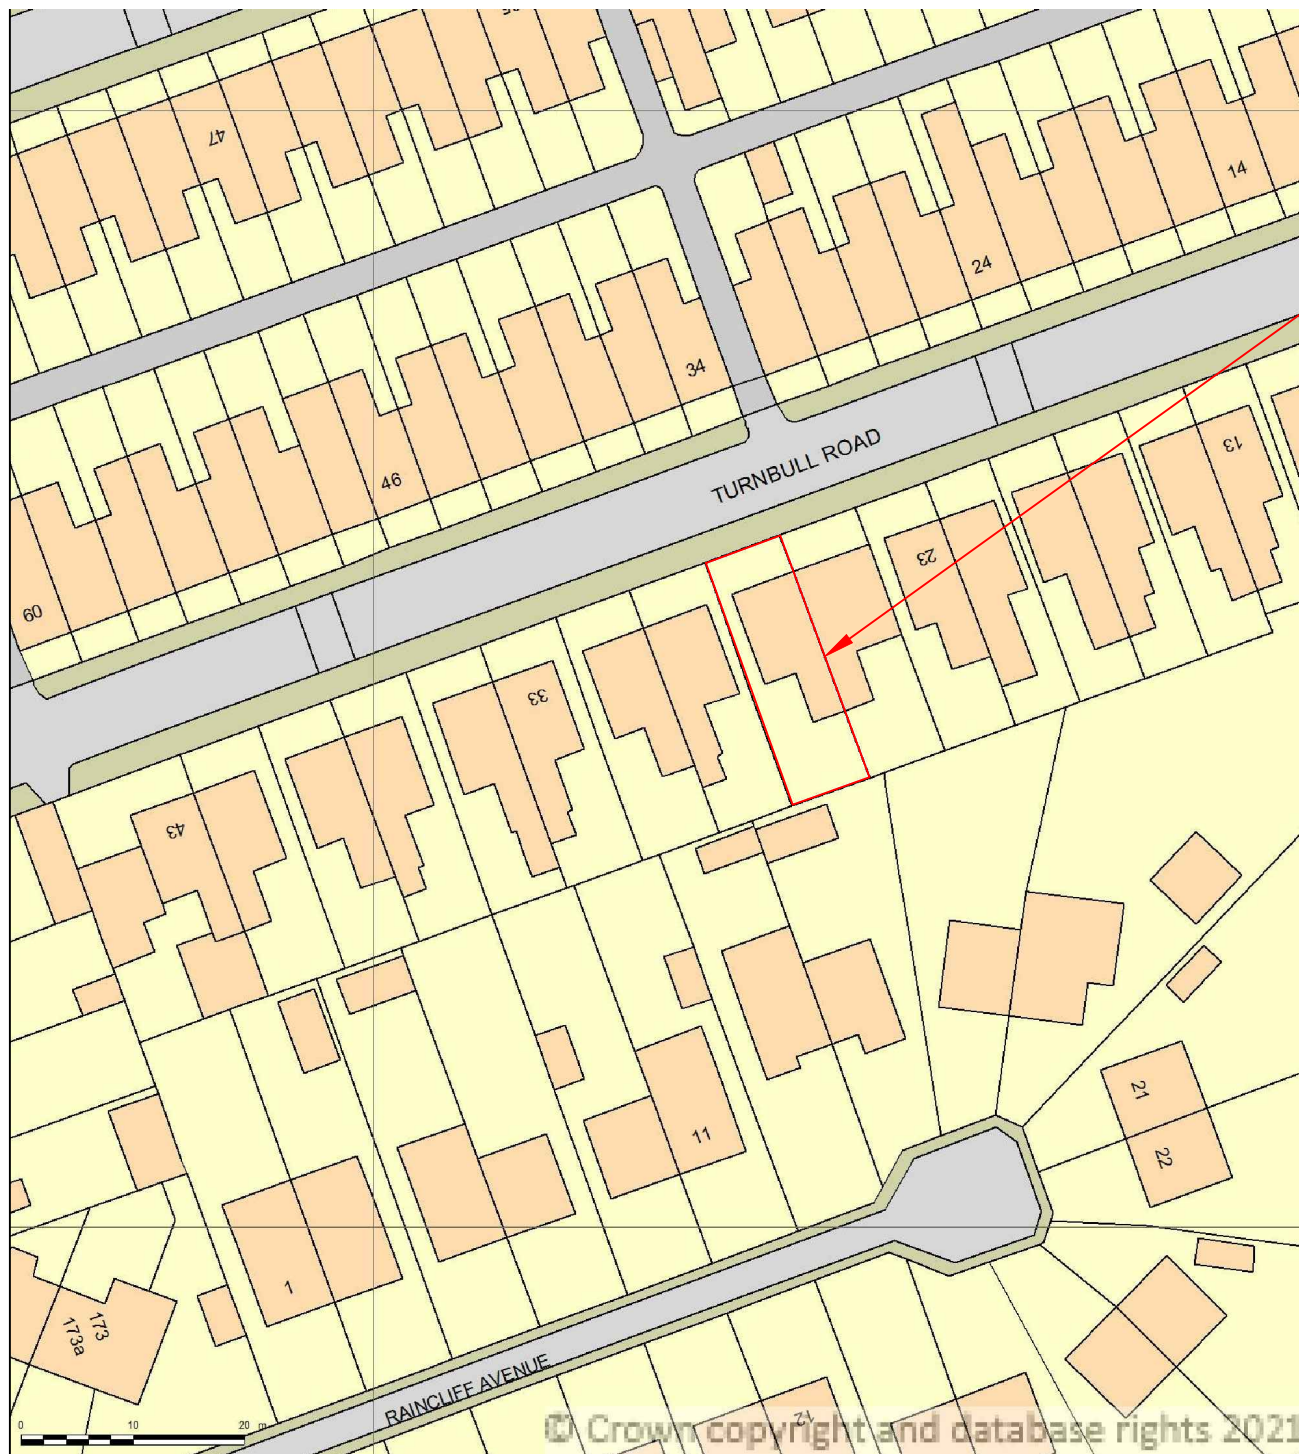

27 TURNBULL ROAD,
LONGSIGHT,
MANCHESTER

Client: Mr. Gulam Akhtar Chowdary, 27 Turnbull Road, Longsight, M/C M13 0PZ		
Company: Plans4u 35 Manchester Road, Audenshaw, M/c M34 5PZ		
Site: 27 Turnbull Road, Longsight, M13 0PZ		
Title: Rear extension to kitchen to form additional living area		
Scale: 1:100	Date: 8 Sept 2021	Drawn by: M. Rasul
Project No:	Drawing No: 2789	Amended: 5.12.21