



©2020 Cellnex
All rights reserved. No part of this publication may be reproduced, stored in a retrieval system or transmitted in any form or by any means (Electronic, Mechanical, Photocopying, Recording or otherwise), without the prior written consent of the Company.

NOTES

BASED UPON ORDNANCE
SURVEY DIGITAL DATA
WITH THE PERMISSION OF
THE CONTROLLER OF HER
MAJESTY'S STATIONARY
OFFICE, © CROWN
COPYRIGHT. LICENCE NO.
100038864

O.S. LANDRANGER MAP
No. 109

	PROJ No			
	PROJ No			
	PROJ No			
2	PROJ No 238736 LOCATION PLAN	23/11/21	TC	STCS
1	PROJ No N/A LEGAL PLAN	18/10/19	PS	SH
ISS	REVISION	DATE	DRN	APP



CELLNEX UK
R+, 4TH FLOOR, 2 BLA GRAVE STREET, READING, RG1 1AZ
Tel. 020 4526 8553

SITE No 87249
MANCHESTER DEVONSHIRE STRE
APEX HOUSE
2 DEVONSHIRE STREET NORTH, A
MANCHESTER
GREATER MANCHESTER
M12 6JQ


NGR SJ 85796 97015
OS GRID 385796 397015

TITLE
LOCATION PLAN


SCALE SEE DRAWING

DRAWN	PS	13/08/19
APPROVED	TCS	23/11/21

DRG No.	Sheet 1 of 1	Rev
87249-00-004-ML002		2

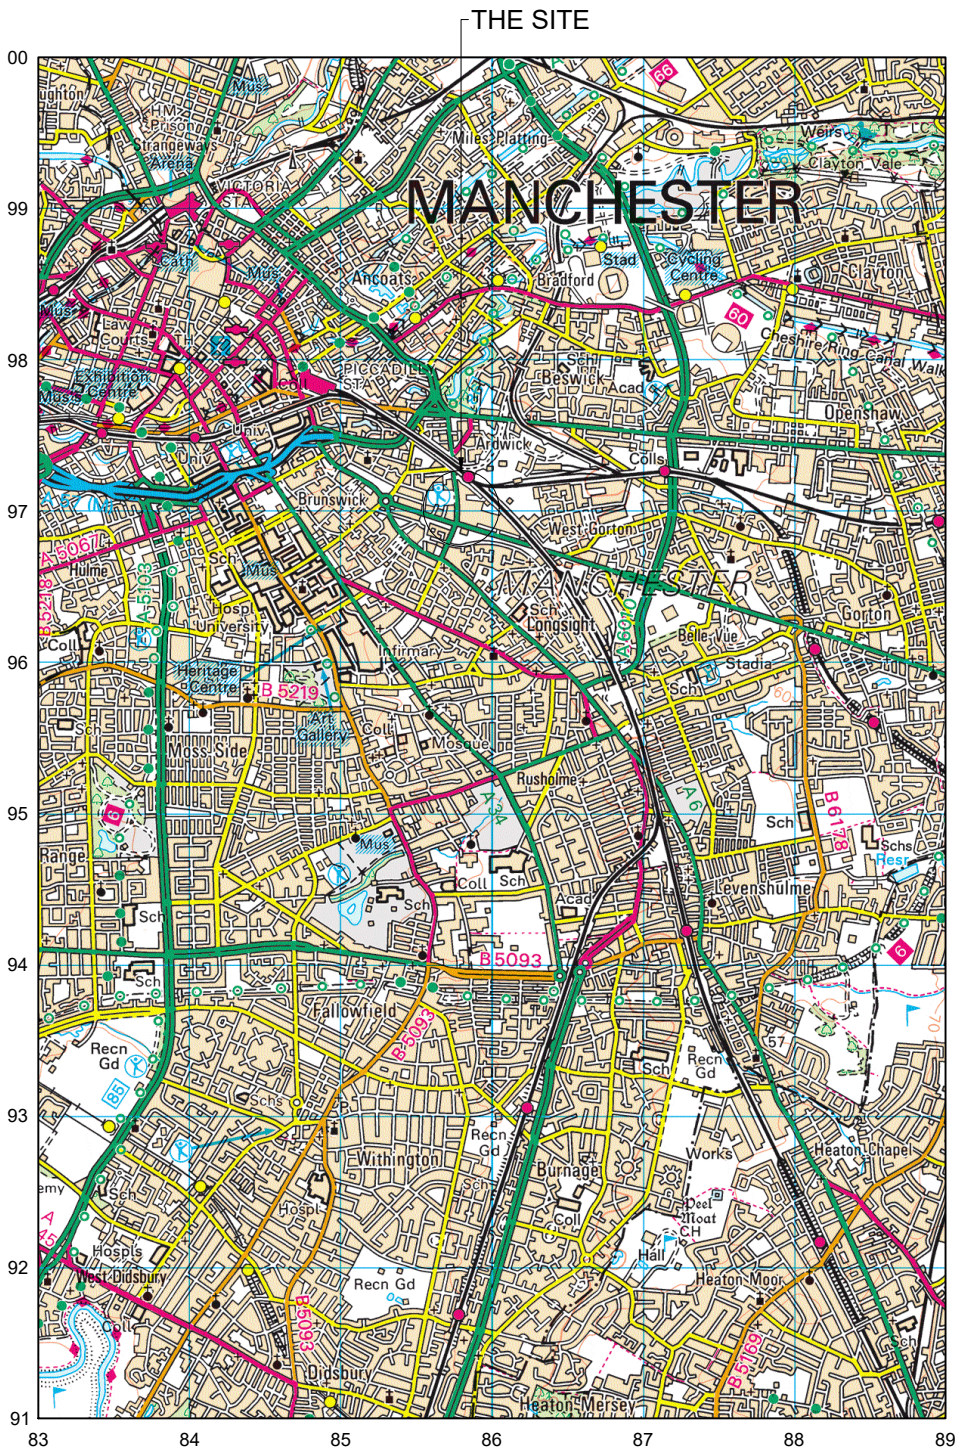

LOCATION PLAN
SCALE 1:50,000

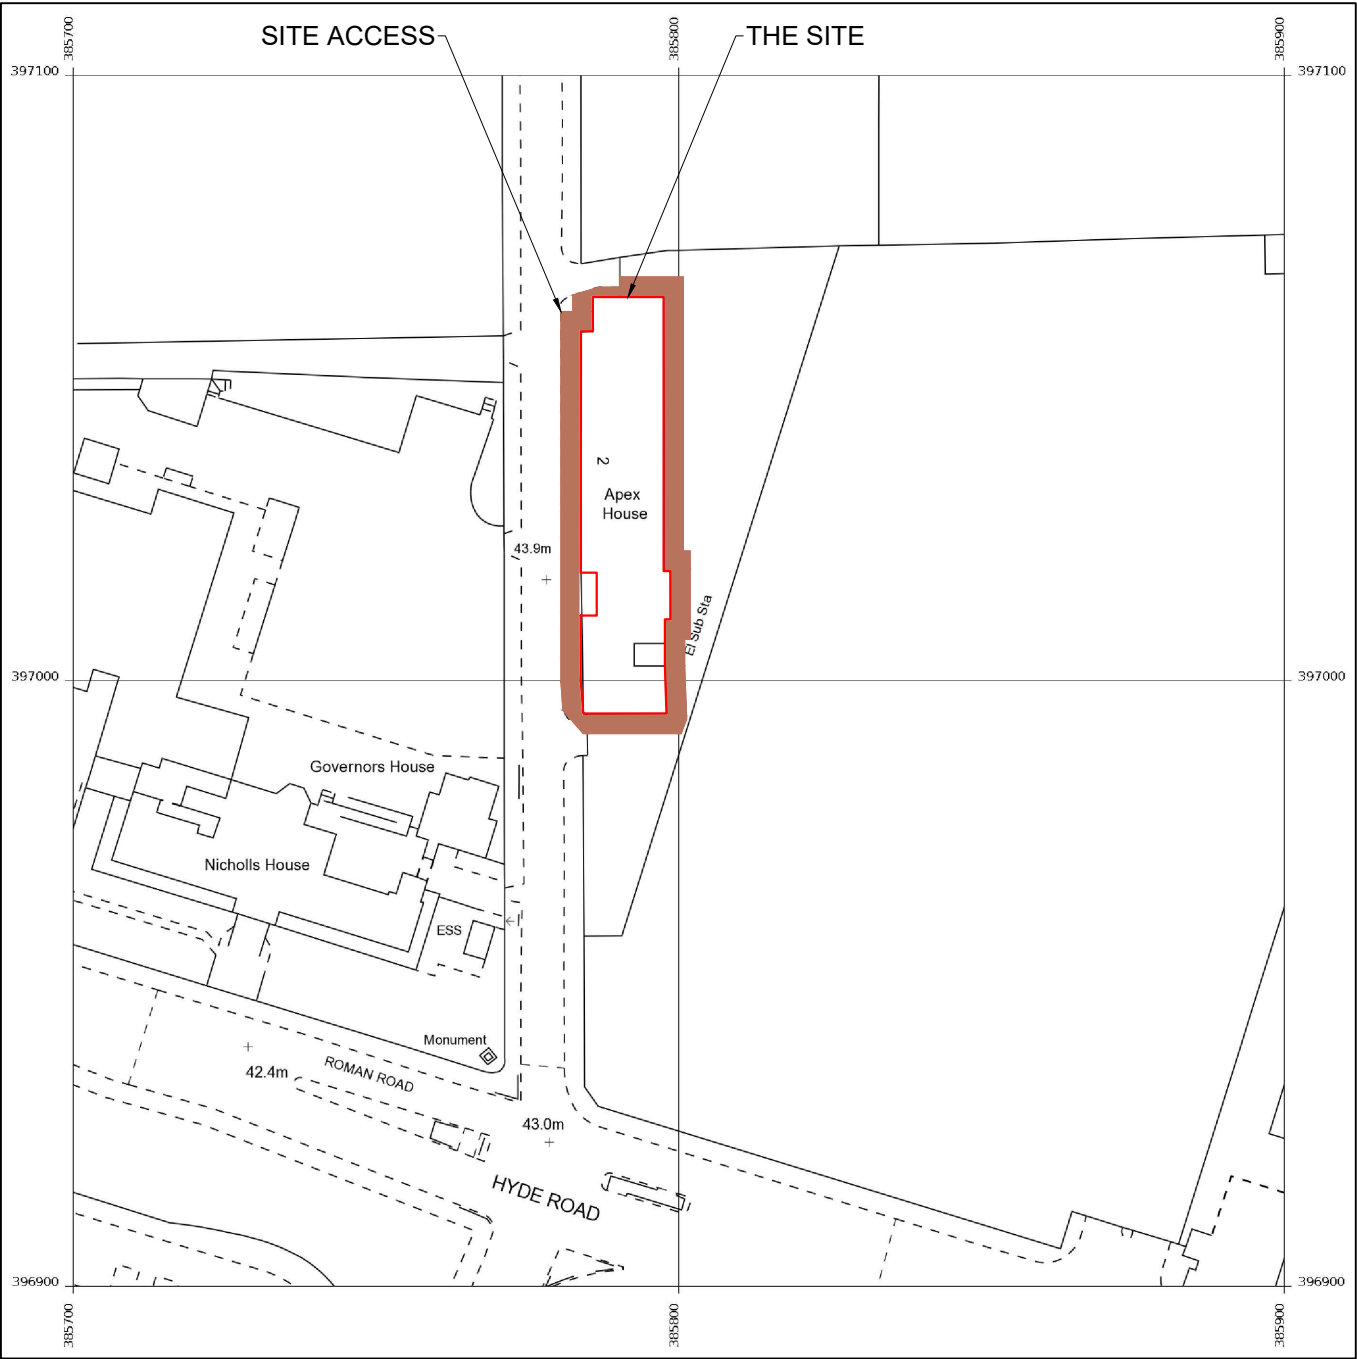

LOCATION PLAN
SCALE 1:1250