



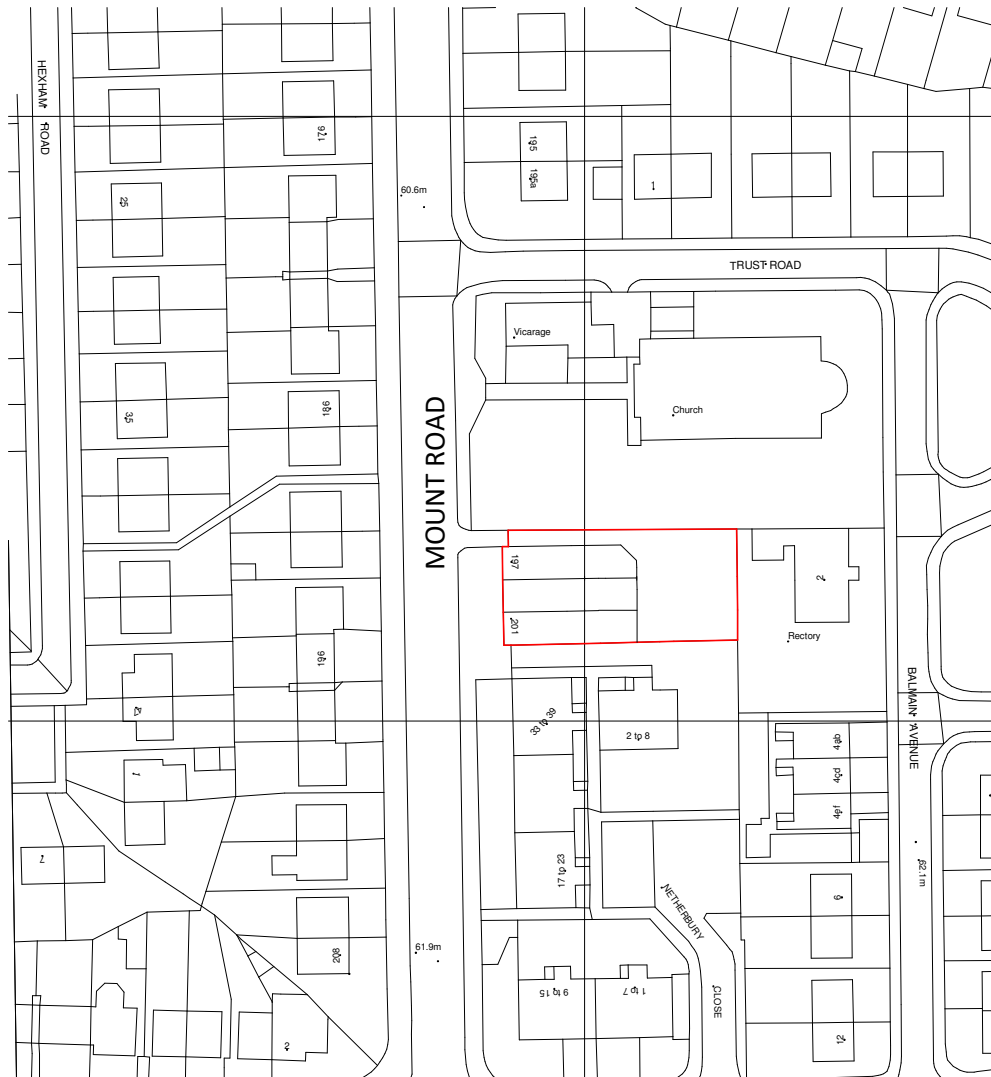

VISUAL SCALE 1:1250 @ A4

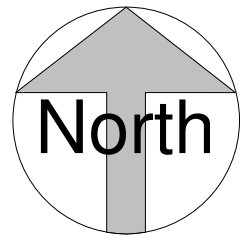

Rev	Date	Int	Description
-----	------	-----	-------------

197-201 Mount Rd Location Plan

Job No:

167

Scale @ A4:

1 : 1250

Mr Teja Singh Sahota

Drawn By:

OK

Date:

19/11/21

Drawing No:

P101

Rev: