All dimensions are to be checked on site. This drawing shall not be scaled to ascertain dimensions.

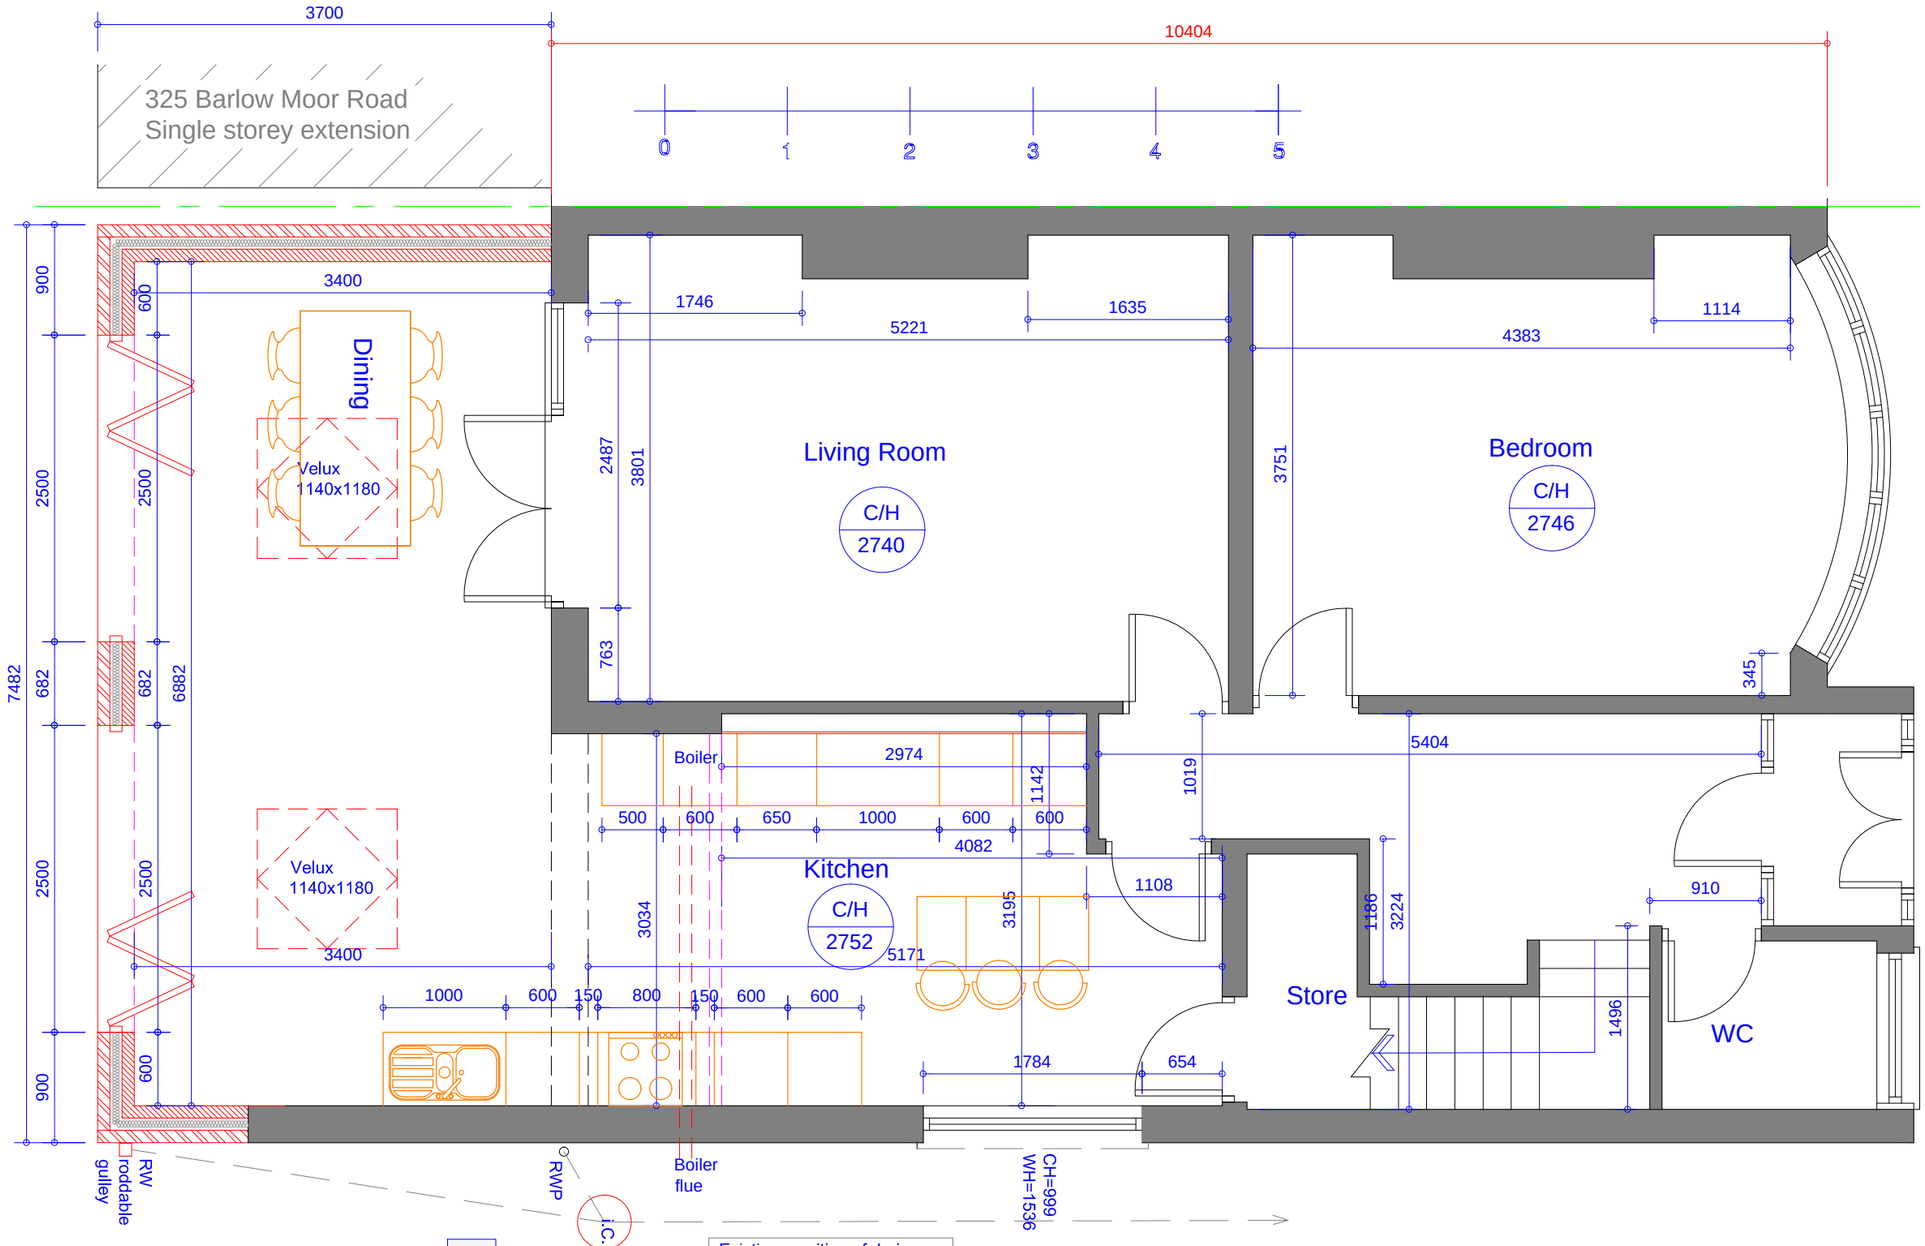

Render

Facing bricks

Concrete blockwork

Existing position of drainage and manholes to be investigated on site during the construction. The new drainage laid to suit positions of MH and invert levels and to be approved by Building Control surveyor

Proposed Ground Floor Plan

Scale 1:50

Rev	Date	Description

Issued For : INFORMATION PURPOSES ONLY

Client
Mr. Andy Burrows

Project
323 Barlow Moor Road,
Manchester M21 8HQ
Proposed single storey rear extension.

Scheme - Drawing Title
Proposed Ground Floor Plan.

03 Drawing No. Revision

Date 05.10.21

Scale 1:50 @A3

JK Technical Services (NW) Ltd
Tel: 0161 728 5730
Mob: 07741175755
www.jktechservs.co.uk