

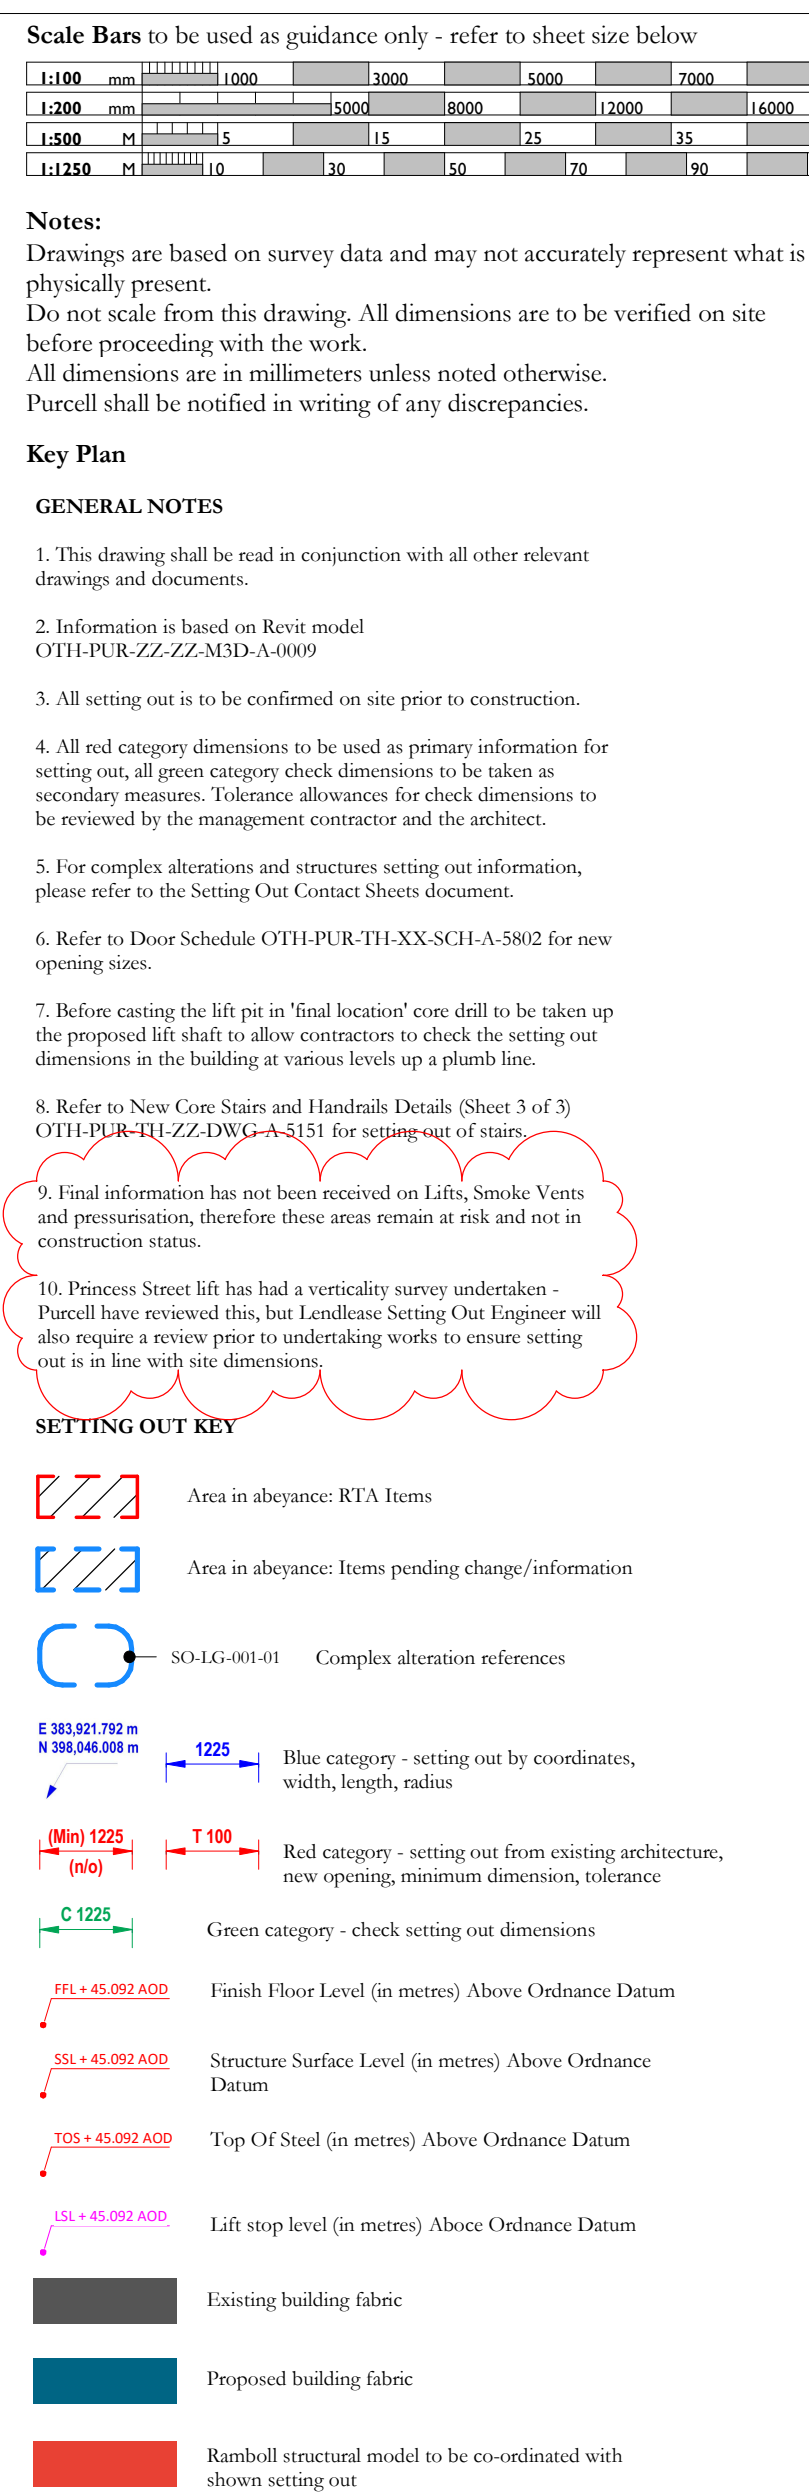


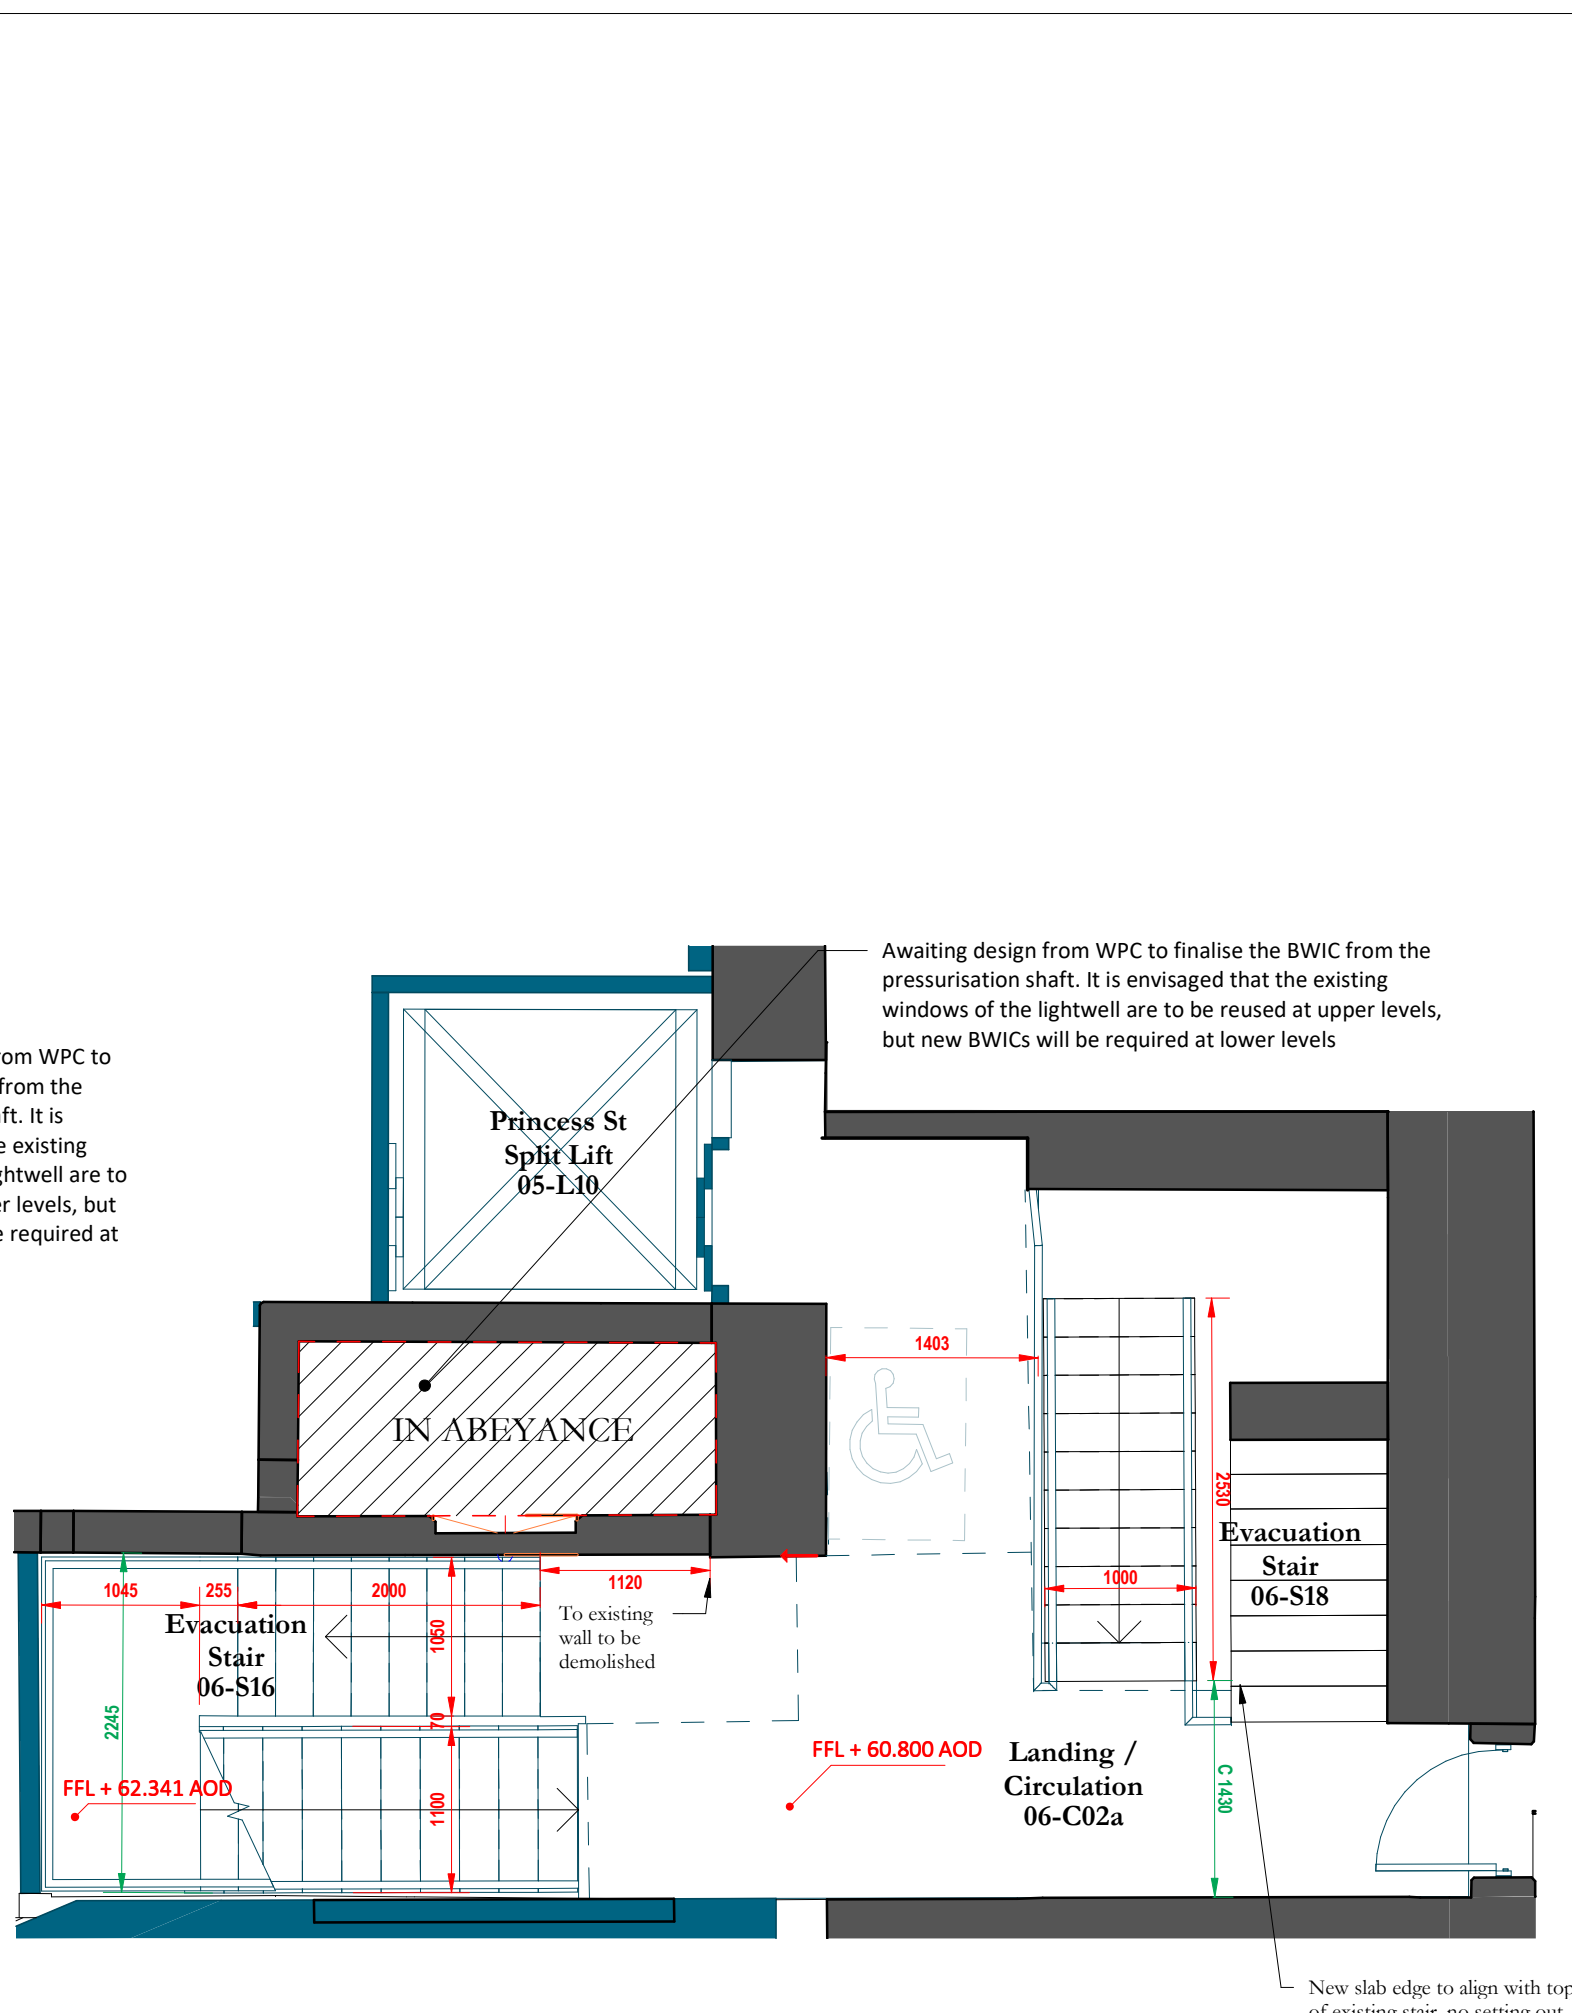


1 : 50

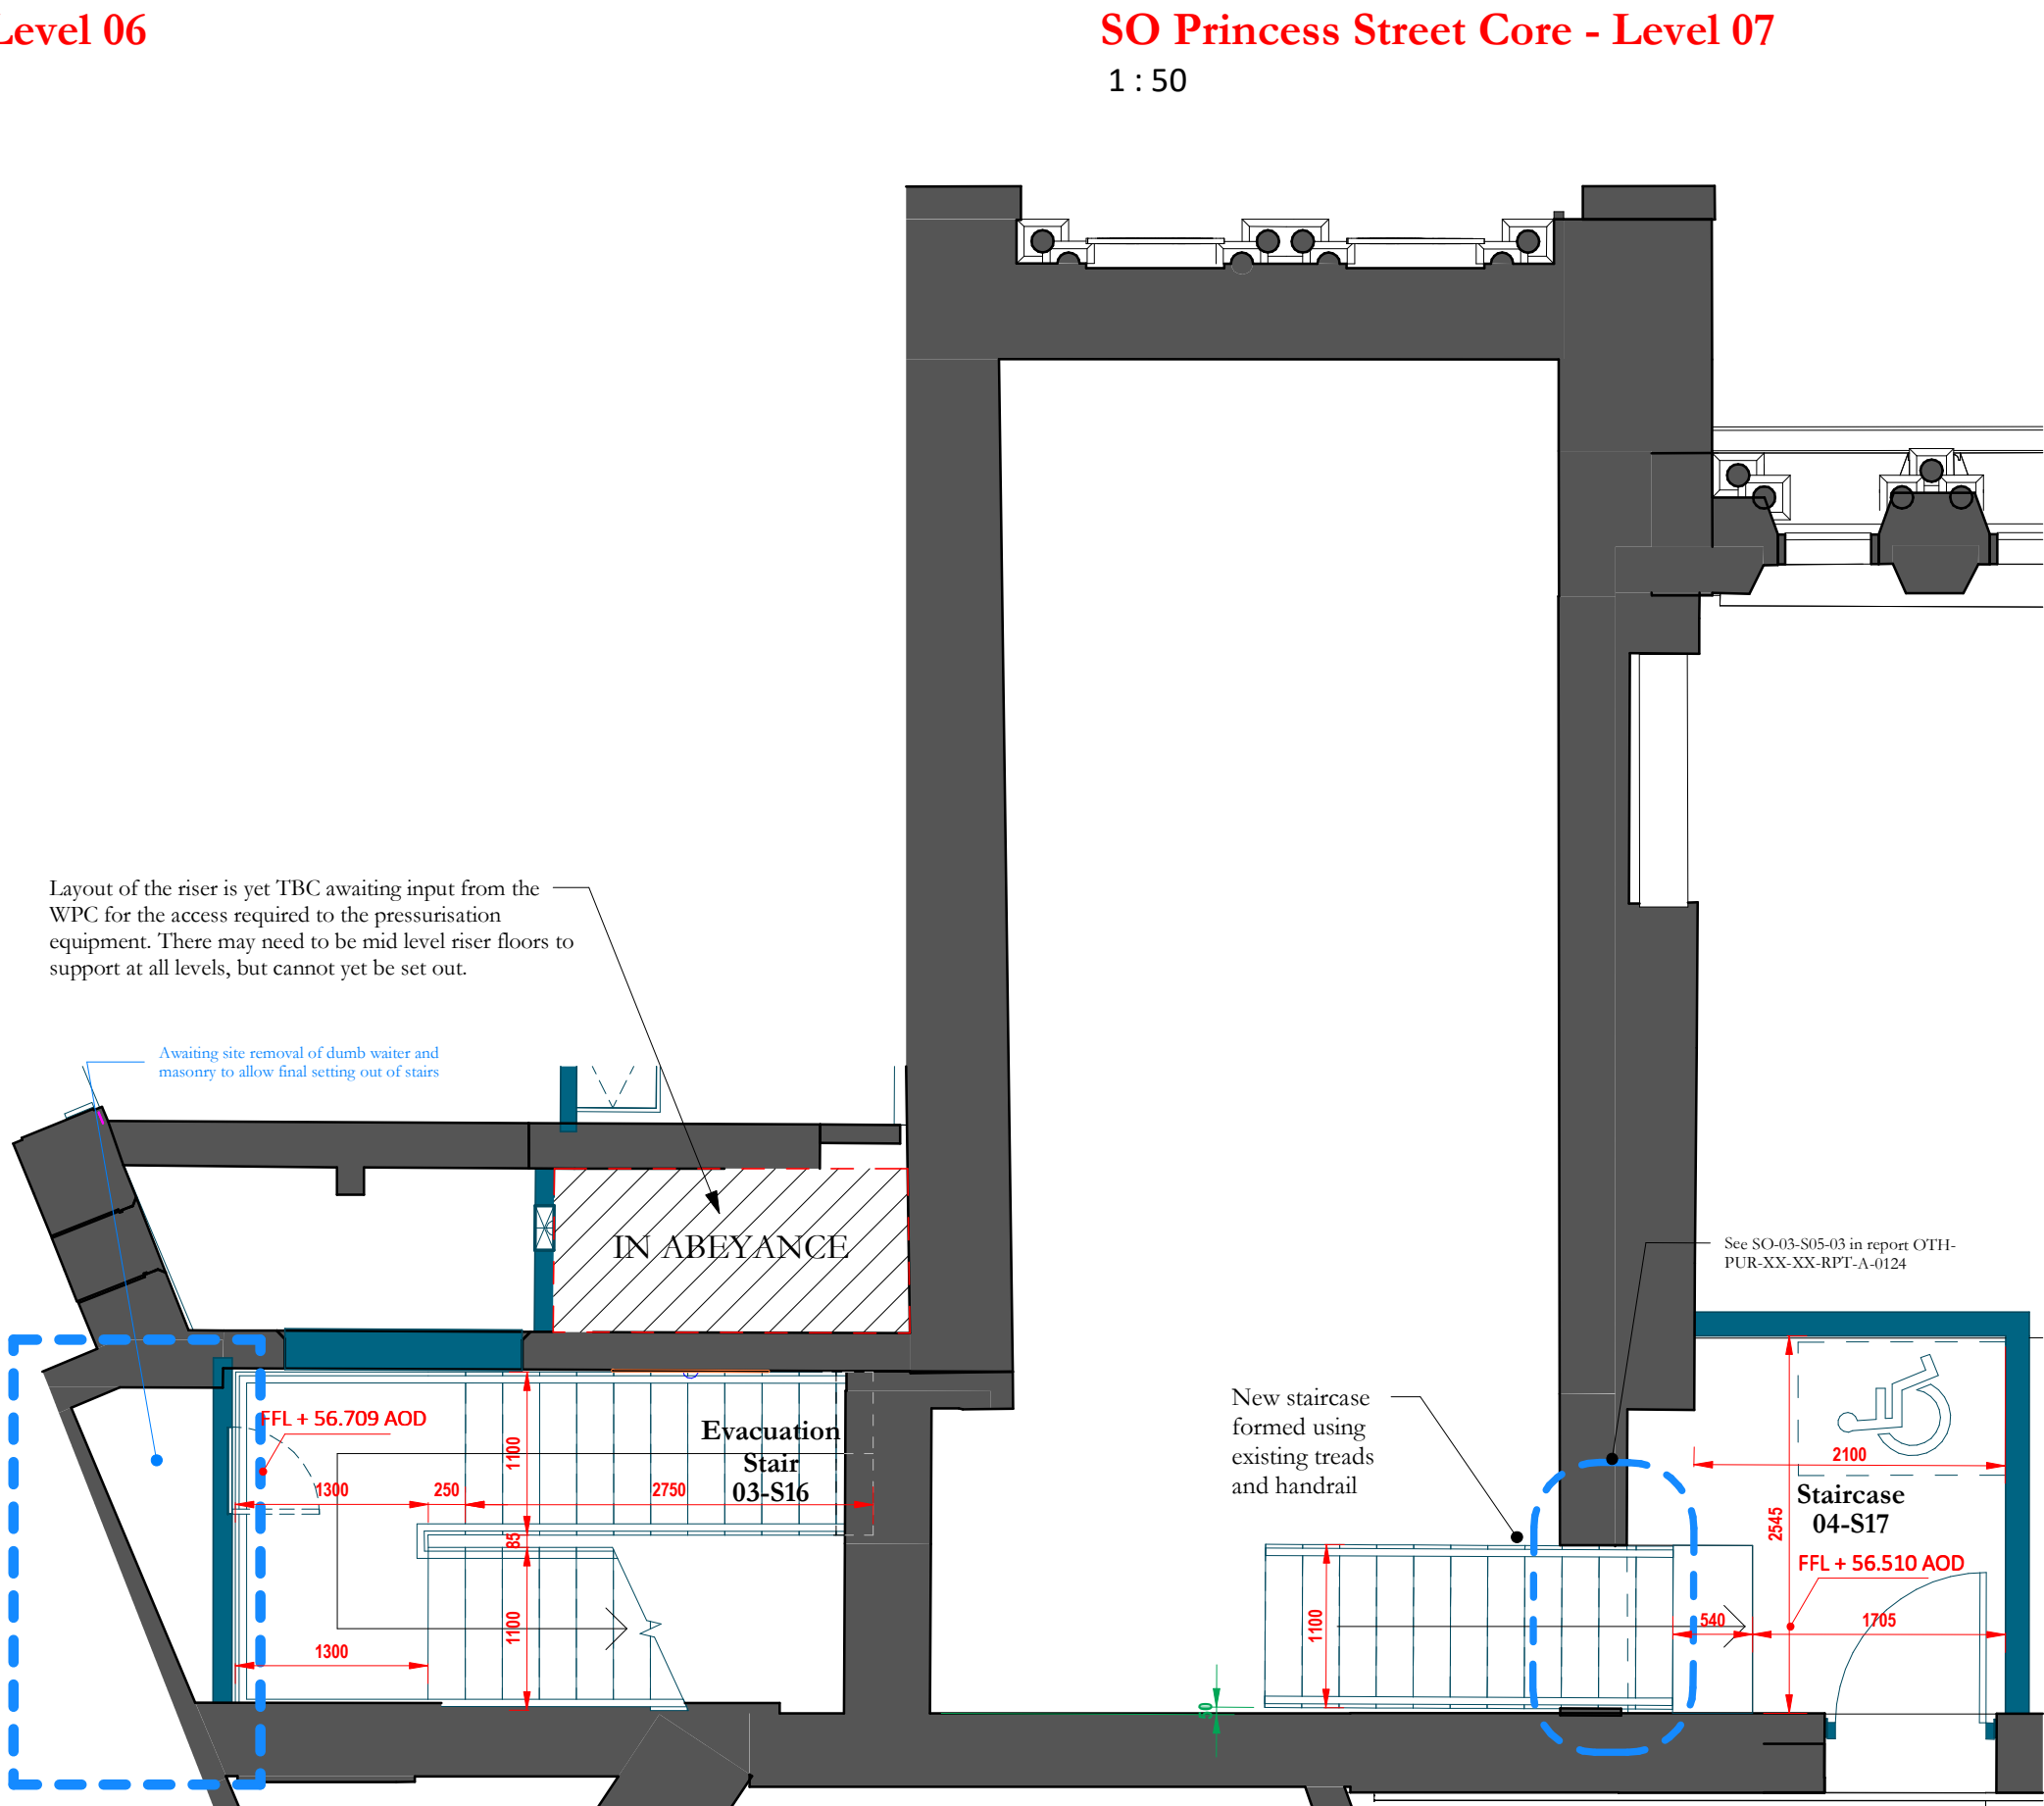

1 : 50

1 : 50

|        |            |          |       |                                                        |
|--------|------------|----------|-------|--------------------------------------------------------|
| 04     | 27/04/2021 | RS       | RM    | Updated lift shaft setting-out. See Purcell-EWN-000275 |
| 03     | 09/12/2020 | RS       | RM    | Updated Floor Levels and Setting Out                   |
| 02     | 13/11/2020 | RS       | RM    | Update to include RTA, WPC and VE                      |
| ISSUE: | DATE:      | APPROVED | DRAWN | DESCRIPTION                                            |

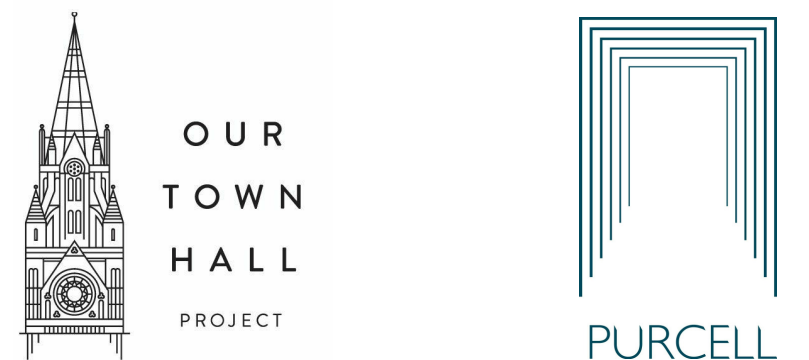

Project Office, Room 308, Town Hall, MANCHESTER M60 2L1  
+44 (0) 7970 097 432  
www.purcelluk.com

|                |                                                      |
|----------------|------------------------------------------------------|
| PROJECT STATUS | RIBA STAGE 4                                         |
| CLIENT         | Manchester City Council                              |
| PROJECT        | OUR TOWN HALL                                        |
| DRAWING TITLE  | Princess Street Core -<br>Setting Out Plans (2 of 2) |
| SIZE & SCALE   | A1:                                                  |
| DRAWING STATUS | FOR CONSTRUCTION - S4                                |
| JOB NUMBER     | 236959                                               |

DRAWING NO. REV

**OTH-PUR-TH-ZZ-DWG-A-2606 04**