


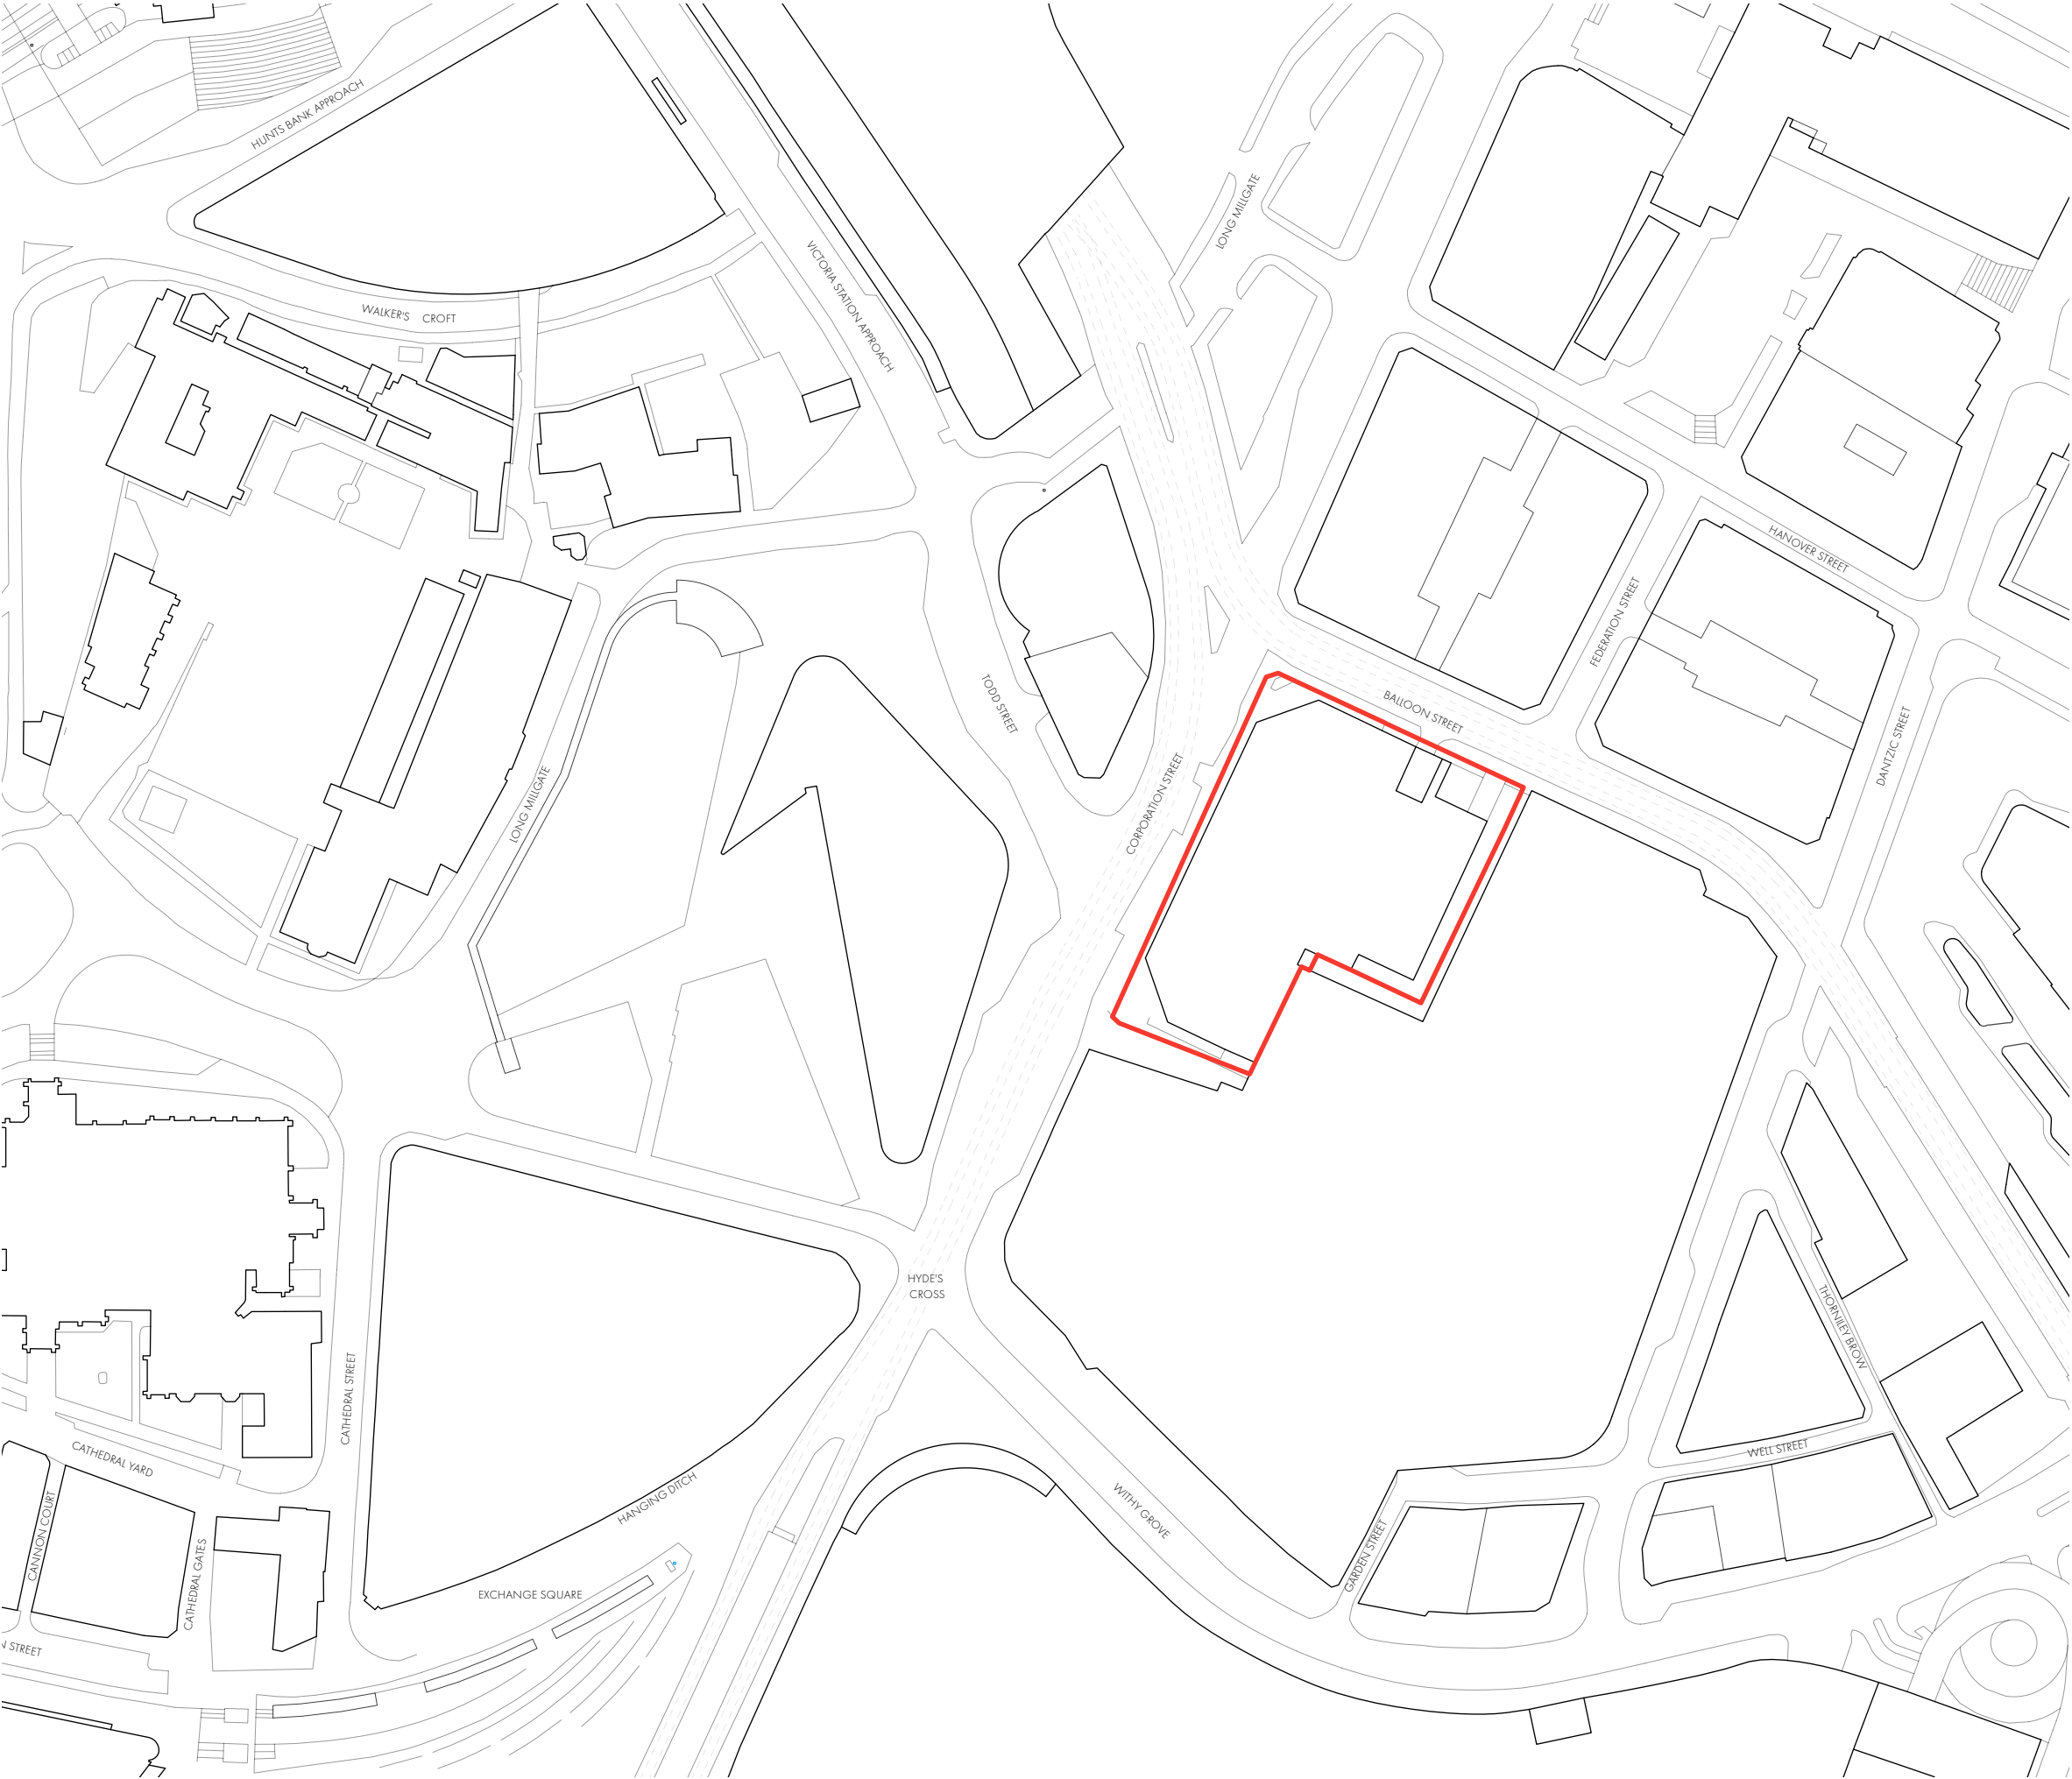

REVISION	DATE	DESCRIPTION
-	24/09/21	Initial issue
A	01/10/21	Site boundary updated



SITE LOCATION



OMIArchitects

31 Blackfriars Road, Salford, Manchester, M3 7AQ
+44(0)161 832 3242 / info@omiarchitects.com / www.omiarchitects.com

PROJECT	1427 BALLOON STREET					
DRAWING	SITE LOCATION PLAN					
DATE	06/09/21	DRAWN BY	TB	SCALE	1:1250	@A3
JOB NO.	1427	DWG.NO.	L0001			