




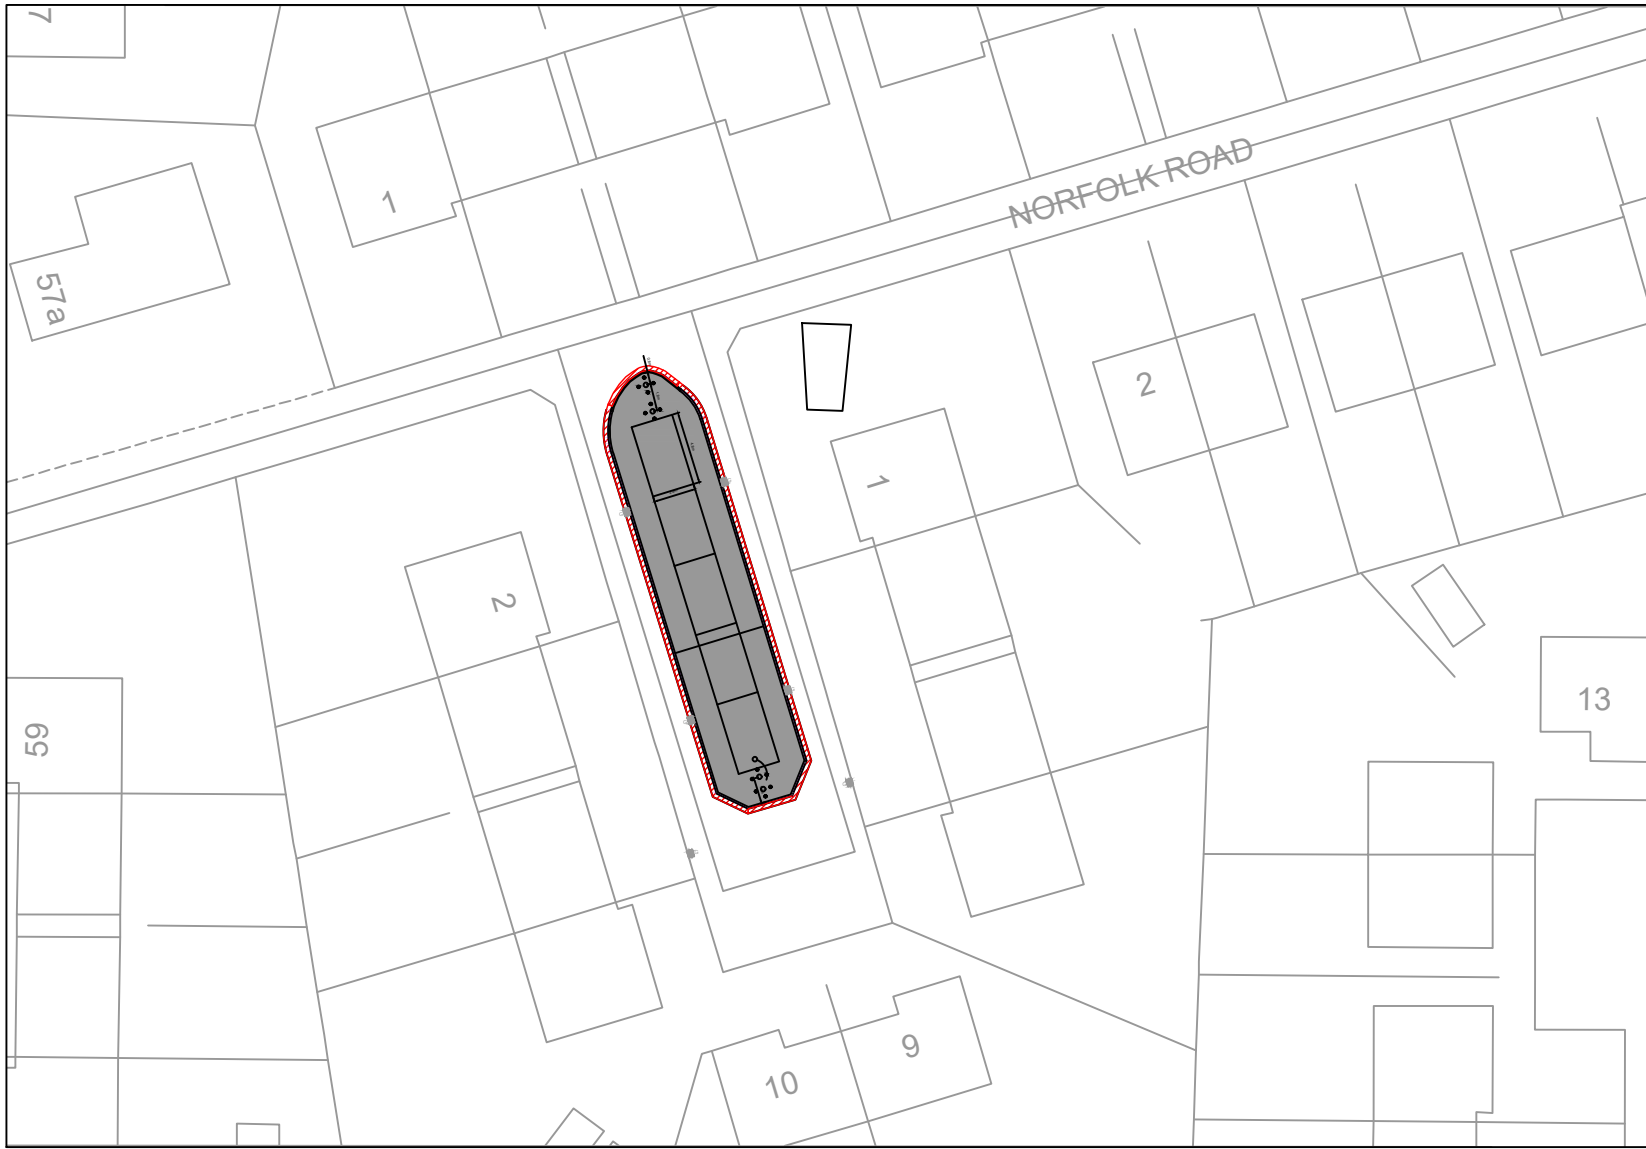



LOCATION PLAN
SCALE 1:500

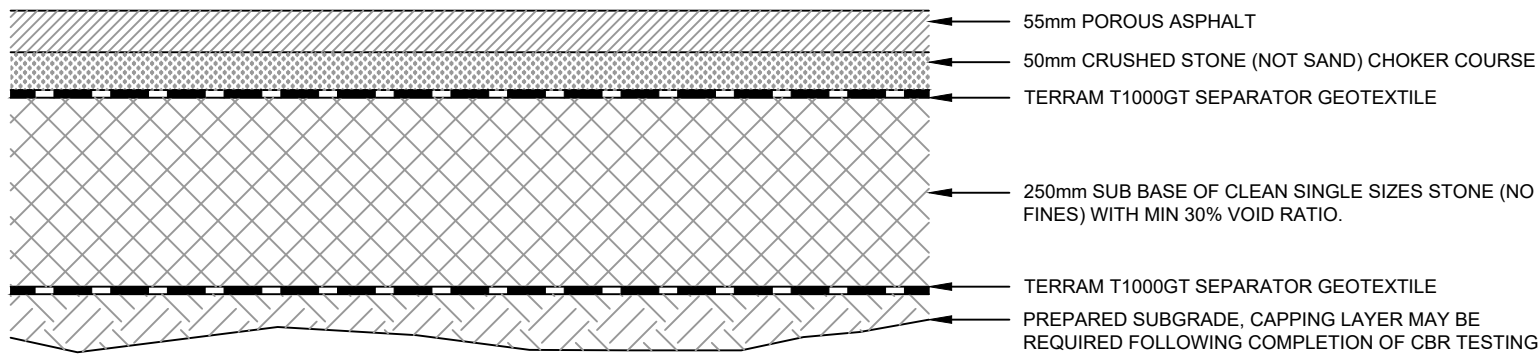

POROUS ASPHALT PAVEMENT DETAIL
SCALE 1:10

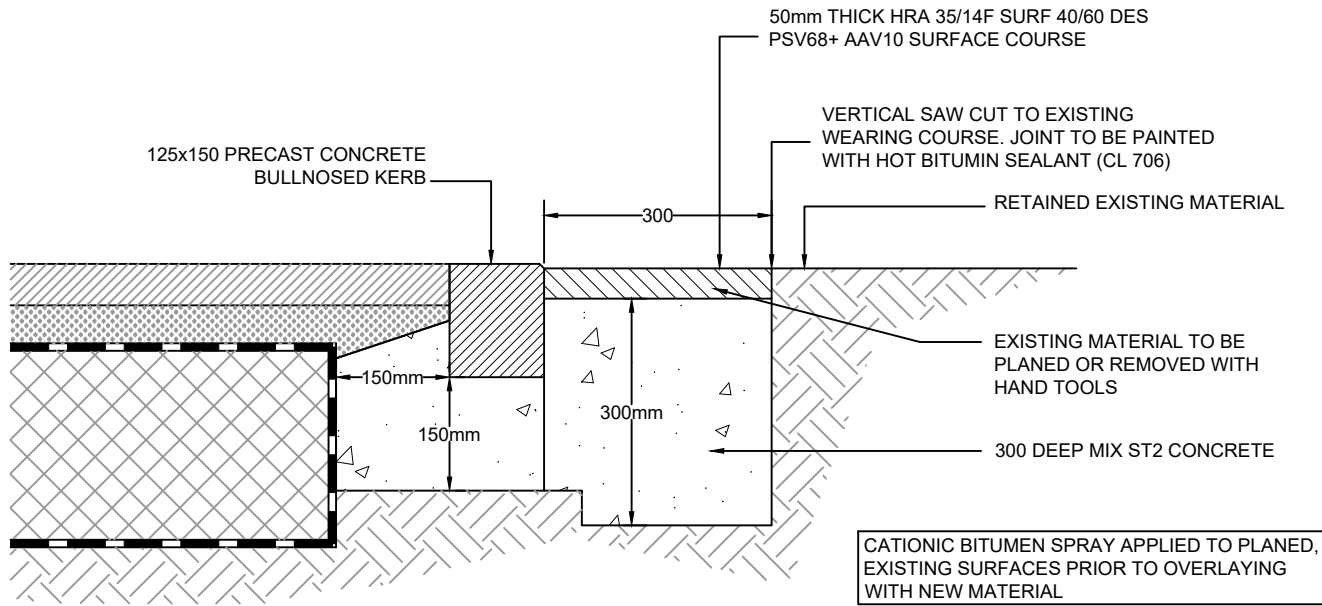

KERB REINSTATEMENT DETAIL TO EXISTING CARRIDGEWAY
SCALE 1:10

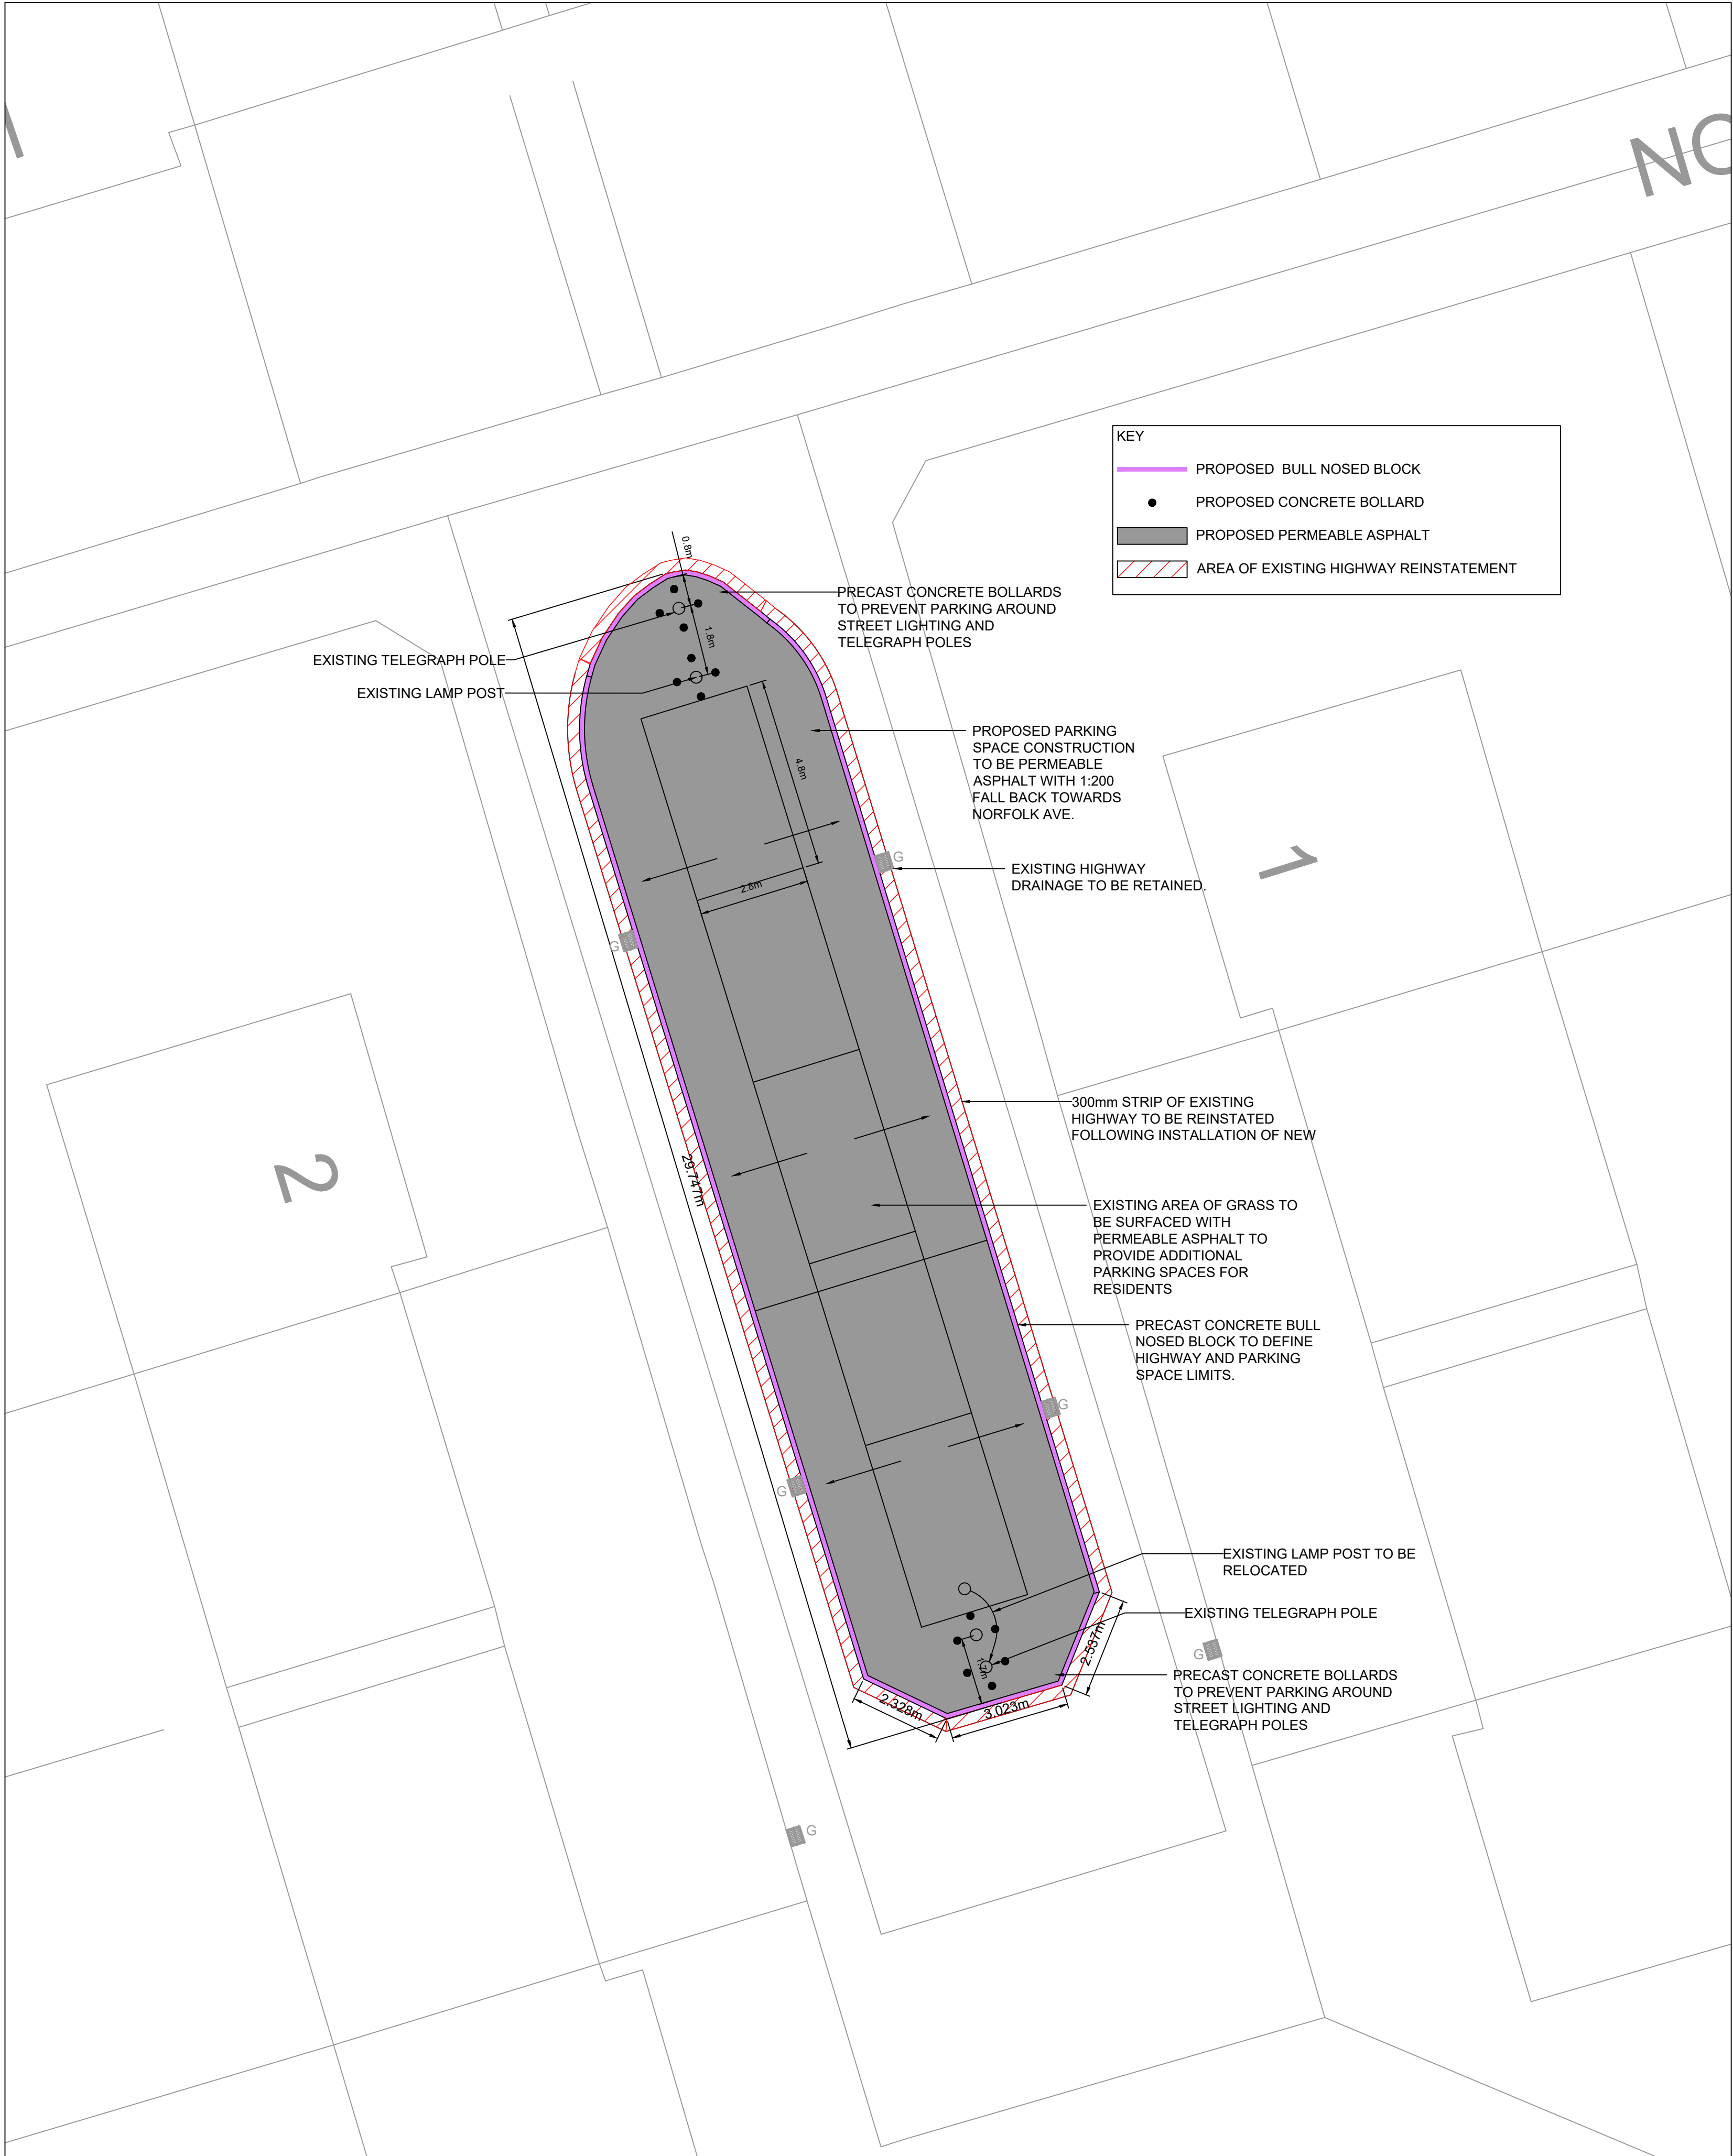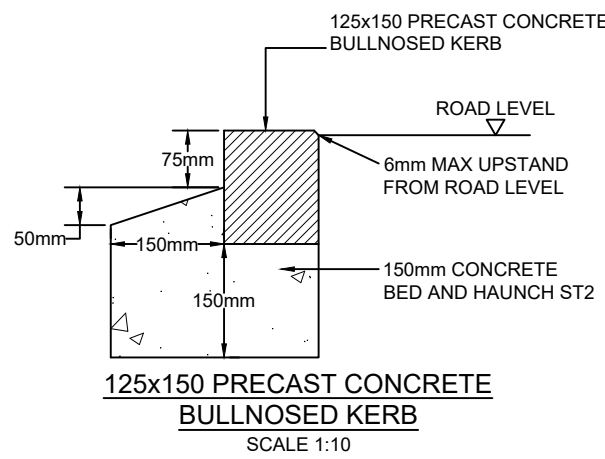

PROPOSED PARKING LAYOUT
SCALE 1:500

DO NOT SCALE FROM THIS DRAWING

THIS DRAWING IS TO BE READ IN CONJUNCTION WITH
ALL OTHER HBL DRAWINGS ISSUED FOR THIS PROJECT

REV.	DATE	DRAWN	DESCRIPTION	CHKD	APPRD
P04	APR21	AP	5No. PARKING SPACES ADDED	AP	ABG
P03	APR21	AP	PARKING AREA CONSTRUCTION SPECIFICATION REVISED	AP	ABG
P02	MAR21	AP	CHAMFER ADDED TO PARKING ROW ENDS	AP	ABG
P01	MAR21	AP	FIRST ISSUE	AP	ABG

STATUS	DESCRIPTION	STATUS
FOR APPROVAL		S2



Brook House
Weybrook Road,
Manchester M19 2QD
+44 (0)161 432 9977 | www.hbl.ltd
Consulting Civil & Structural Engineers

PROJECT	NORFOLK AVENUE PROPOSED PARKING AREA		
DRAWING TITLE	SECTION 278 WORKS		
CLIENT	ONE MANCHESTER LIMITED		
HBL REF.	8933	DATE	MARCH 2021
DRAWN	AP	CHECKED	AP
DRAWING No.	8933-HBL-XX-XX-DR-C-0001		REV.
		AS SHOWN	A1
		APPROVED	ABG
		CHKD	P04