




Location Plan (Scale - 1:1250)




Site Plan (Scale - 1:500)

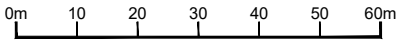

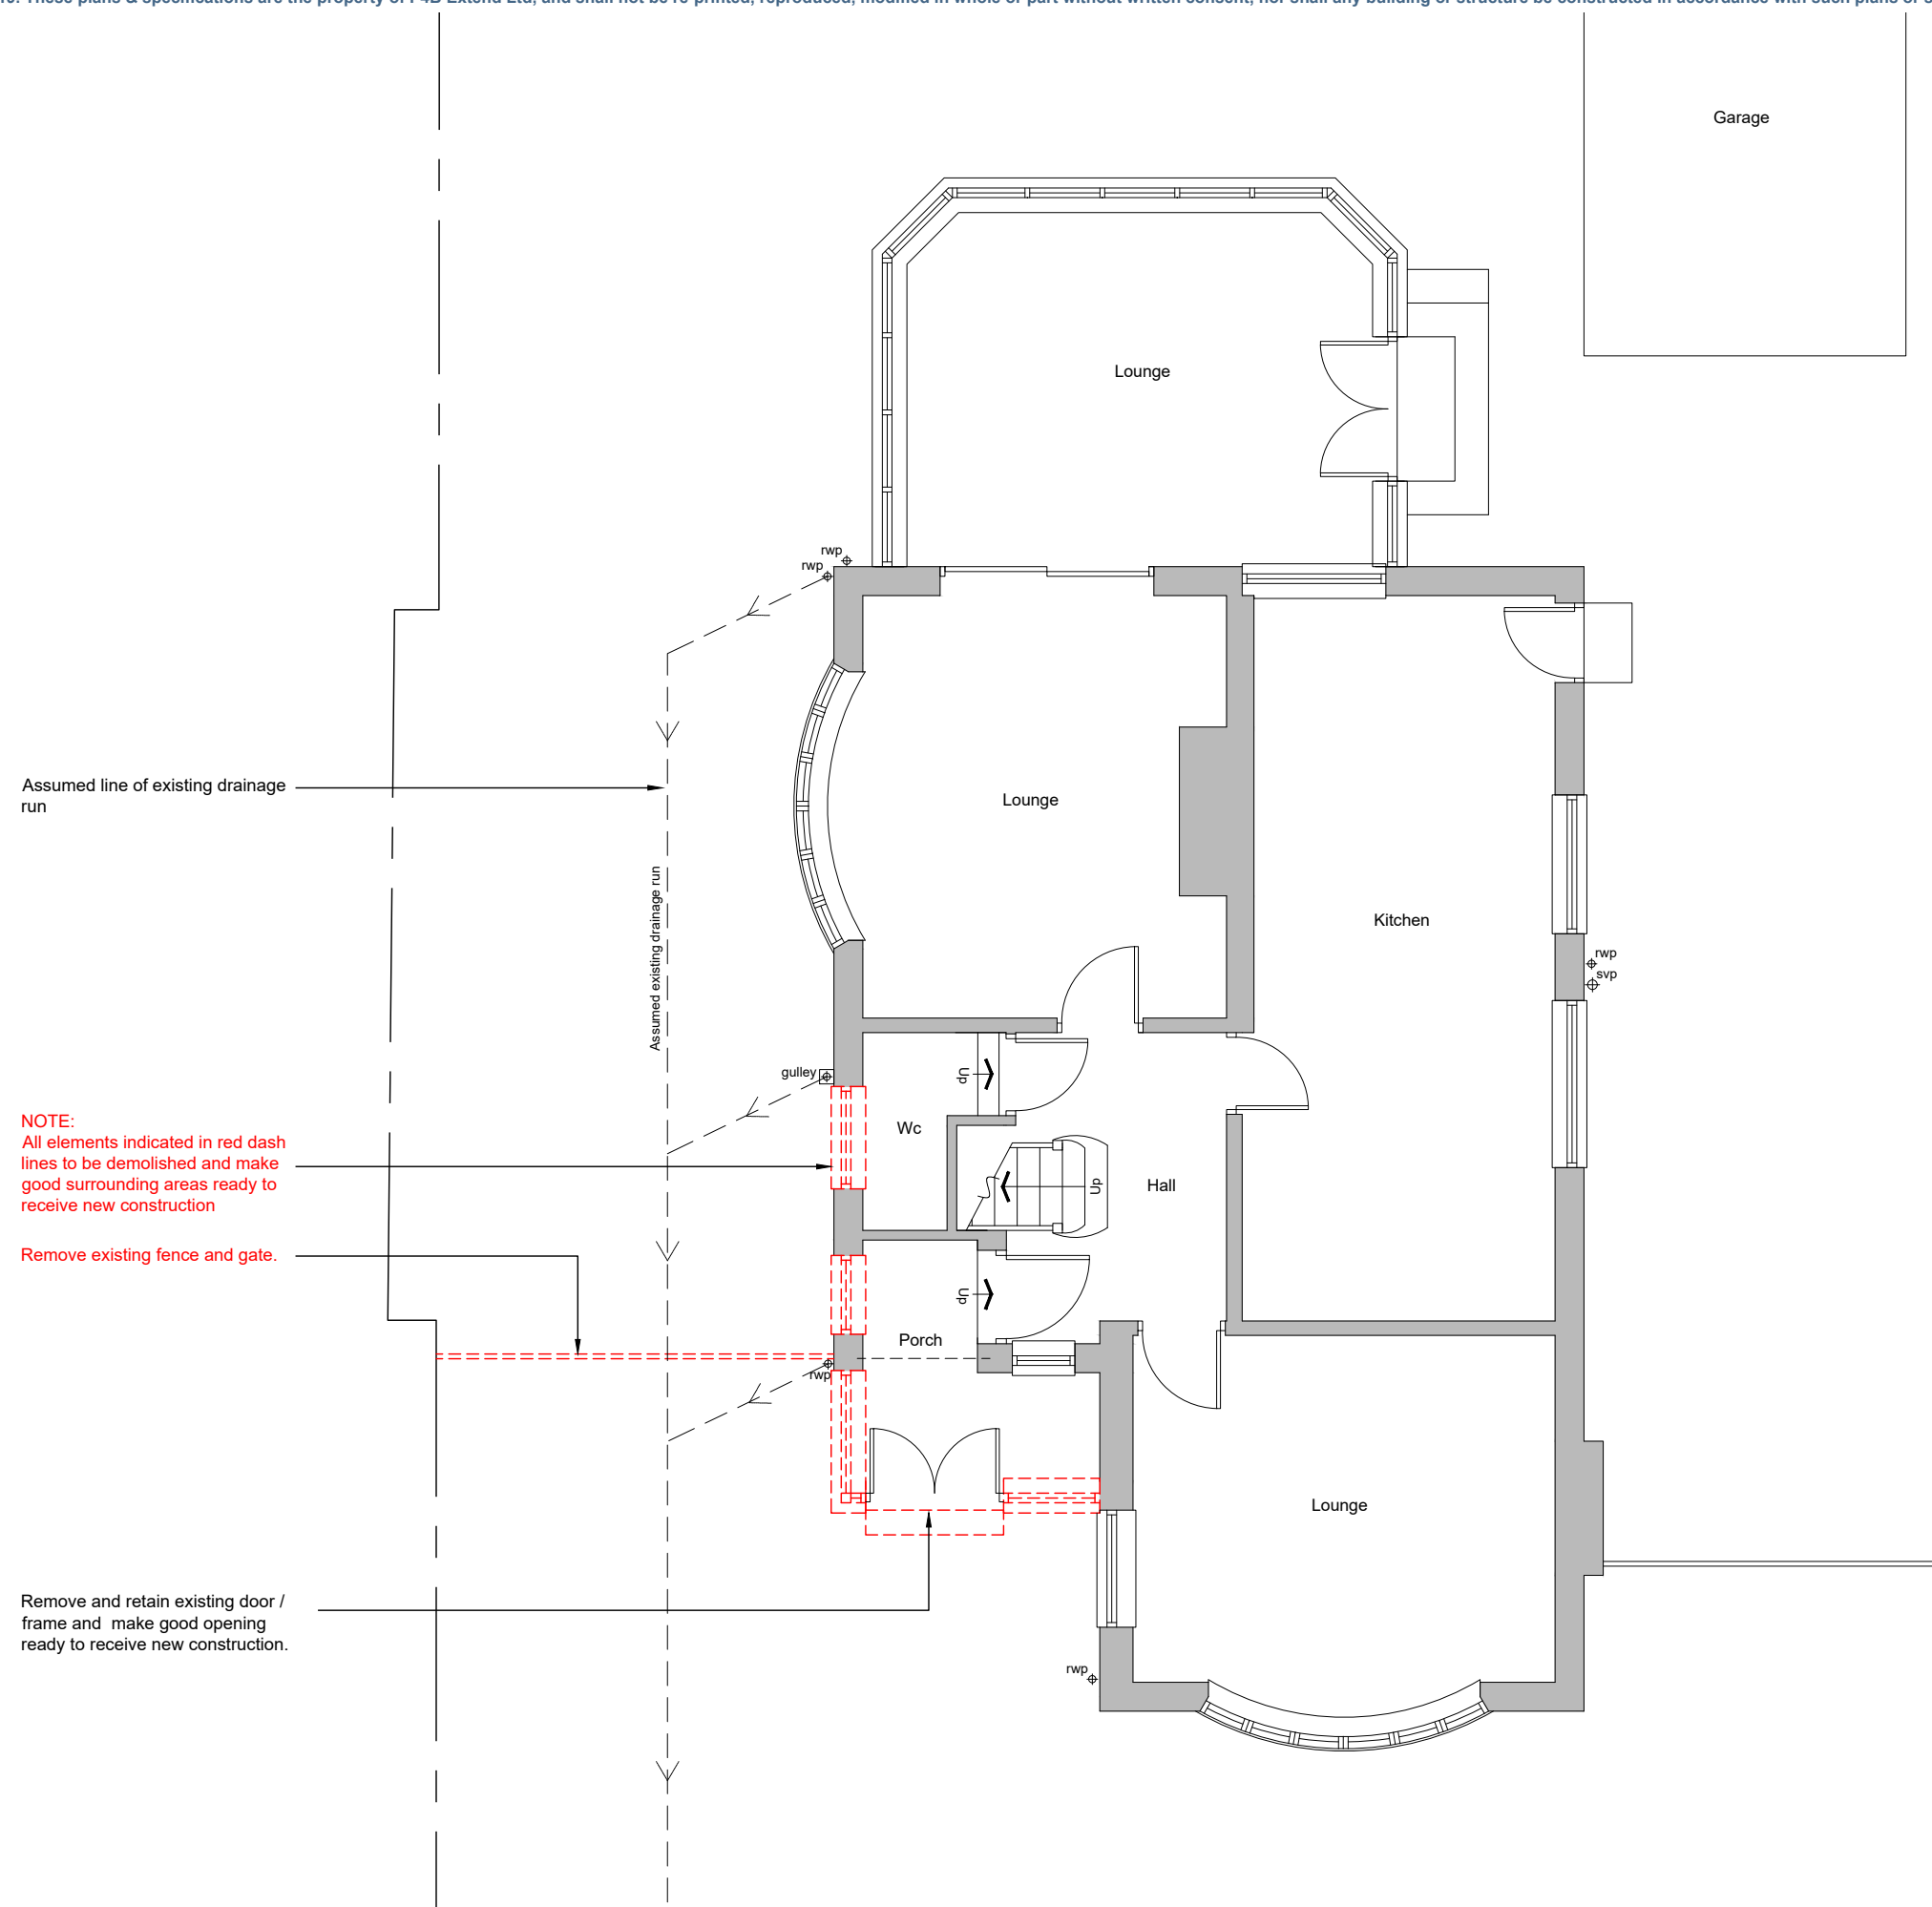

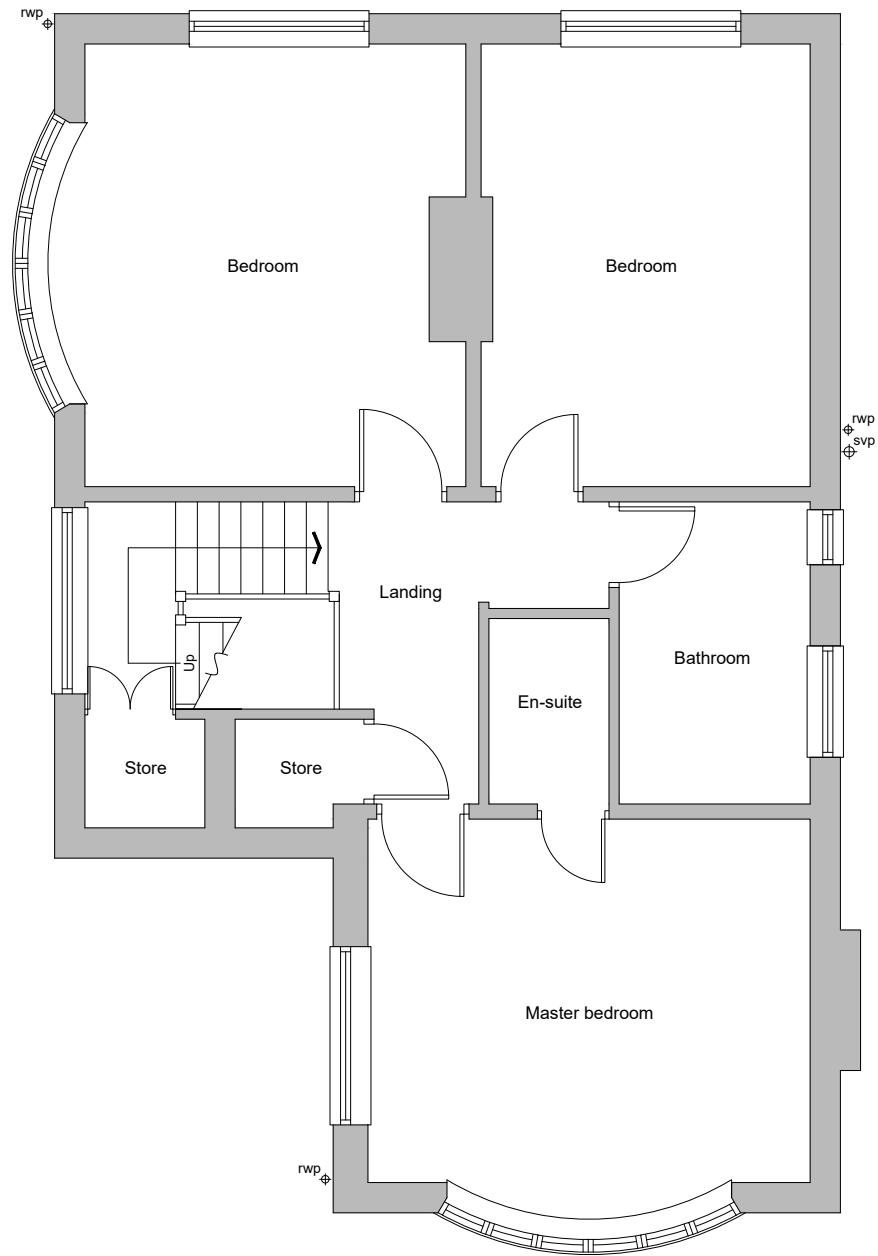


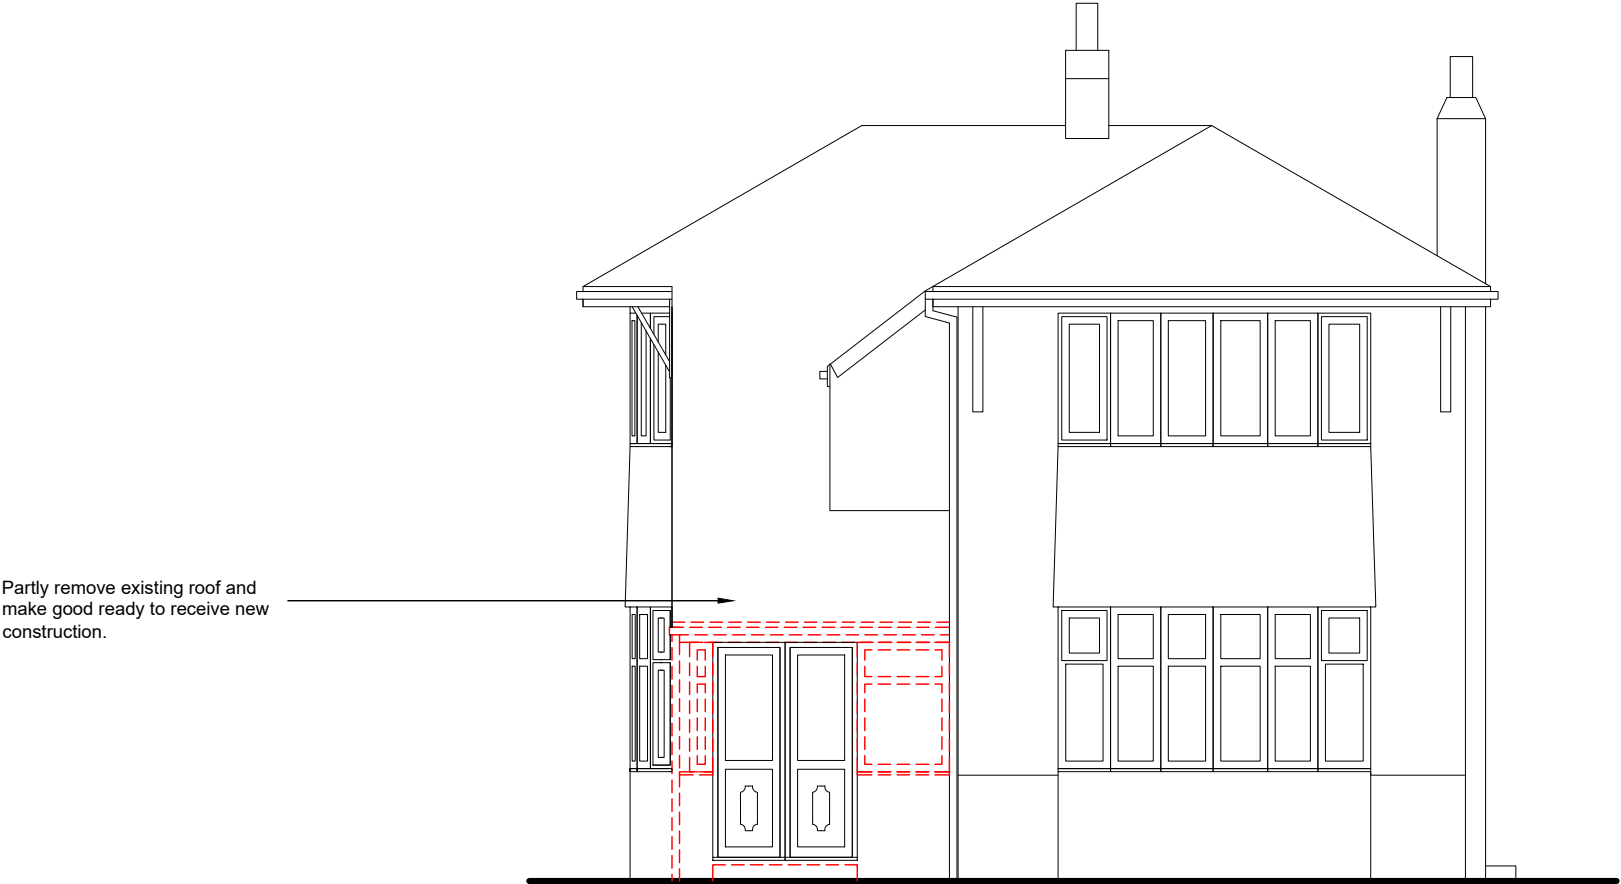

Front Elevation




Side Elevation

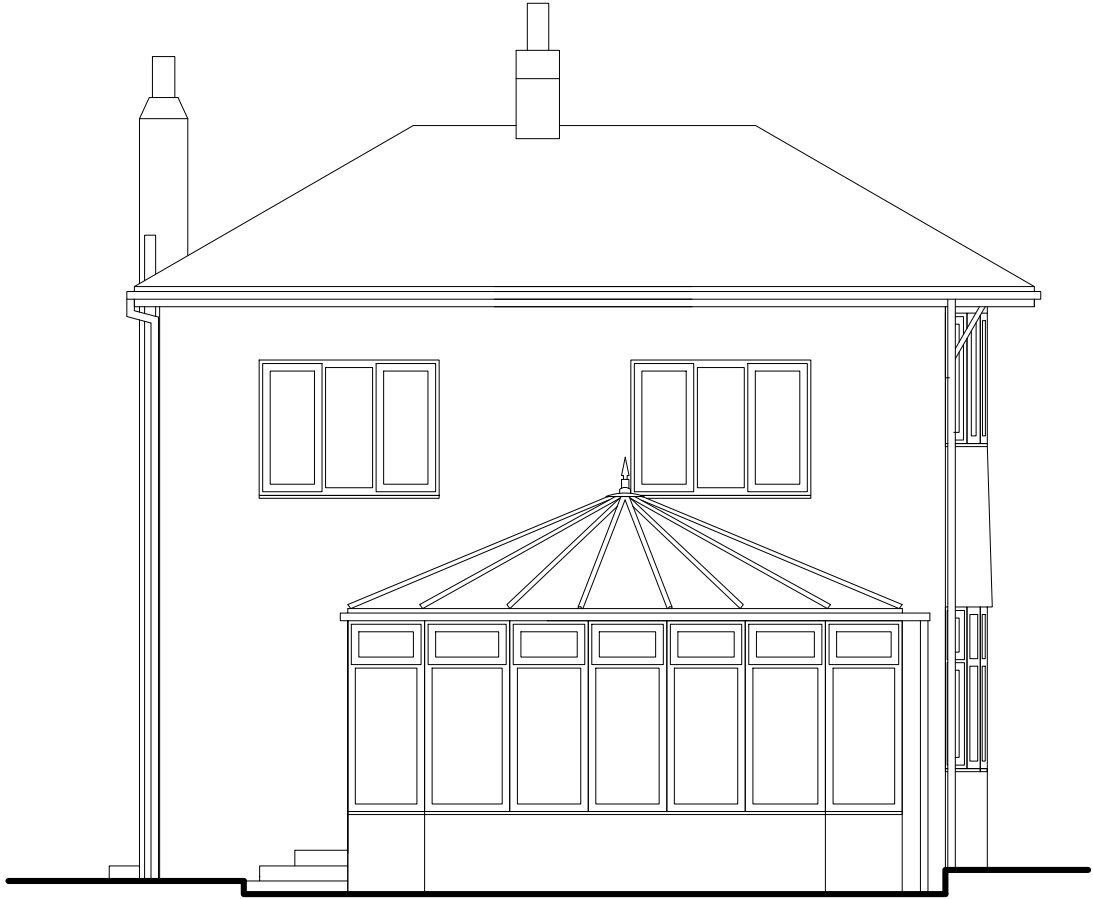


Rear Elevation




Side Elevation

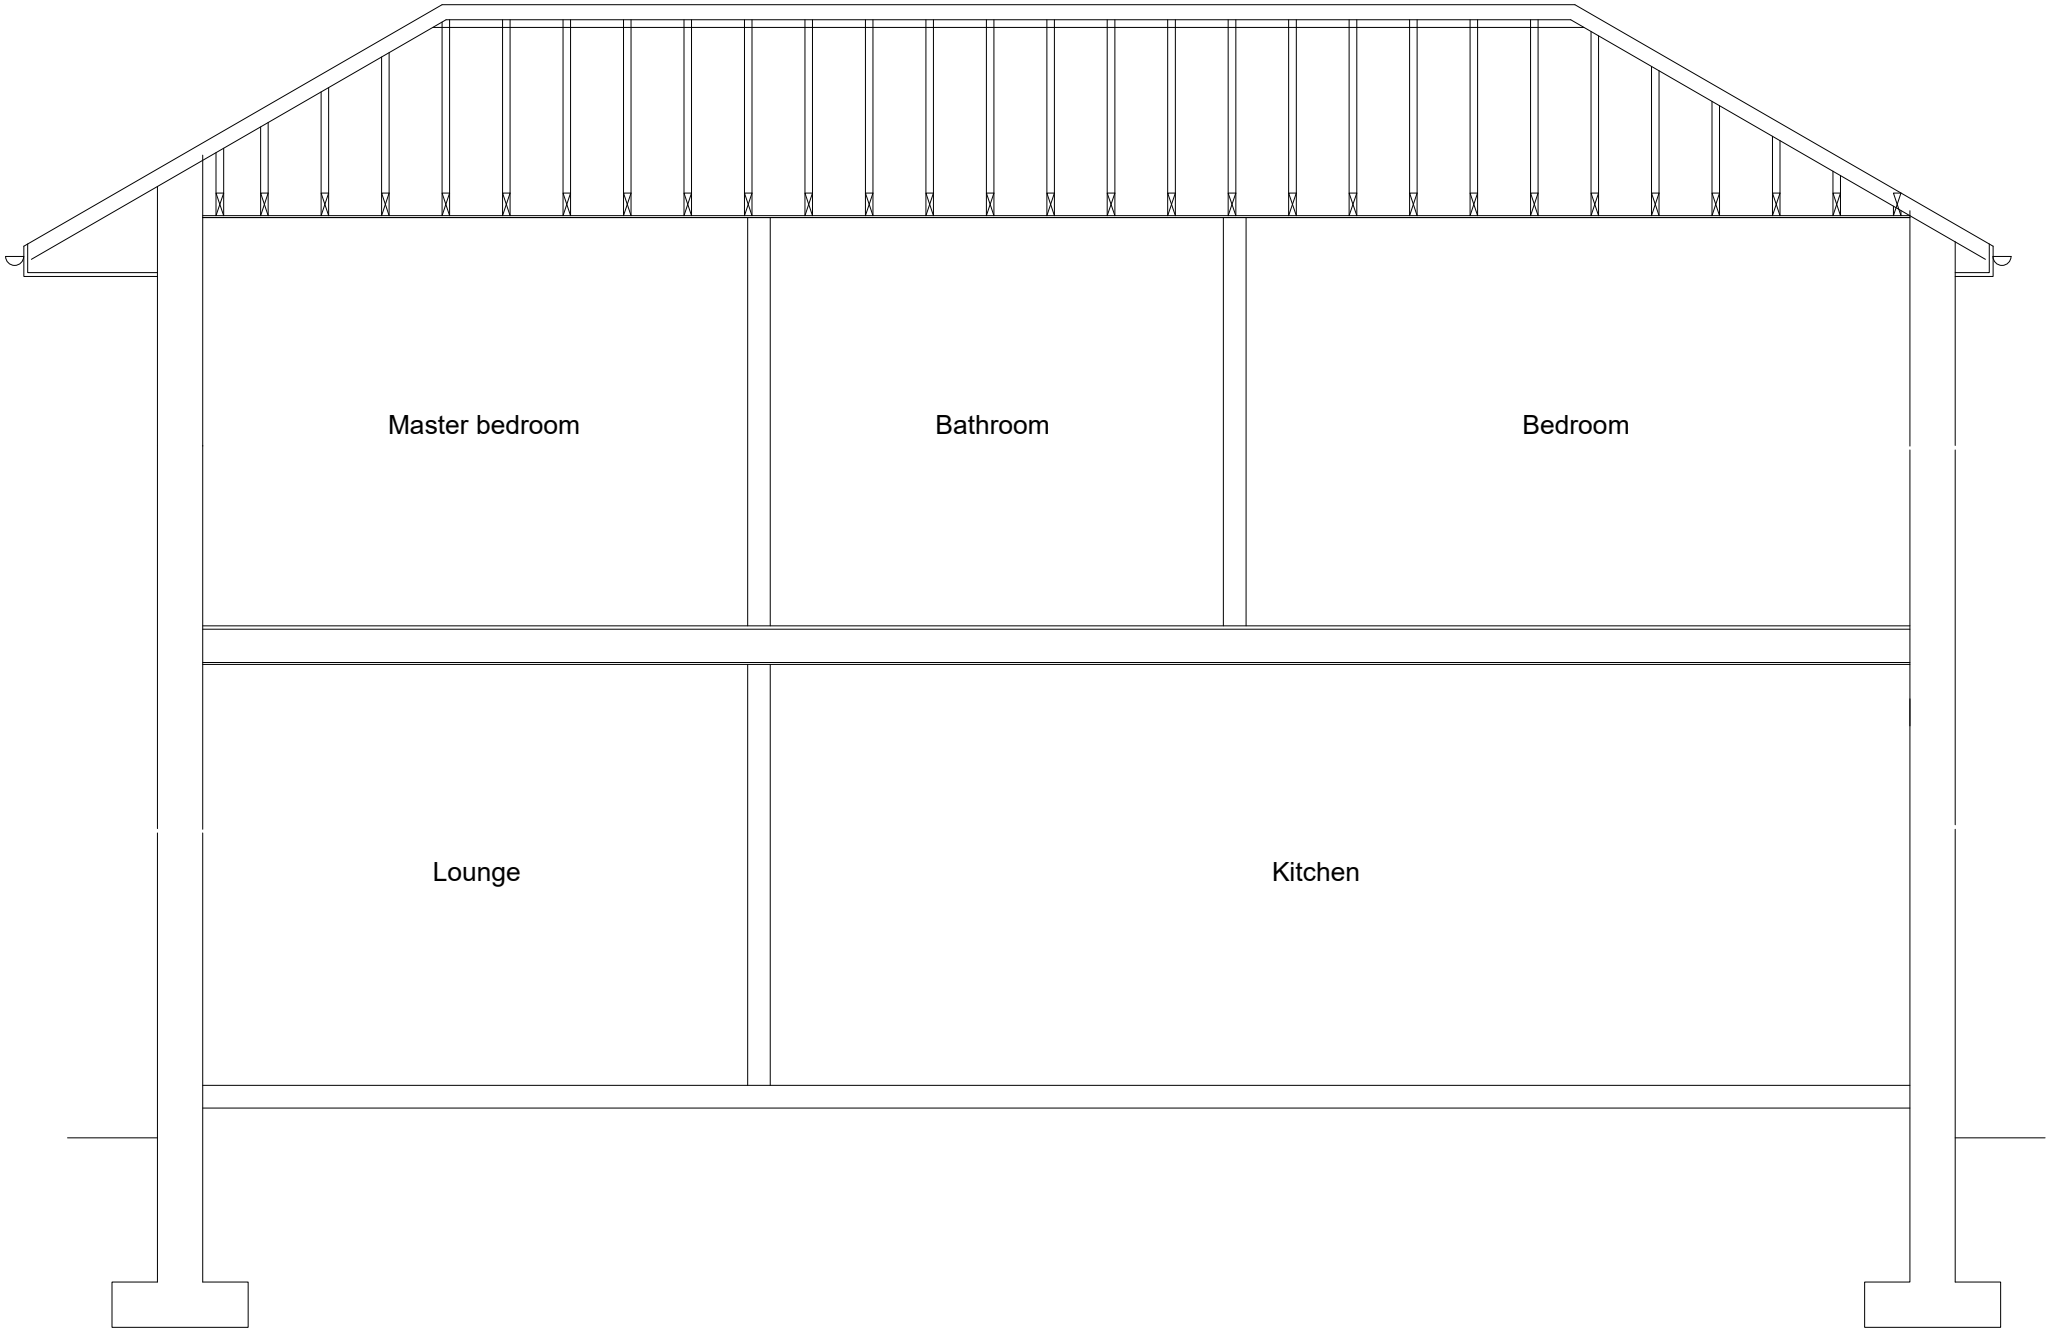

Section A-A

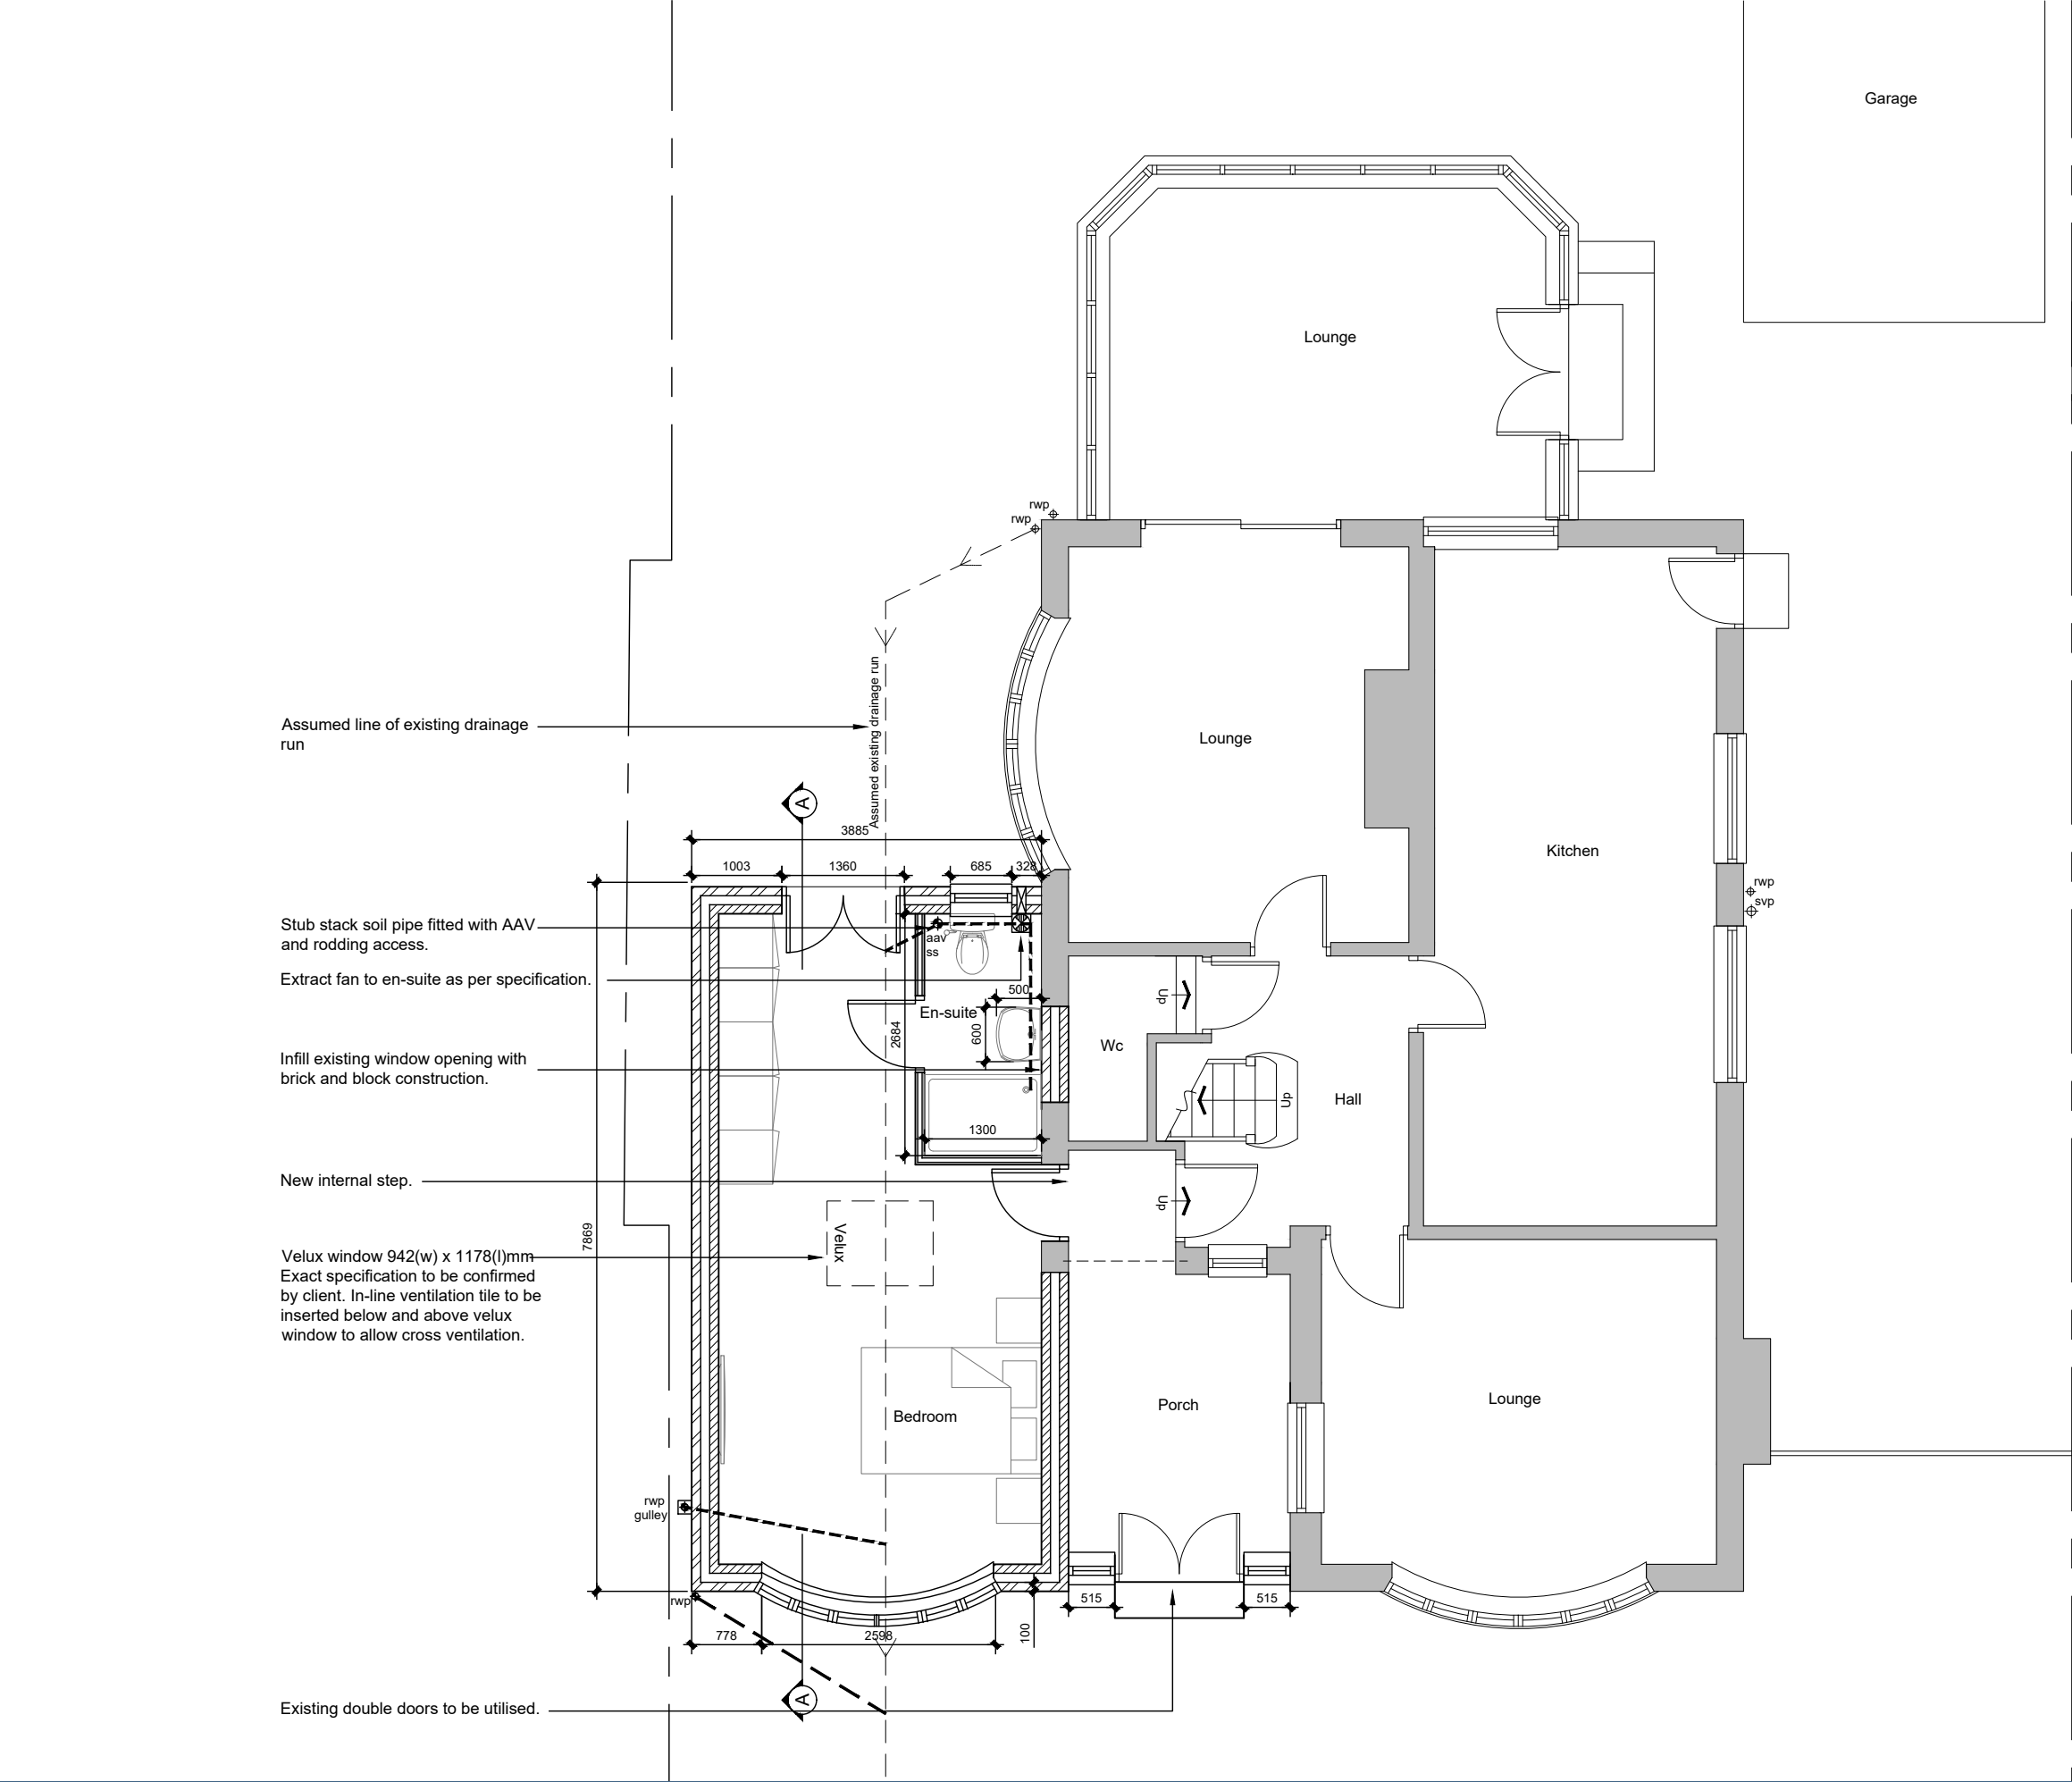

New steel beam to support rafters to structural engineers design and calculations.

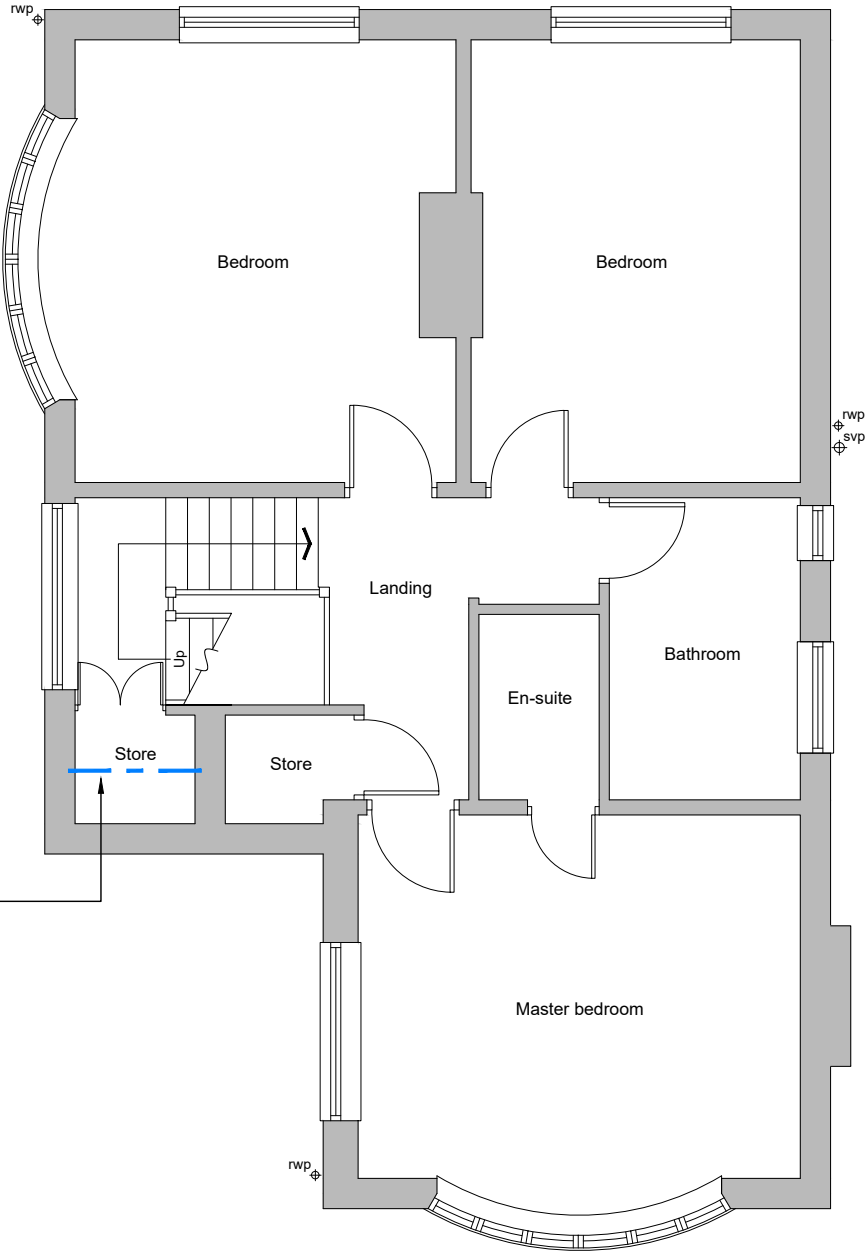





Front Elevation



Side Elevation

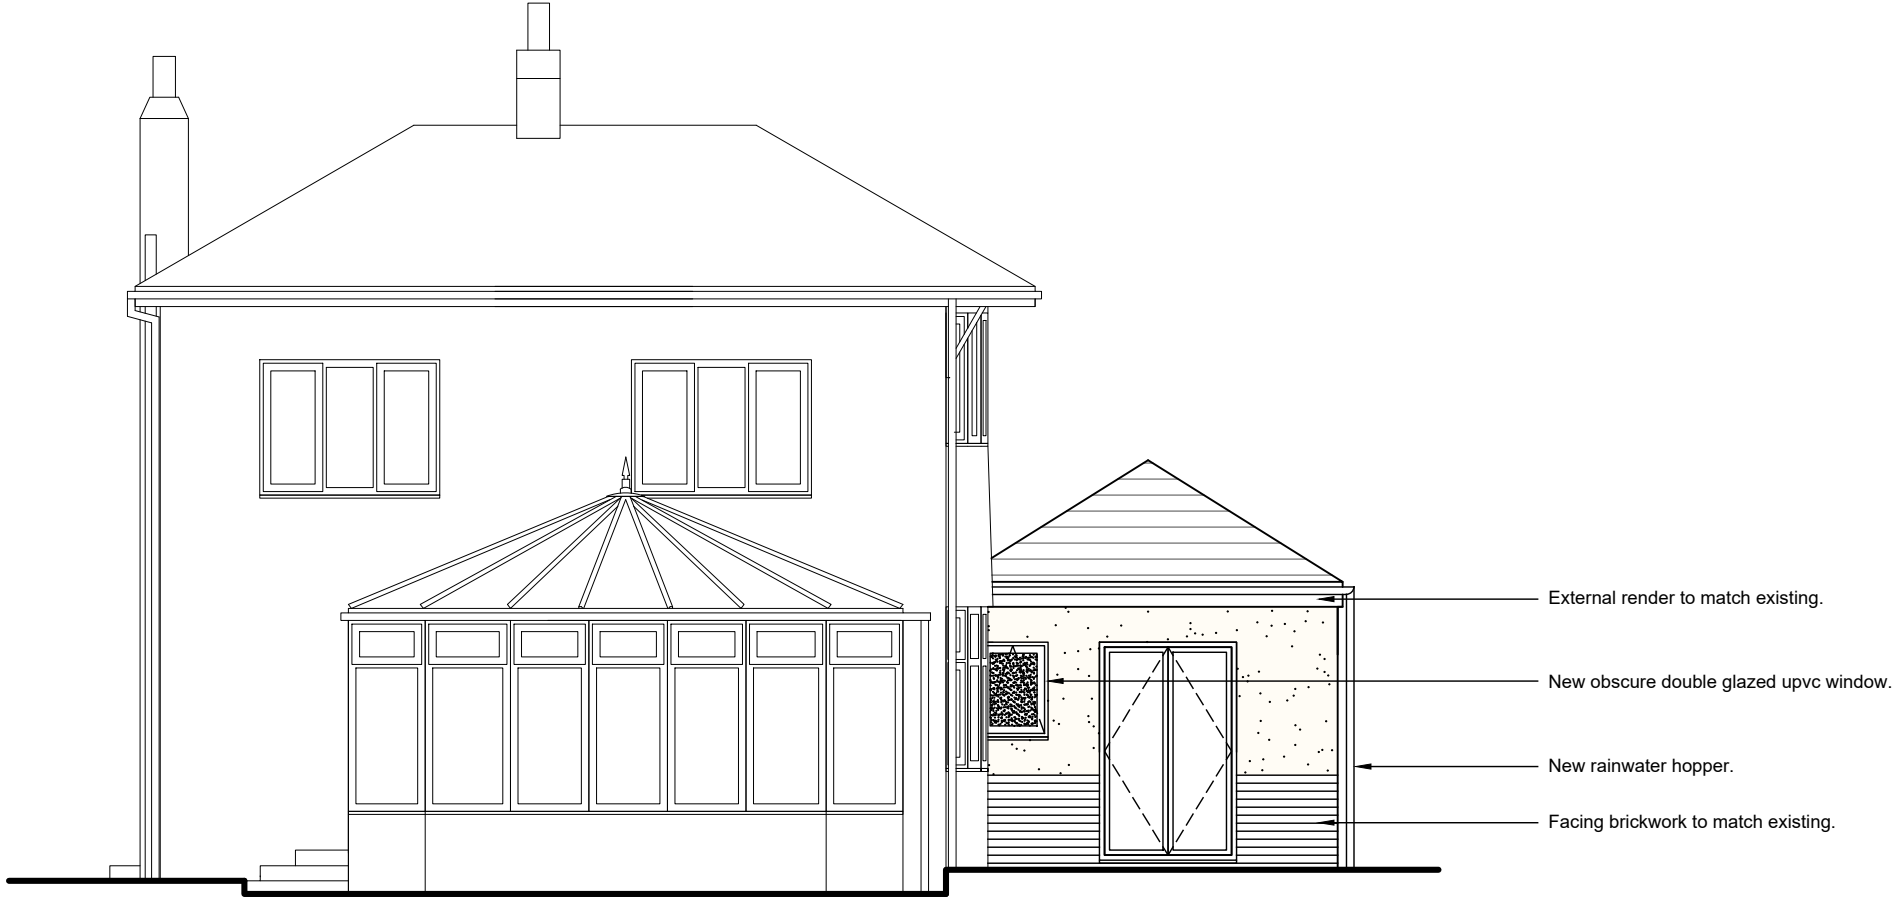

Rear Elevation

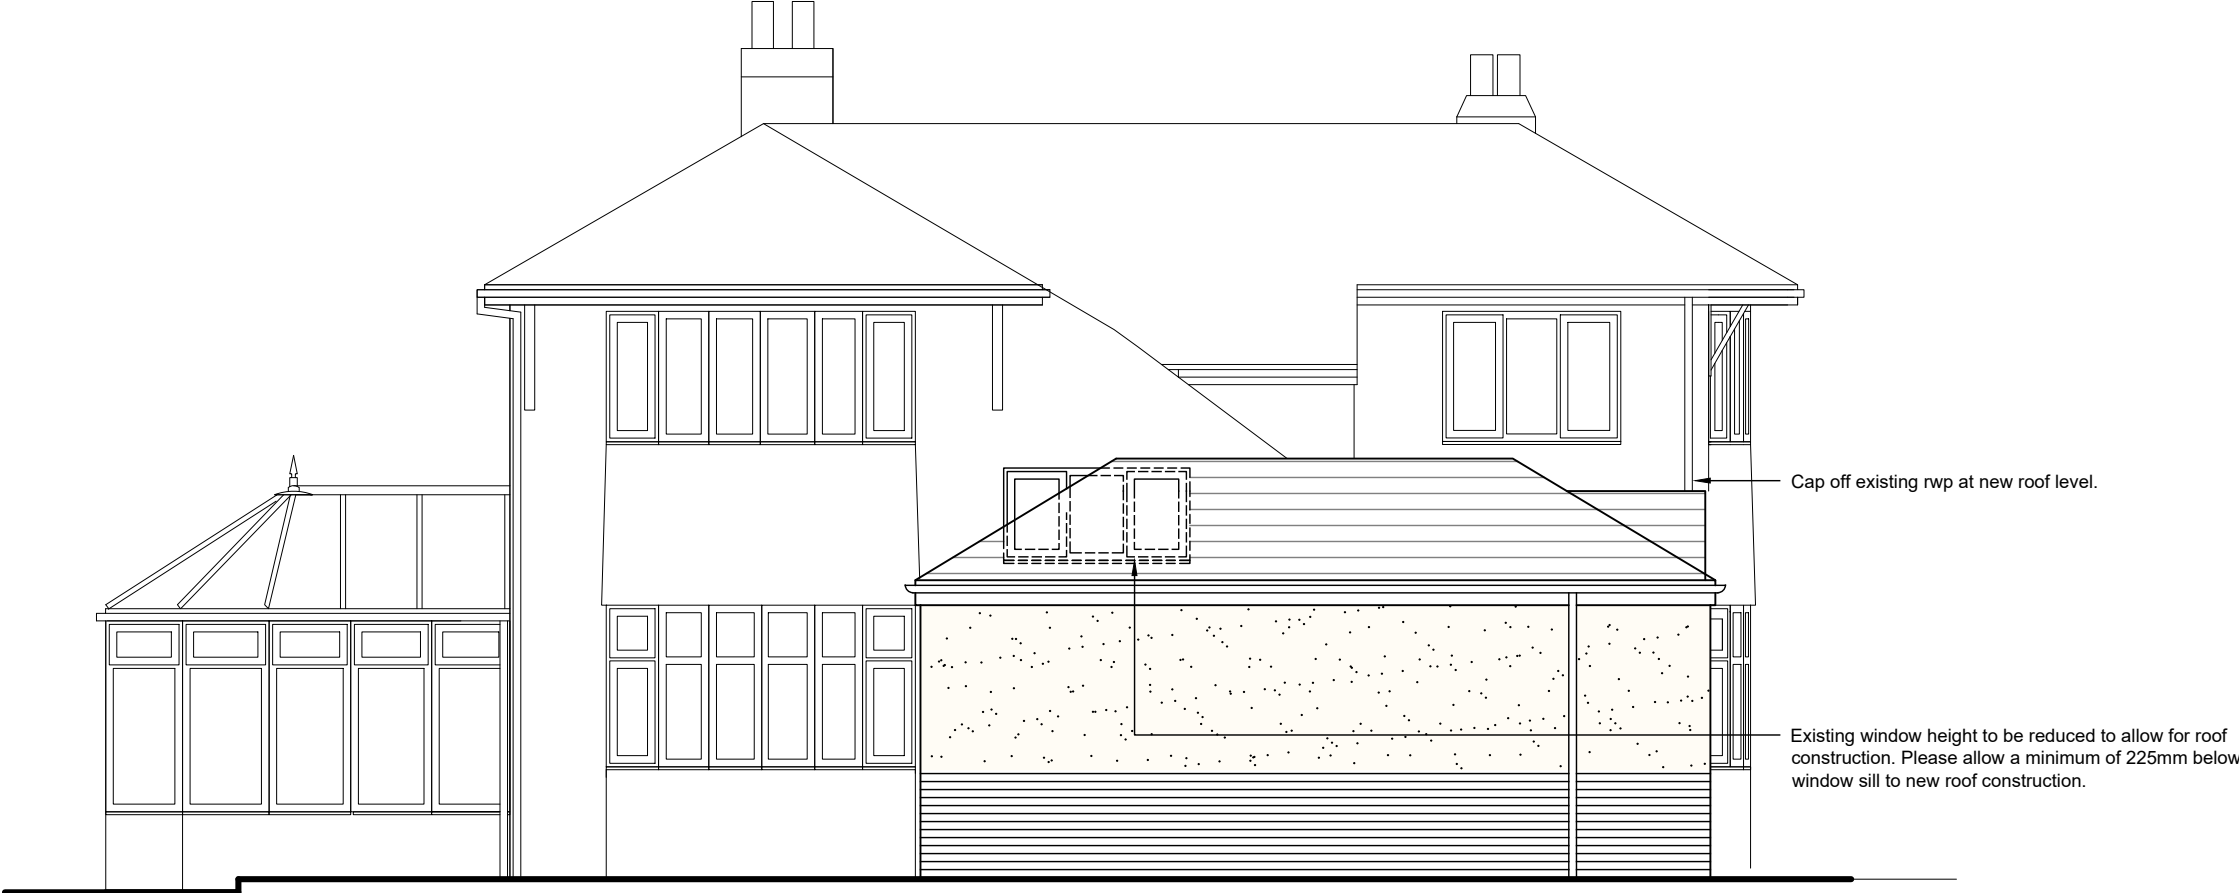

Side Elevation

