




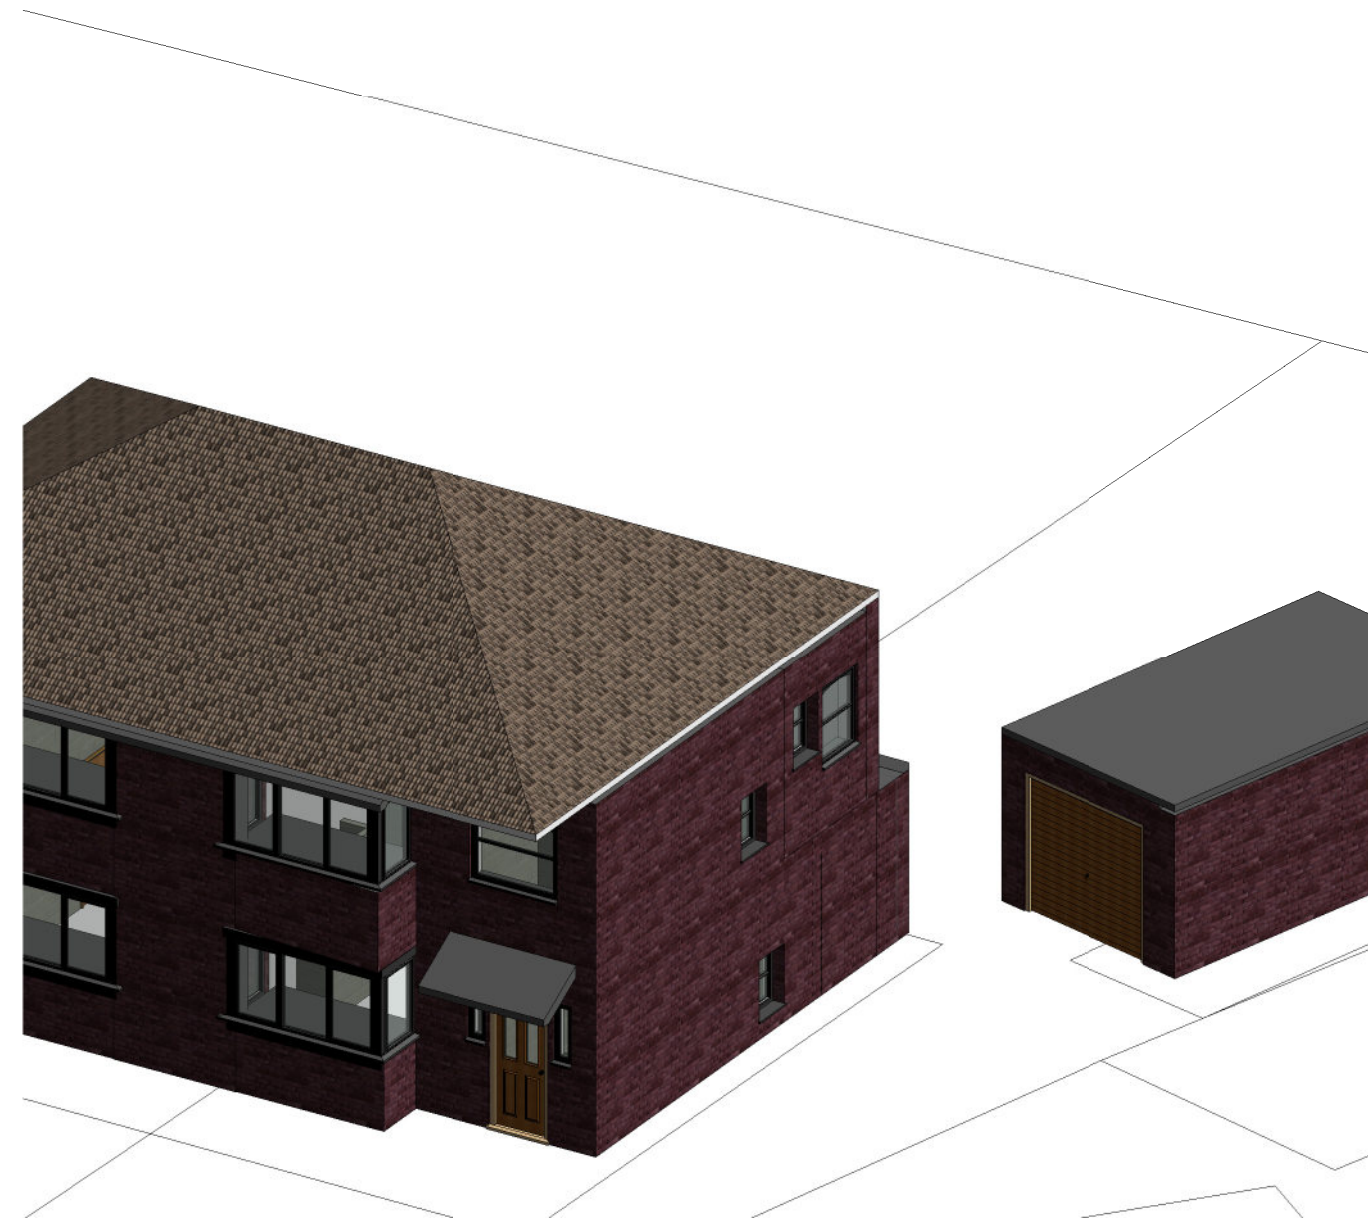


1 EXISTING FRONT 3D

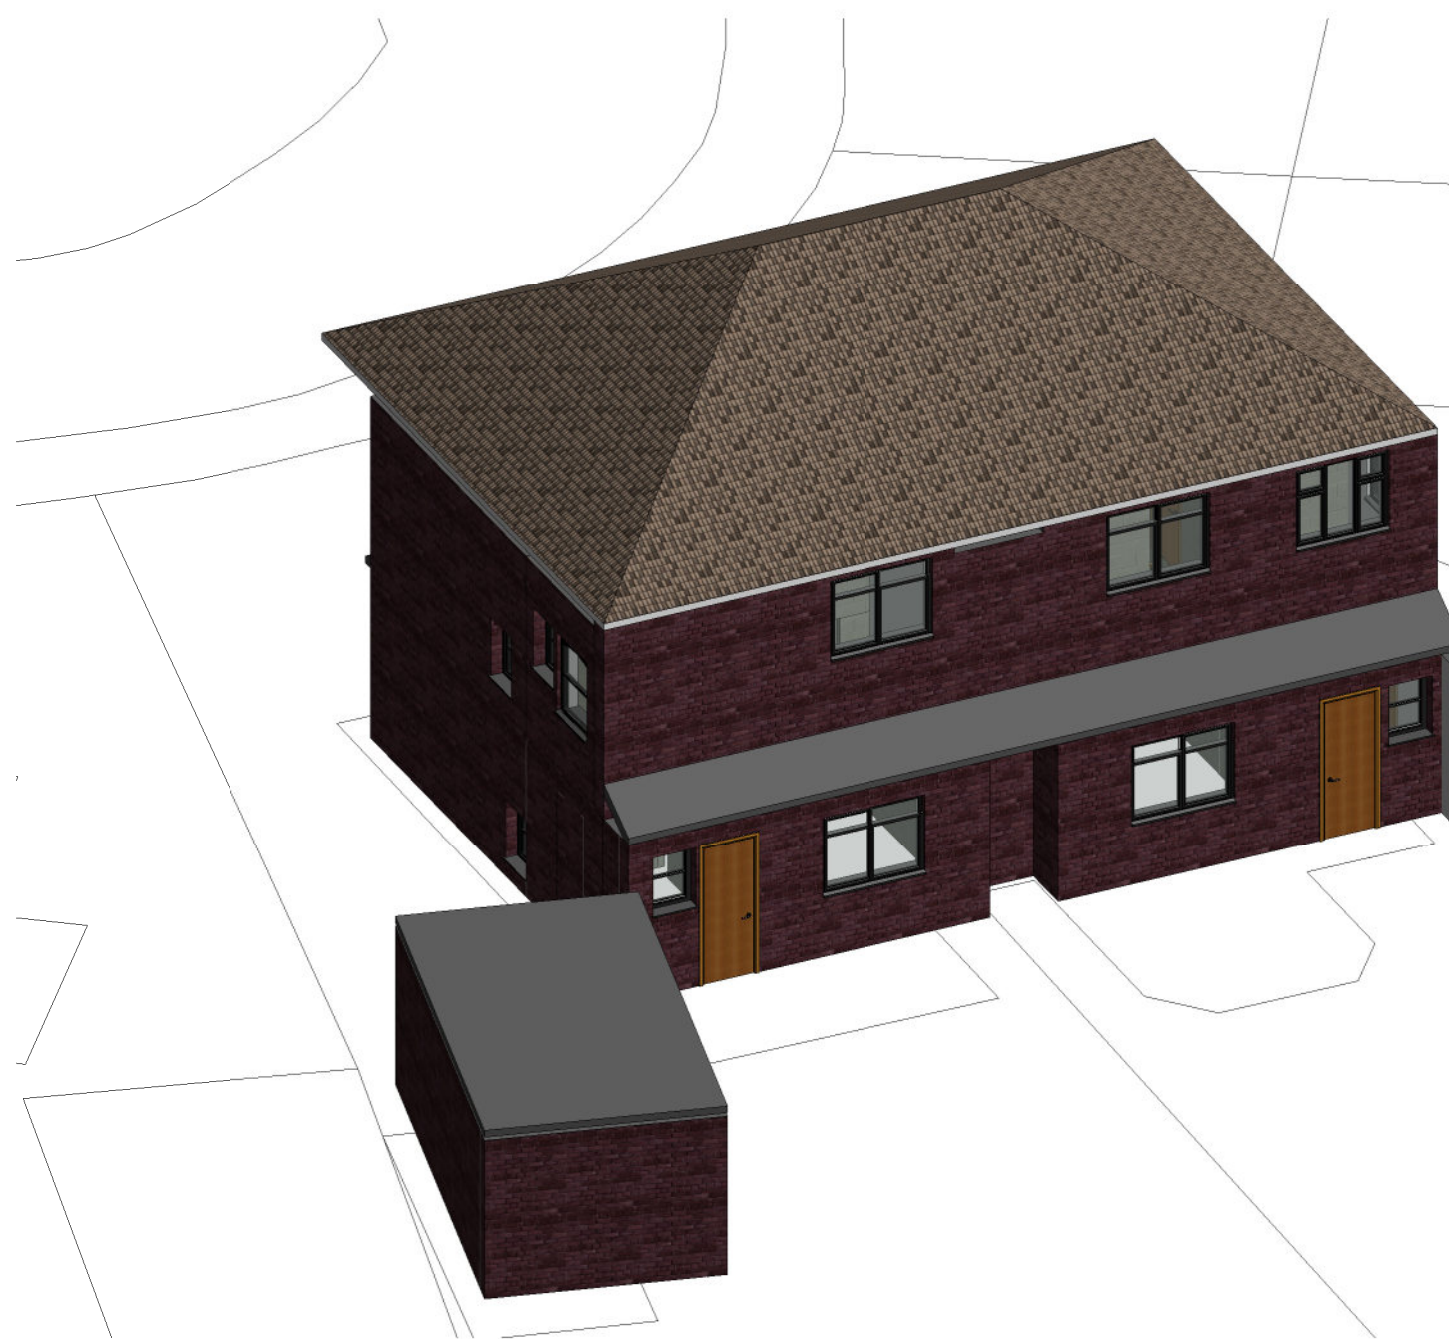

4 EXISTING REAR 3D VIEW

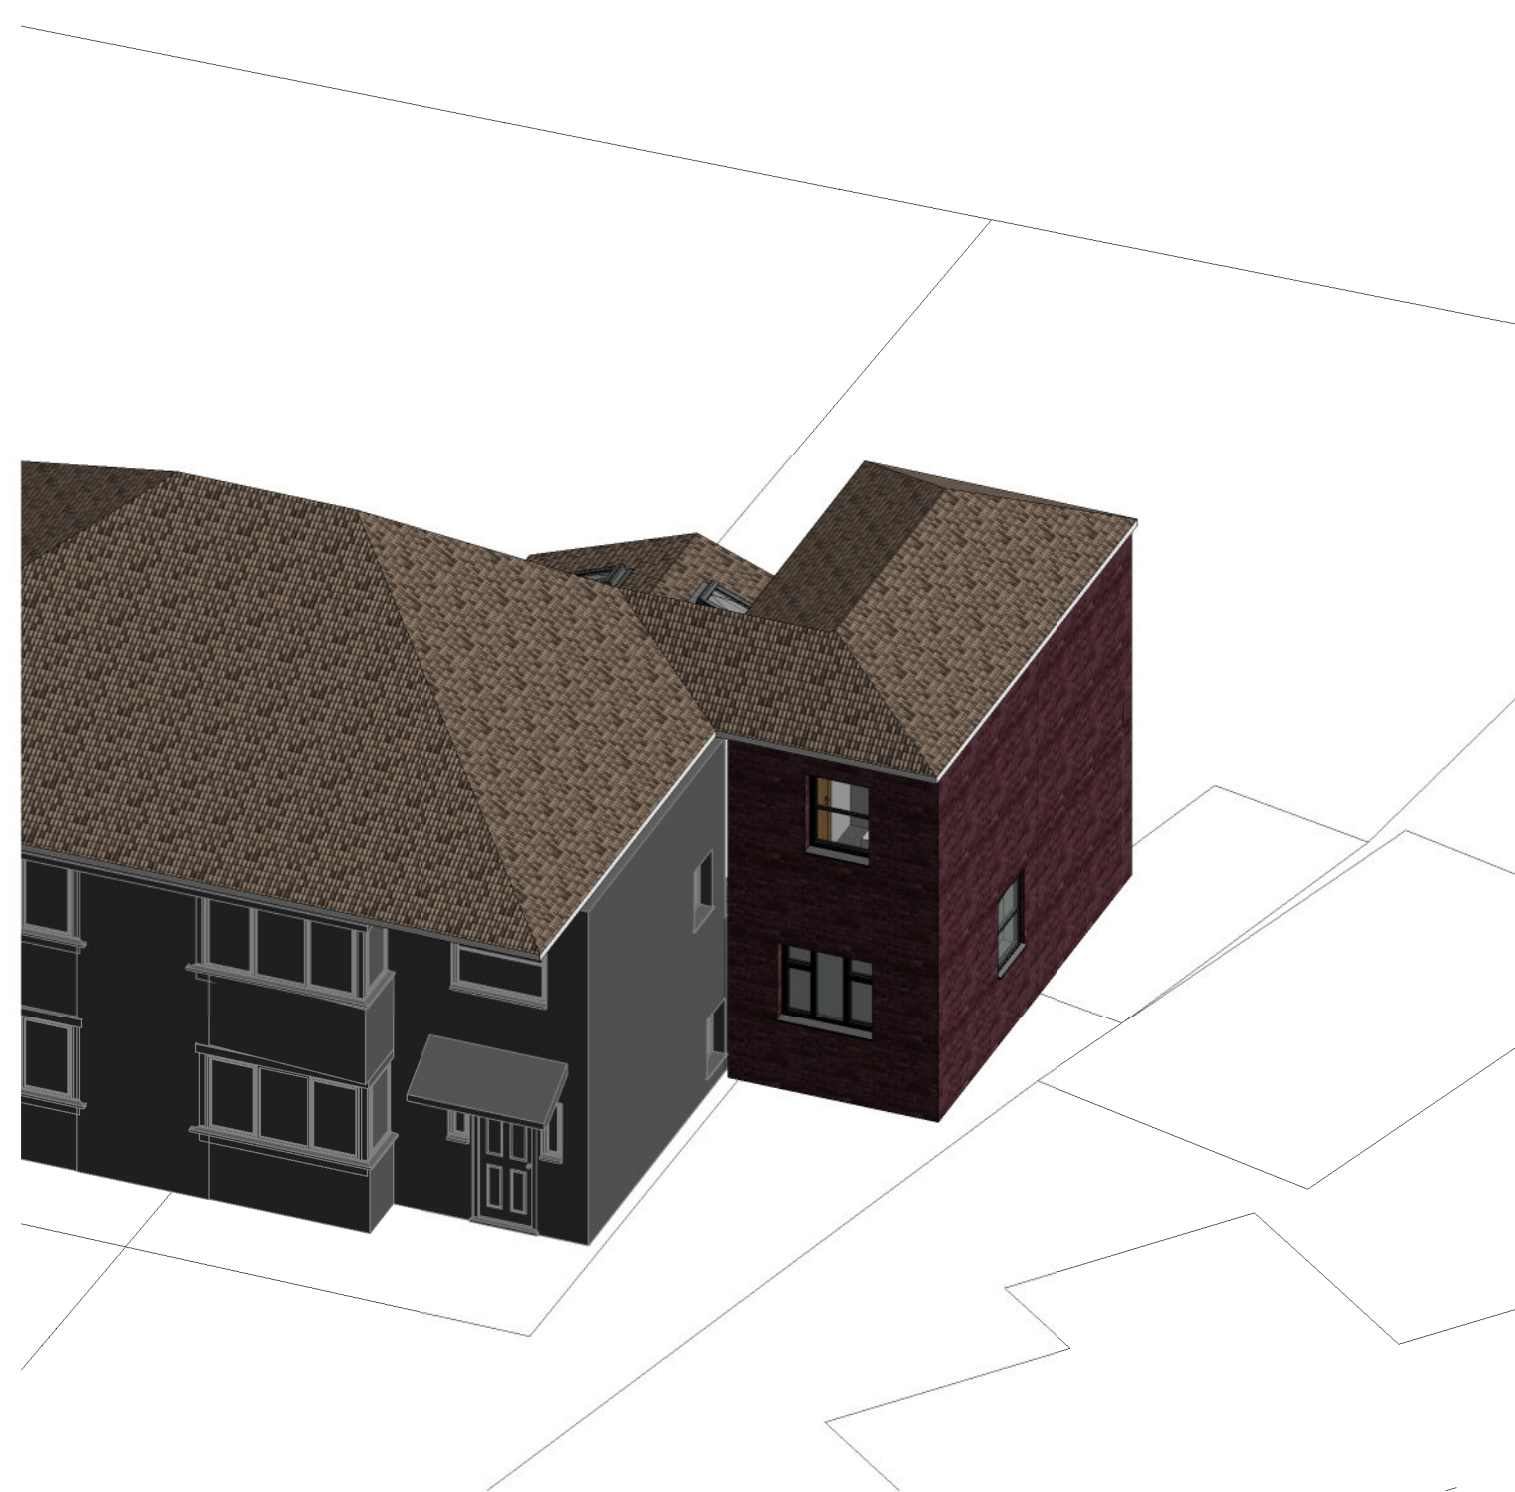

3 PROPOSED PRONT 3D

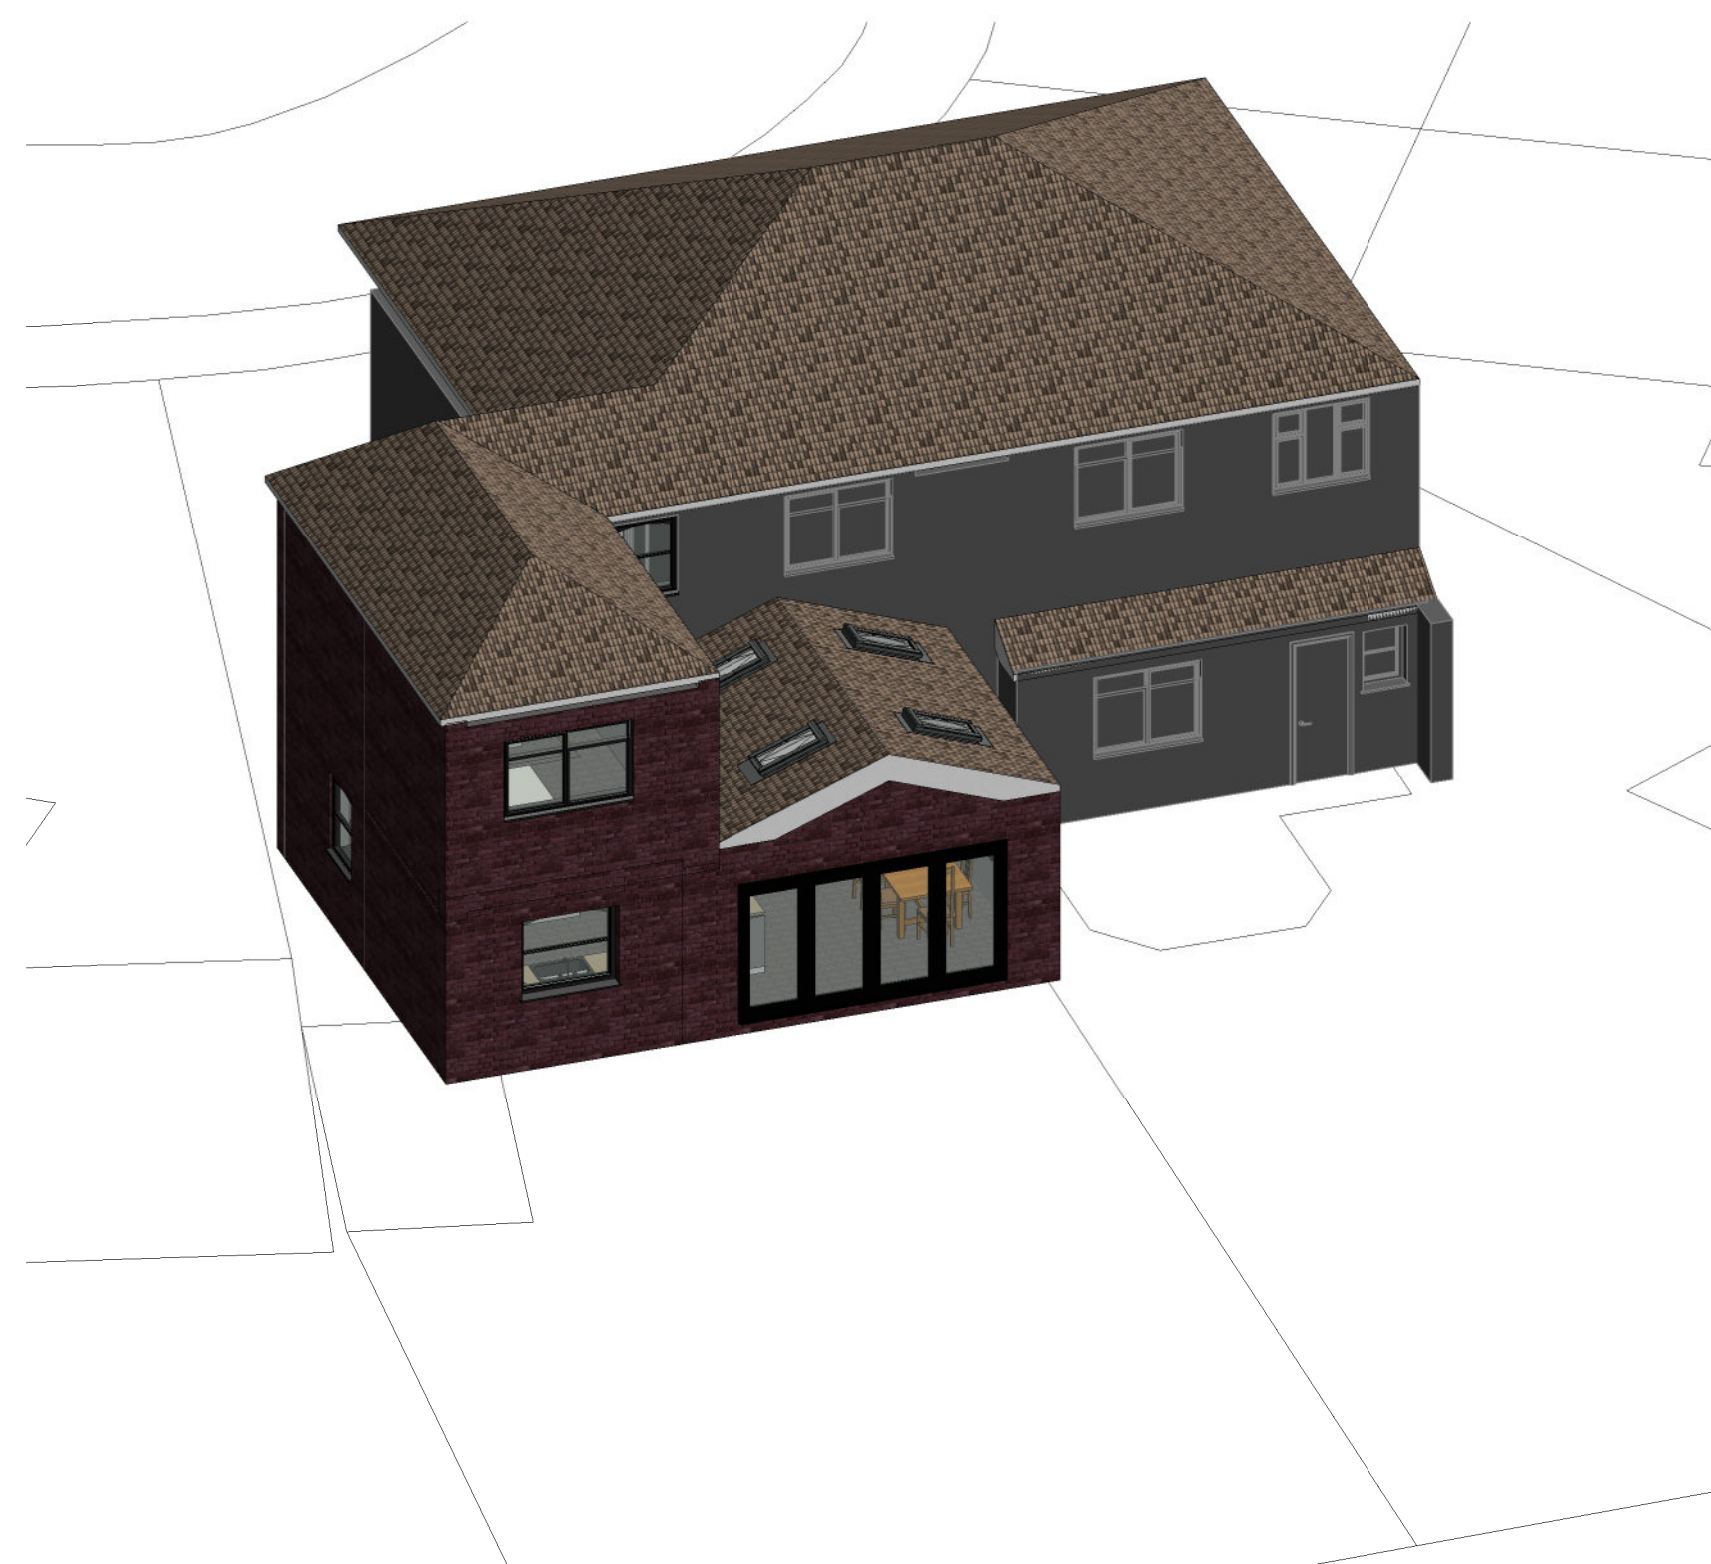

2 PROPOSED REAR 3D VIEW



Rev	Description	Date
1	PLANNING SUBMISSION	03/09/21
2	PLANNING SUBMISSION	31/10/21

CODE I	SUITABILITY DESCRIPTION PLANNING SUBMISSION
-----------	--

STATUS S2	PURPOSE OF ISSUE PLANNING SUBMISSION
--------------	---

PROJECT
23 ARMADALE AVENUE

TITLE
EXISTING & PROPOSED 3D VISUALS

CLIENT
LIZ & TOMMY

DRAWN BY MW	CHECKED BY MW	DATE 30.06.21
----------------	------------------	------------------

SCALE (@ A1)	PROJECT NUMBER MCS2185
--------------	---------------------------

DRAWING NUMBER A103	REV 2
------------------------	----------