

12 Gordon Avenue, Levenshulme

alterations and additions to an existing residence

Schedule of Documentation

(A) Written Specification:
general notes & basic specification

(B) Drawings:
drawing no. drawing title

- TP3.1 Plans - Existing
- TP3.2 Plans - Proposed
- TP3.3 Plans - Proposed
- TP5.1 Elevations - Existing
- TP5.2 Elevations - Existing
- TP5.3 Elevations - Proposed
- TP5.4 Elevations - Proposed
- TP9.1 Perspective 01
- TP9.2 Perspective 02

flocc

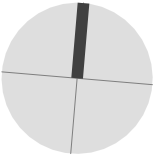
07940 123 631
tommy@floccstudio.co.uk

Client:

Christopher Thompson & Nancy Bennett

These drawings are for the purpose of achieving town planning approval only.

Do not scale this drawing. All dimensions are to be verified on site and any discrepancies reported before commencement of any work.

[illegible]

flocc

07940 123 631
tommy@flocstudio.co.uk

**FOR PLANNING
APPROVAL**

Client

Christopher Thompson & Nancy Bennett

Project Description

**12 Gordon Avenue,
Levenshulme**

Project Number **GOR012**

Drawing Title

Site Plan - Proposed

Drawing Number

Scale

TP2.2

1:200 @ A3

GORDON AVENUE

No. 12

-Proposed single storey extension

- Proposed dormer extension

7

2

Works

Ac

These drawings are for the purpose of achieving town planning approval only.

Do not scale this drawing. All dimensions are to be verified on site and any discrepancies reported before commencement of any work.

[illegible]

flocc

07940 123 631
tommy@floccstudio.co.uk

**FOR PLANNING
APPROVAL**

Client
Christopher Thompson & Nancy Bennett

Project Description

**12 Gordon Avenue,
Levenshulme**

Project Number **GOR012**

Drawing Title

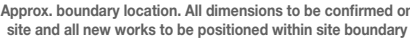
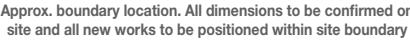
Plans - Existing

Drawing Number	Scale
----------------	-------

TP3.1 1:100 @ /

These drawings are for the purpose of achieving town planning approval only.

Do not scale this drawing. All dimensions are to be verified on site and any discrepancies reported before commencement of any work.

[illegible]

Approx. boundary location. All dimensions to be confirmed on site and all new works to be positioned within site boundary

07940 123 631
tommy@flocstudio.co.uk

Client
Christopher Thompson & Nancy Bennett

Plans - Proposed

Drawing Number	Scale
----------------	-------

TP3.2 1:100 @ A

These drawings are for the purpose of achieving town planning approval only.

Do not scale this drawing. All dimensions are to be verified on site and any discrepancies reported before commencement of any work.

flocc

07940 123 631
tommy@flocstudio.co.uk

**FOR PLANNING
APPROVAL**

Client

Christopher Thompson & Nancy Bennett

Project Description

**12 Gordon Avenue,
Levenshulme**

Project Number **GOR012**

Drawing Title

Plans - Proposed

Drawing Number

scale

TP3.3

1:100 @ A3



These drawings are for the purpose of achieving town planning approval only.

Do not scale this drawing. All dimensions are to be verified on site and any discrepancies reported before commencement of any work.

[illegible]

flocc

07940 123 631
tommy@floccstudio.co.uk

**FOR PLANNING
APPROVAL**

Client
Christopher Thompson & Nancy Bennett

Project Description

**12 Gordon Avenue,
Levenshulme**

Project Number **GOR012**

Drawing Title

Elevations - Existing

Drawing Number	Scale
----------------	-------

TP5.1 1:100 @ /

These drawings are for the purpose of achieving town planning approval only.

Do not scale this drawing. All dimensions are to be verified on site and any discrepancies reported before commencement of any work.

[illegible]

07940 123 631
tommy@flocstudio.co.uk

Client
Christopher Thompson & Nancy Bennett

Project Description

**12 Gordon Avenue,
Levenshulme**

Project Number **GOR012**

Drawing Title

Elevations - Existing

Drawing Number	Scale
----------------	-------

TP5.2 1:100 @ A3

General Note: All new materials shown hatched for clarity

General Note:
All new materials shown hatched for clarity

NOTES

These drawings are for the purpose of achieving town planning approval only.

Do not scale this drawing. All dimensions are to be verified on site and any discrepancies reported before commencement of any work.

NOTES

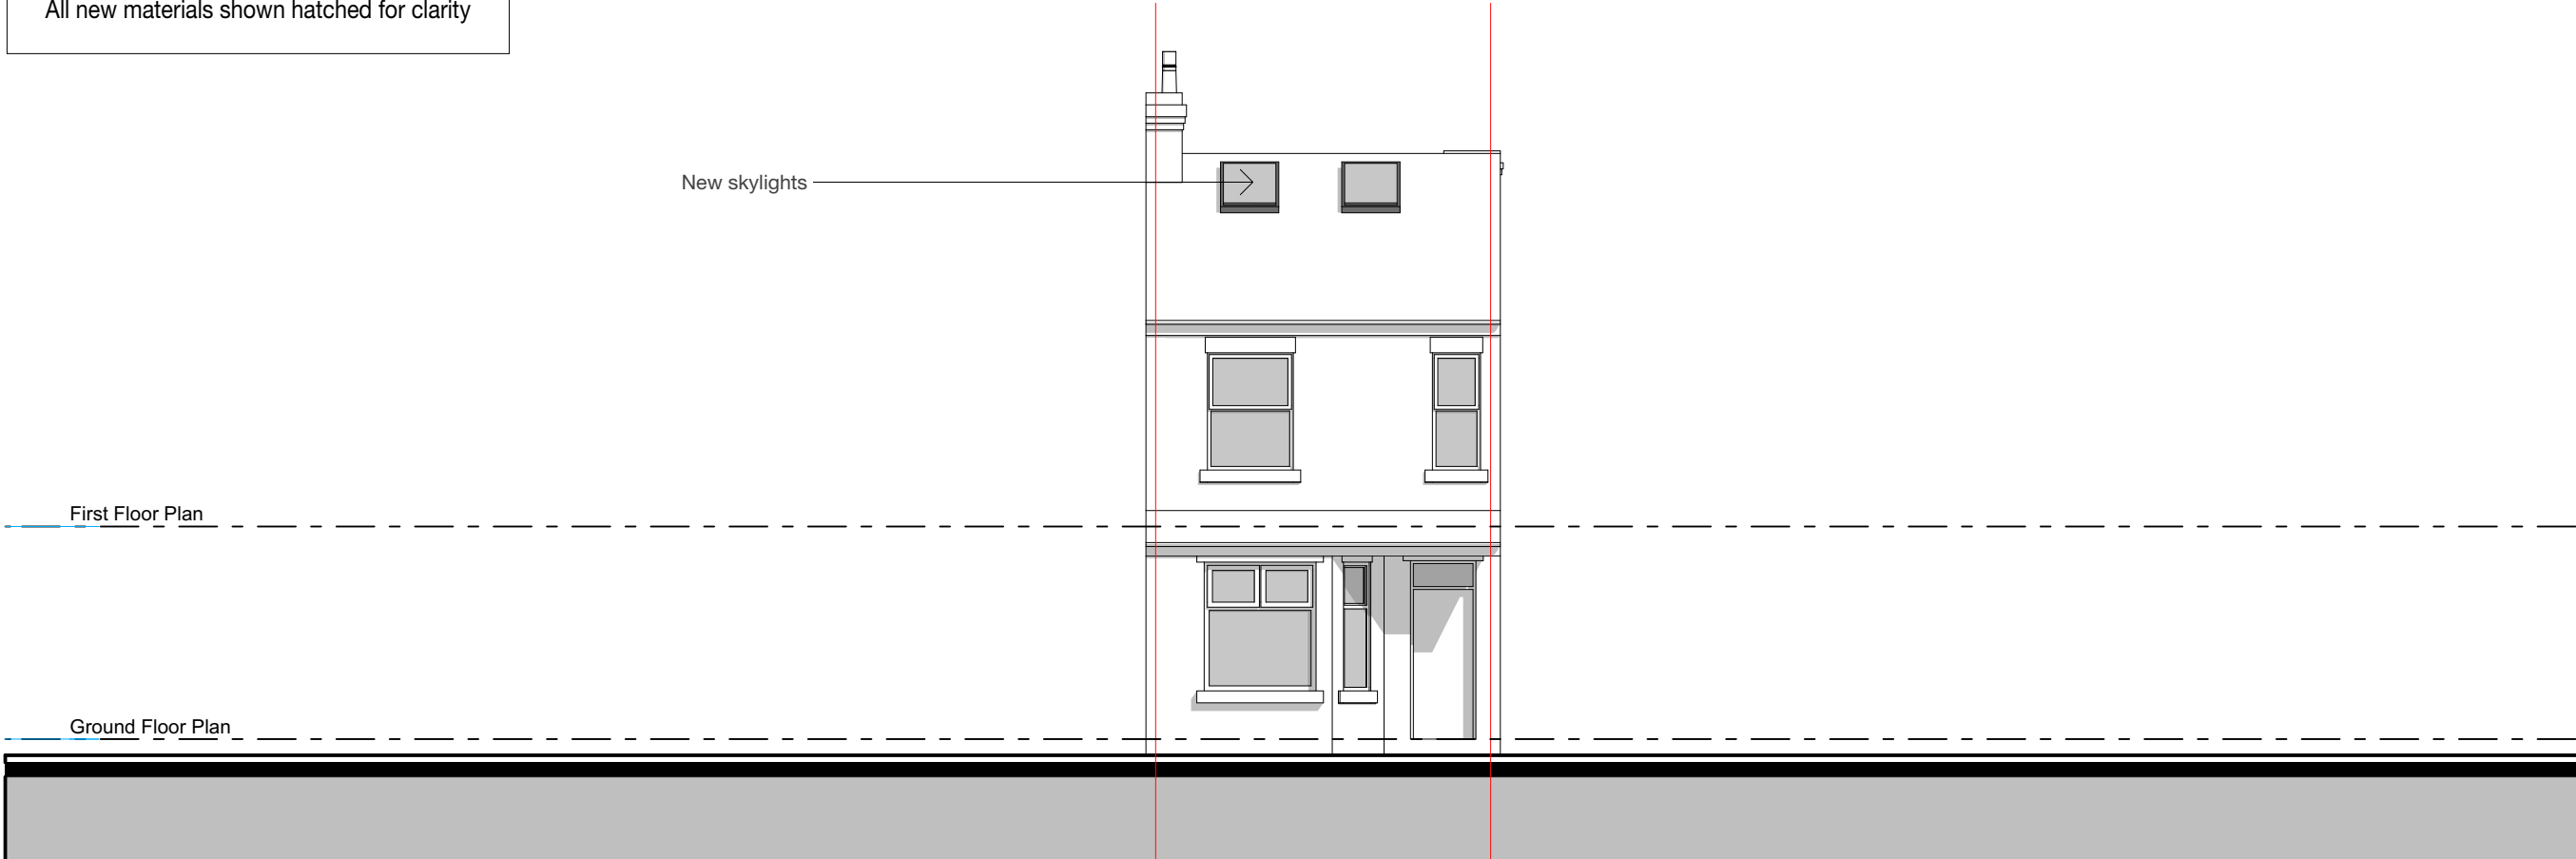
These drawings are for the purpose of achieving town planning approval only.

Do not scale this drawing. All dimensions are to be verified on site and any discrepancies reported before commencement of any work.

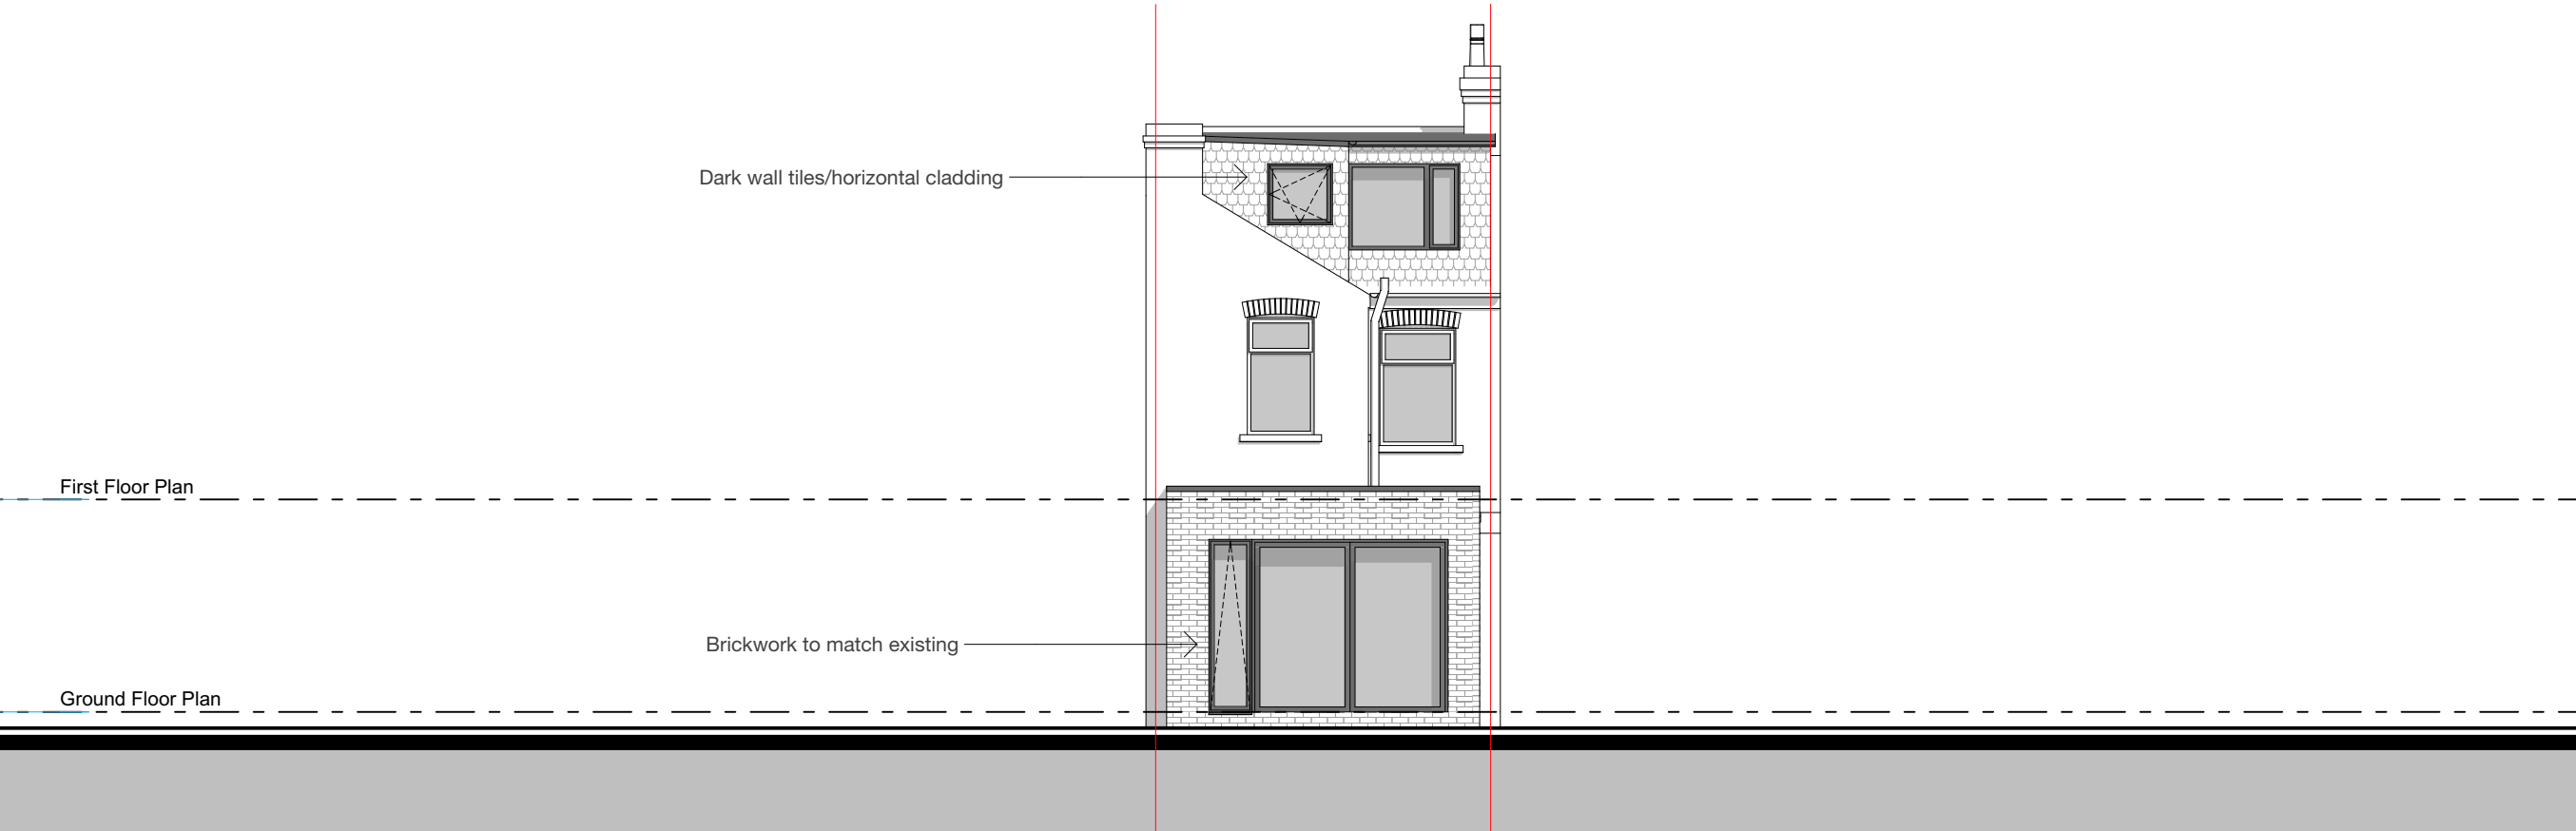
NOTES

These drawings are for the purpose of achieving town planning approval only.

Do not scale this drawing. All dimensions are to be verified on site and any discrepancies reported before commencement of any work.

[illegible]

Proposed Front Elevation



Proposed Rear Elevation

flocc

07940 123 631
tommy@floccstudio.co.uk

**FOR PLANNING
APPROVAL**

Client _____

Christopher Thompson & Nancy Bennett

Project Description

**12 Gordon Avenue,
Levenshulme**

Project Number **GOR012**

Drawing Title

Elevations - Proposed

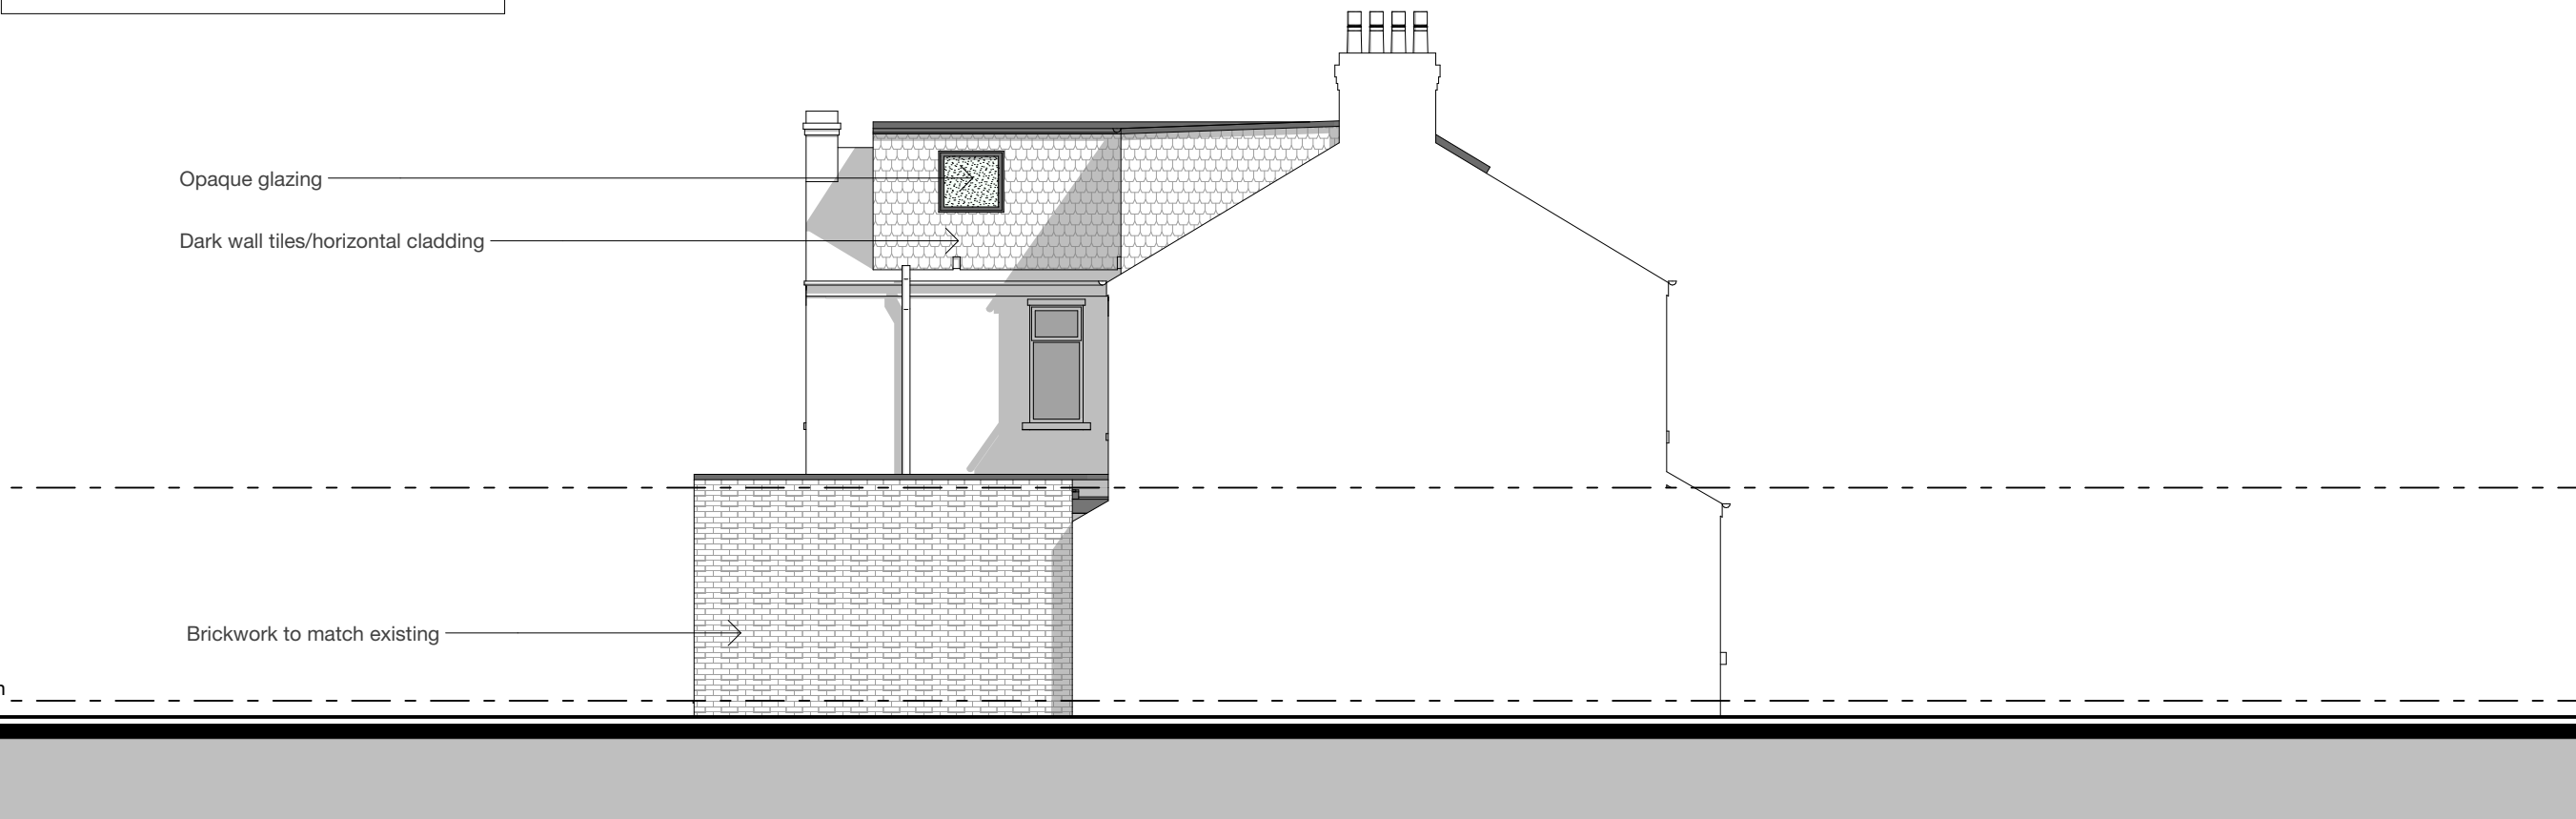
Drawing Number	Scale
----------------	-------

TP5.3 1:100 @ A

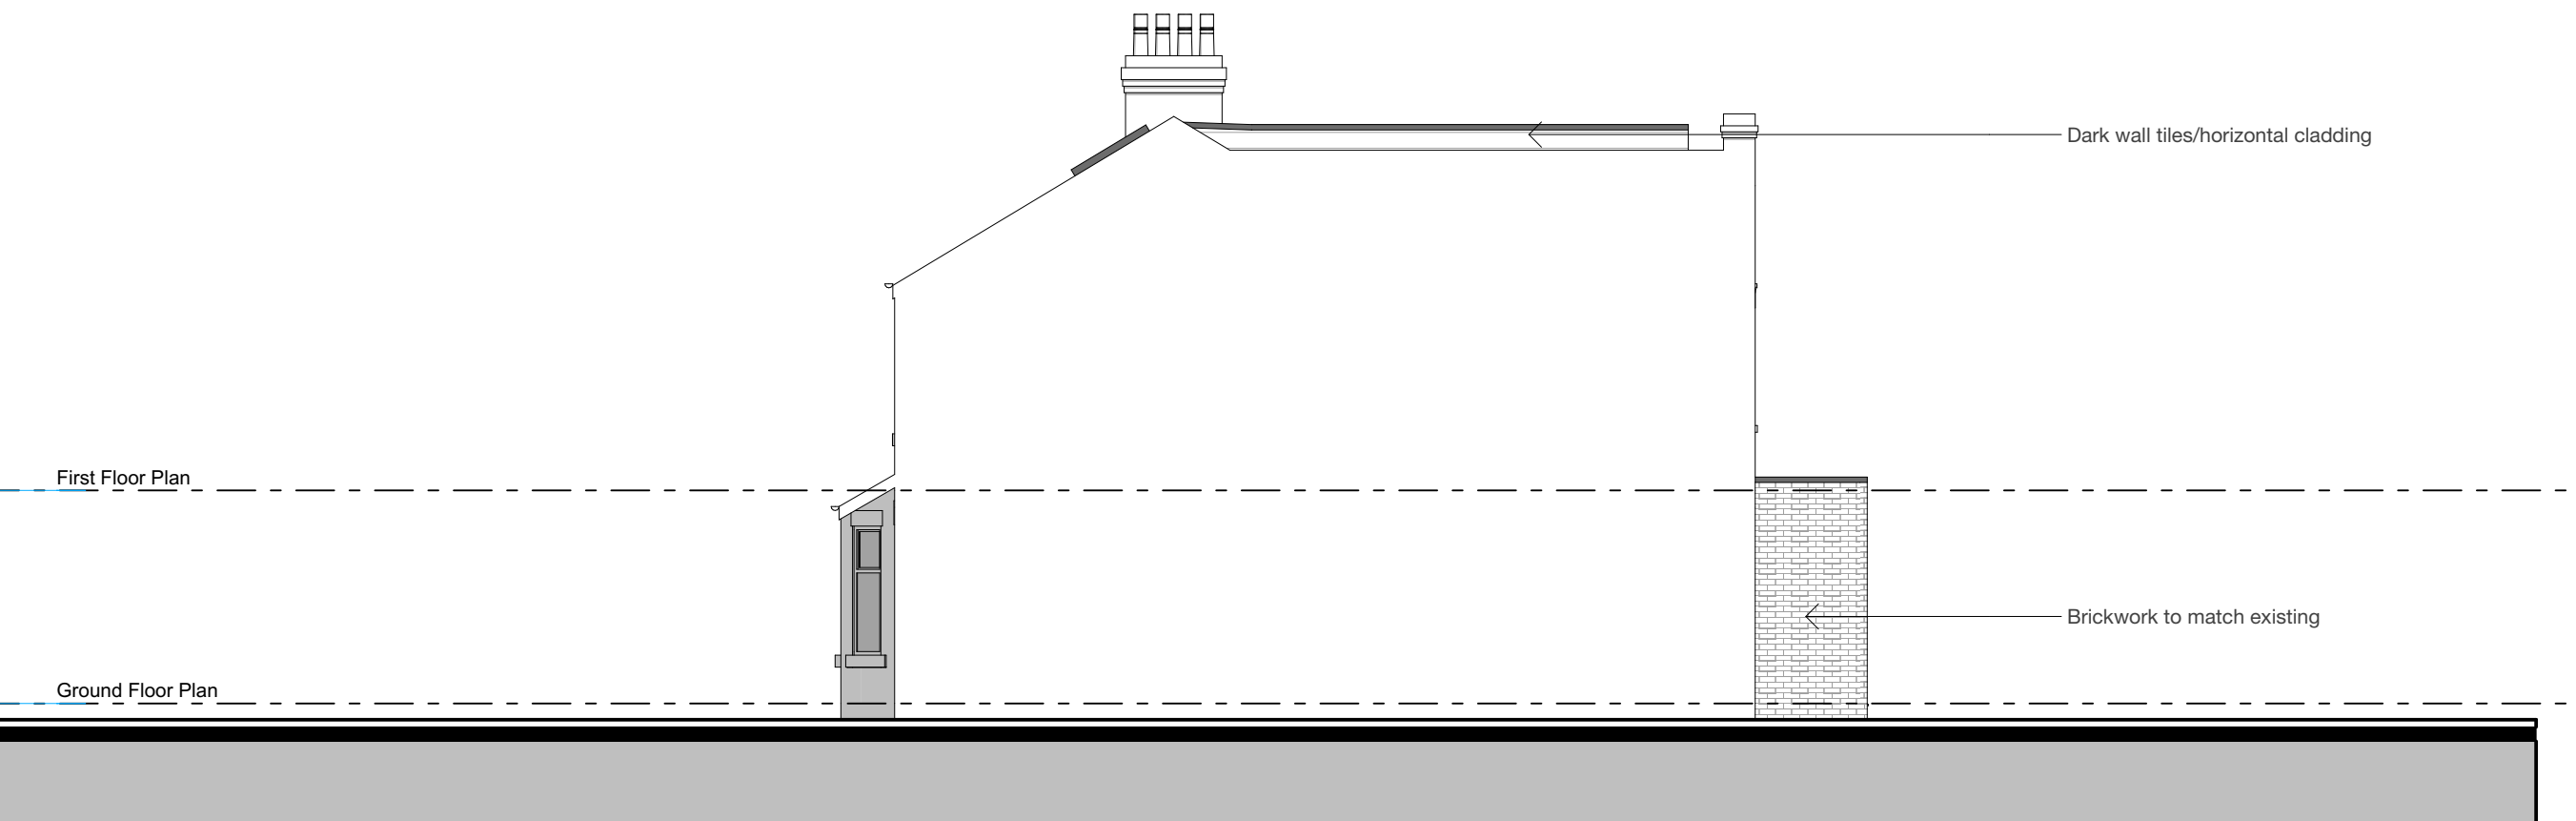
TP5.3 1:100 @ A

General Note:
All new materials shown hatched for clarity

General Note:
All new materials shown hatched for clarity



Proposed Side Elevation



Proposed Side Elevation

NOTES

These drawings are for the purpose of achieving town planning approval only.

Do not scale this drawing. All dimensions are to be verified on site and any discrepancies reported before commencement of any work.

[illegible]

flocc

07940 123 631
tommy@flocstudio.co.uk

**FOR PLANNING
APPROVAL**

Client _____

Christopher Thompson & Nancy Bennett

Project Description

**12 Gordon Avenue,
Levenshulme**

Project Number **GOR012**

Drawing Title

Elevations - Proposed

Drawing Number	Scale
----------------	-------

Drawing Number	Scale
----------------	-------

TP5.4 1:100 @ A

TP5.4 1:100 @ A