




Elevation 5

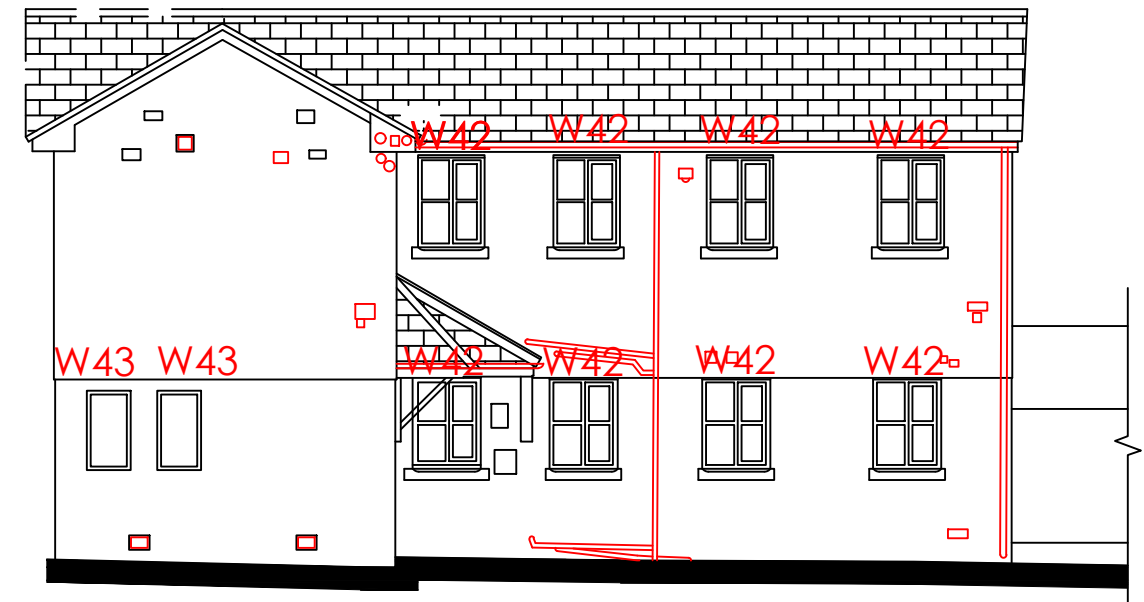


Elevation 6

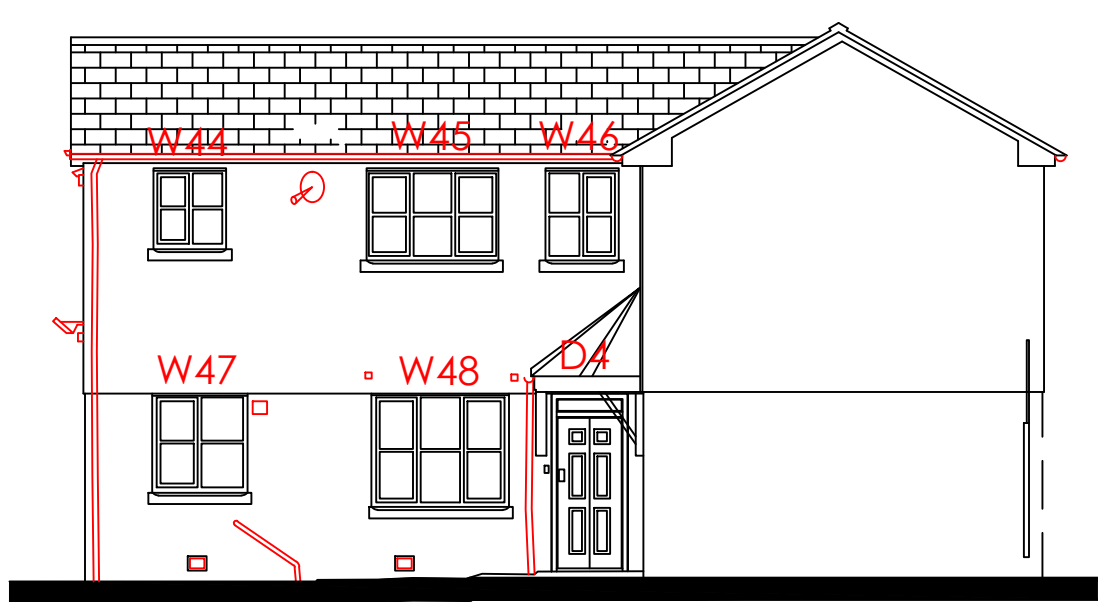

Elevation 7

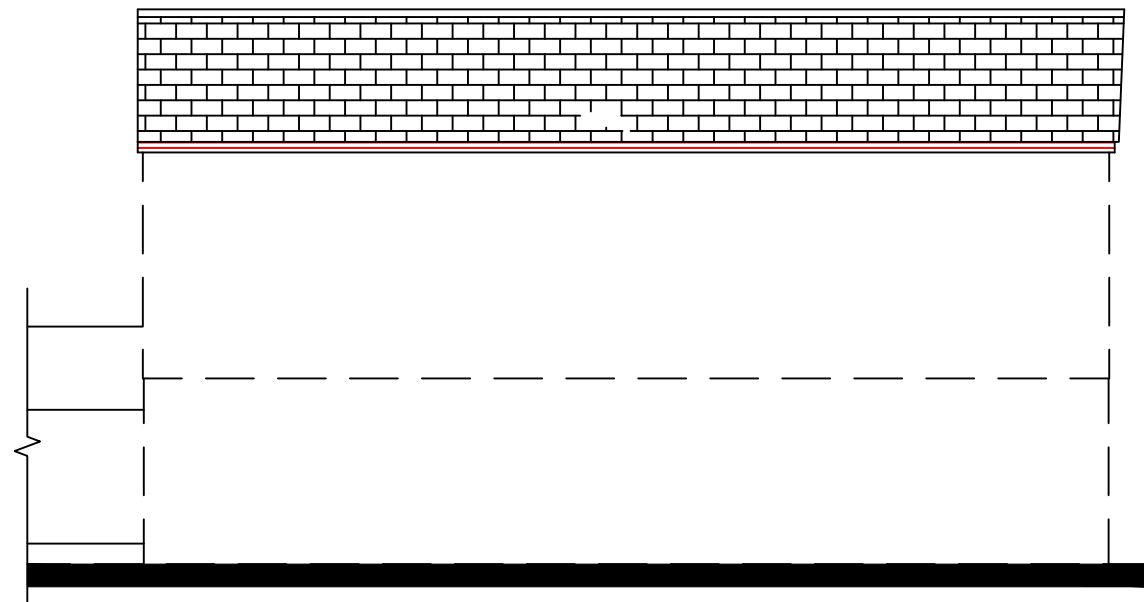


Elevation 8

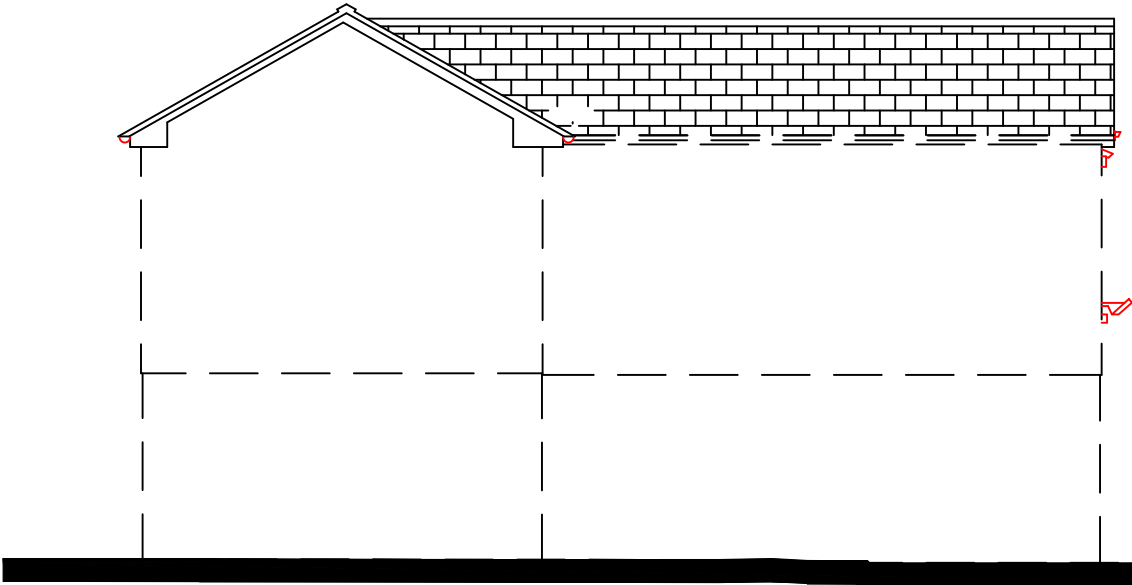

- This drawing is for Planning Application purposes only
- All critical dimensions to be verified on site.
- Any discrepancies are to be notified to Podium Surveying LLP immediately.
- This document is copyright of Podium Surveying LLP.
- To be read in conjunction with written window specification and details.

Elevation Layout

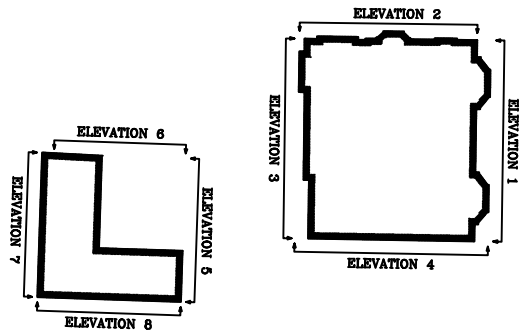

Existing and proposed elevations  
Scale 1:50 @ A3

Ref: 2239-DBR-PA-E-03

76 Daisy Bank Road (The Limes)  
Manchester  
M14 5GL

Client: Anglian

Drawn by: JS  
Date: October 2021

Podium Surveying LLP  
Unit 307  
The Biscuit Factory  
Drummond Road  
London  
SE16 4DG

Tel: 0203 142 6674  
Mob: 07921 925 751  
Email: js@podiumllp.com  
Web: www.podiumllp.com

