

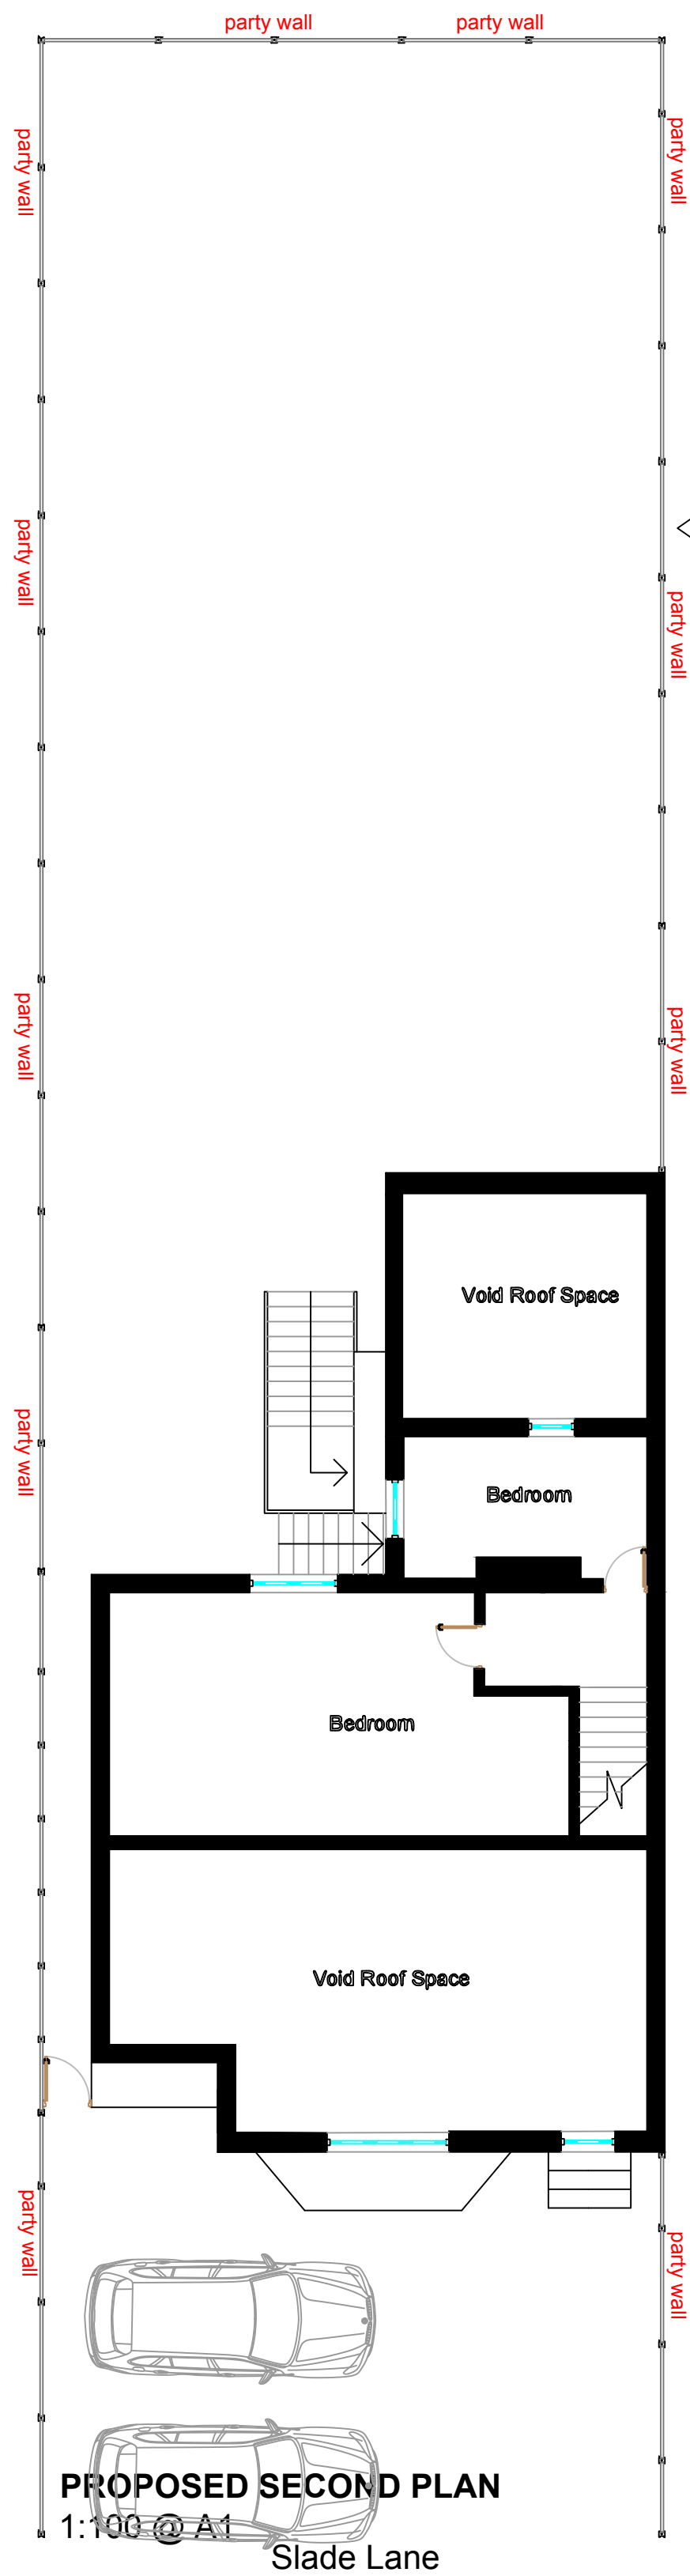


NOTE TO ALL CONTRACTORS: DO NOT SCALE FROM THIS DRAWING

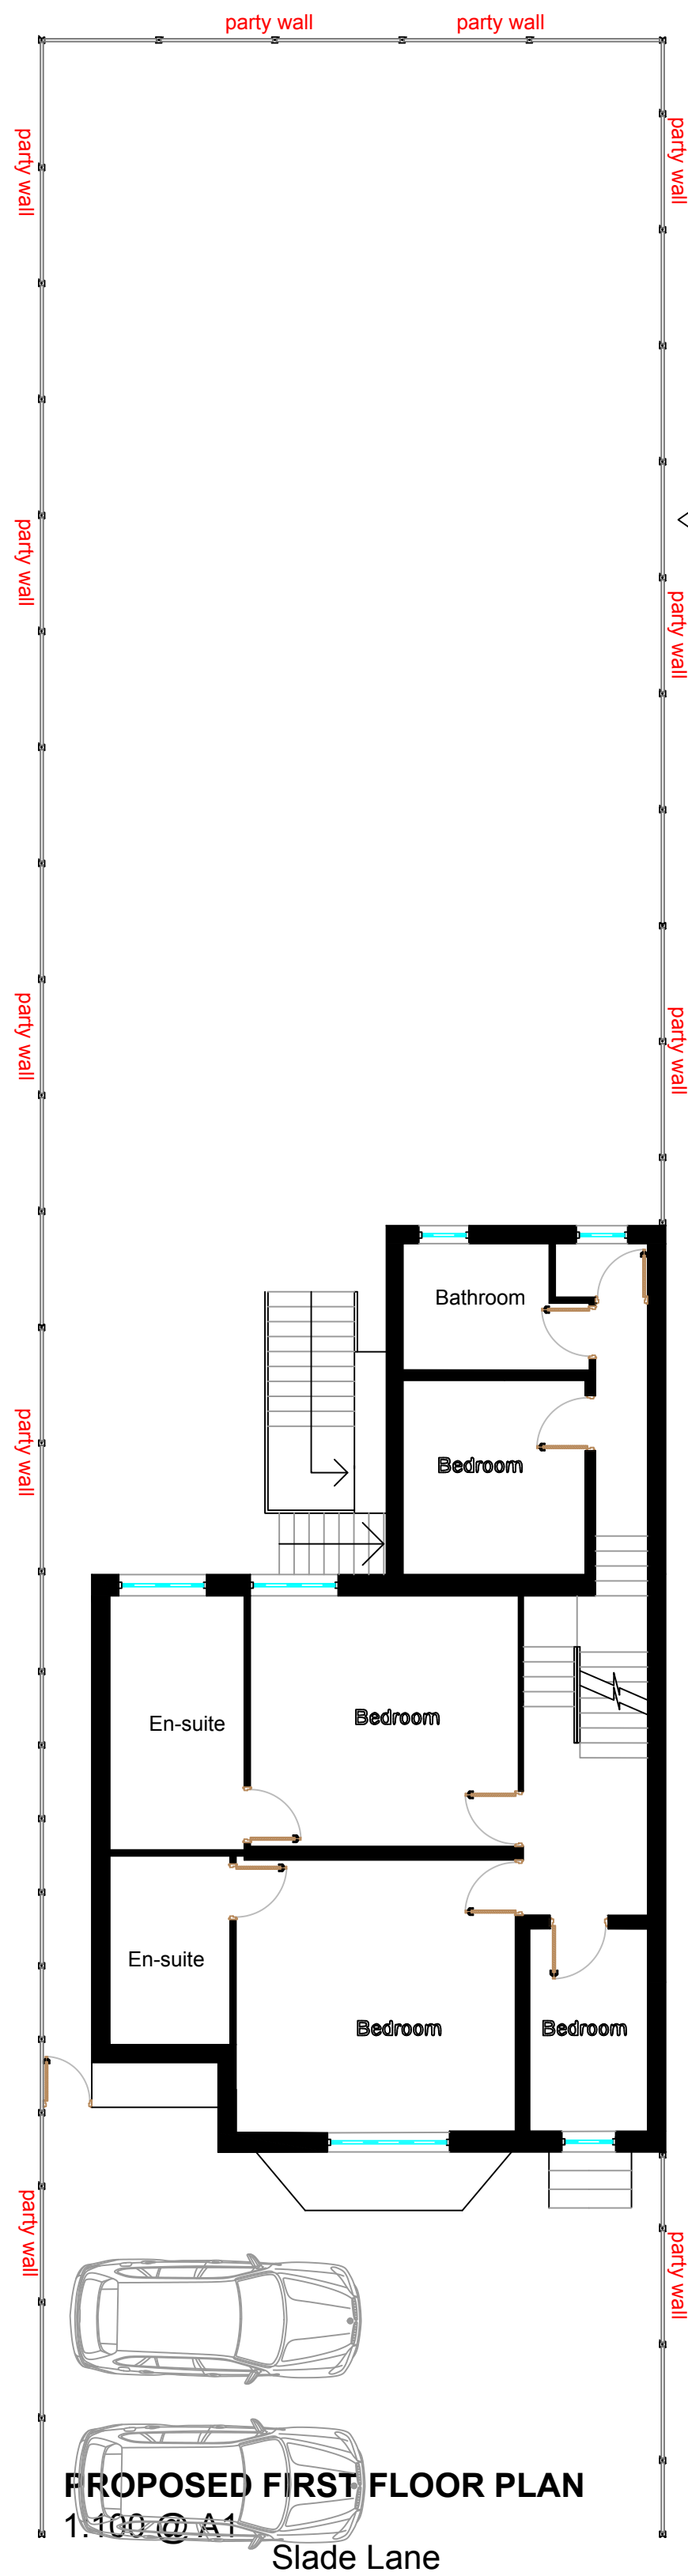

ADDRESS
183 slade hall road, manchester
PROJECT

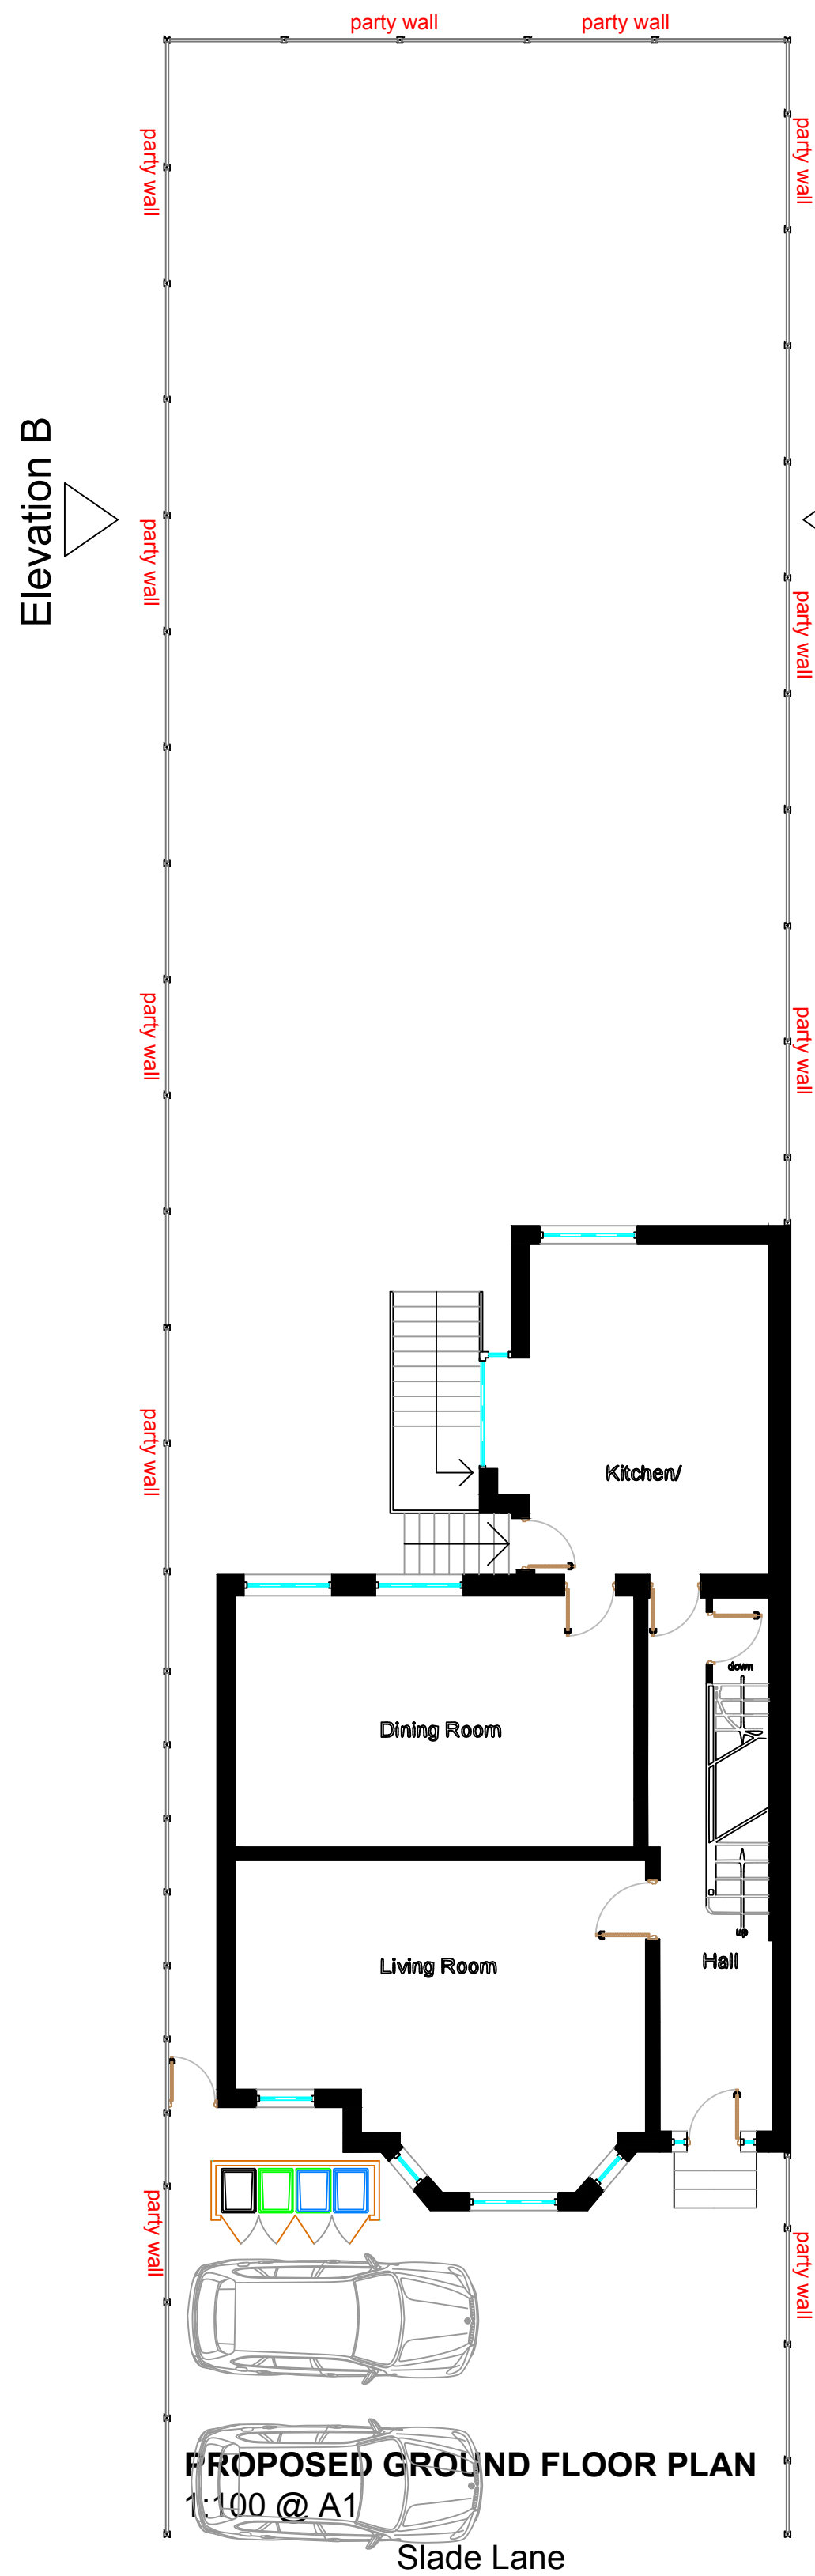