


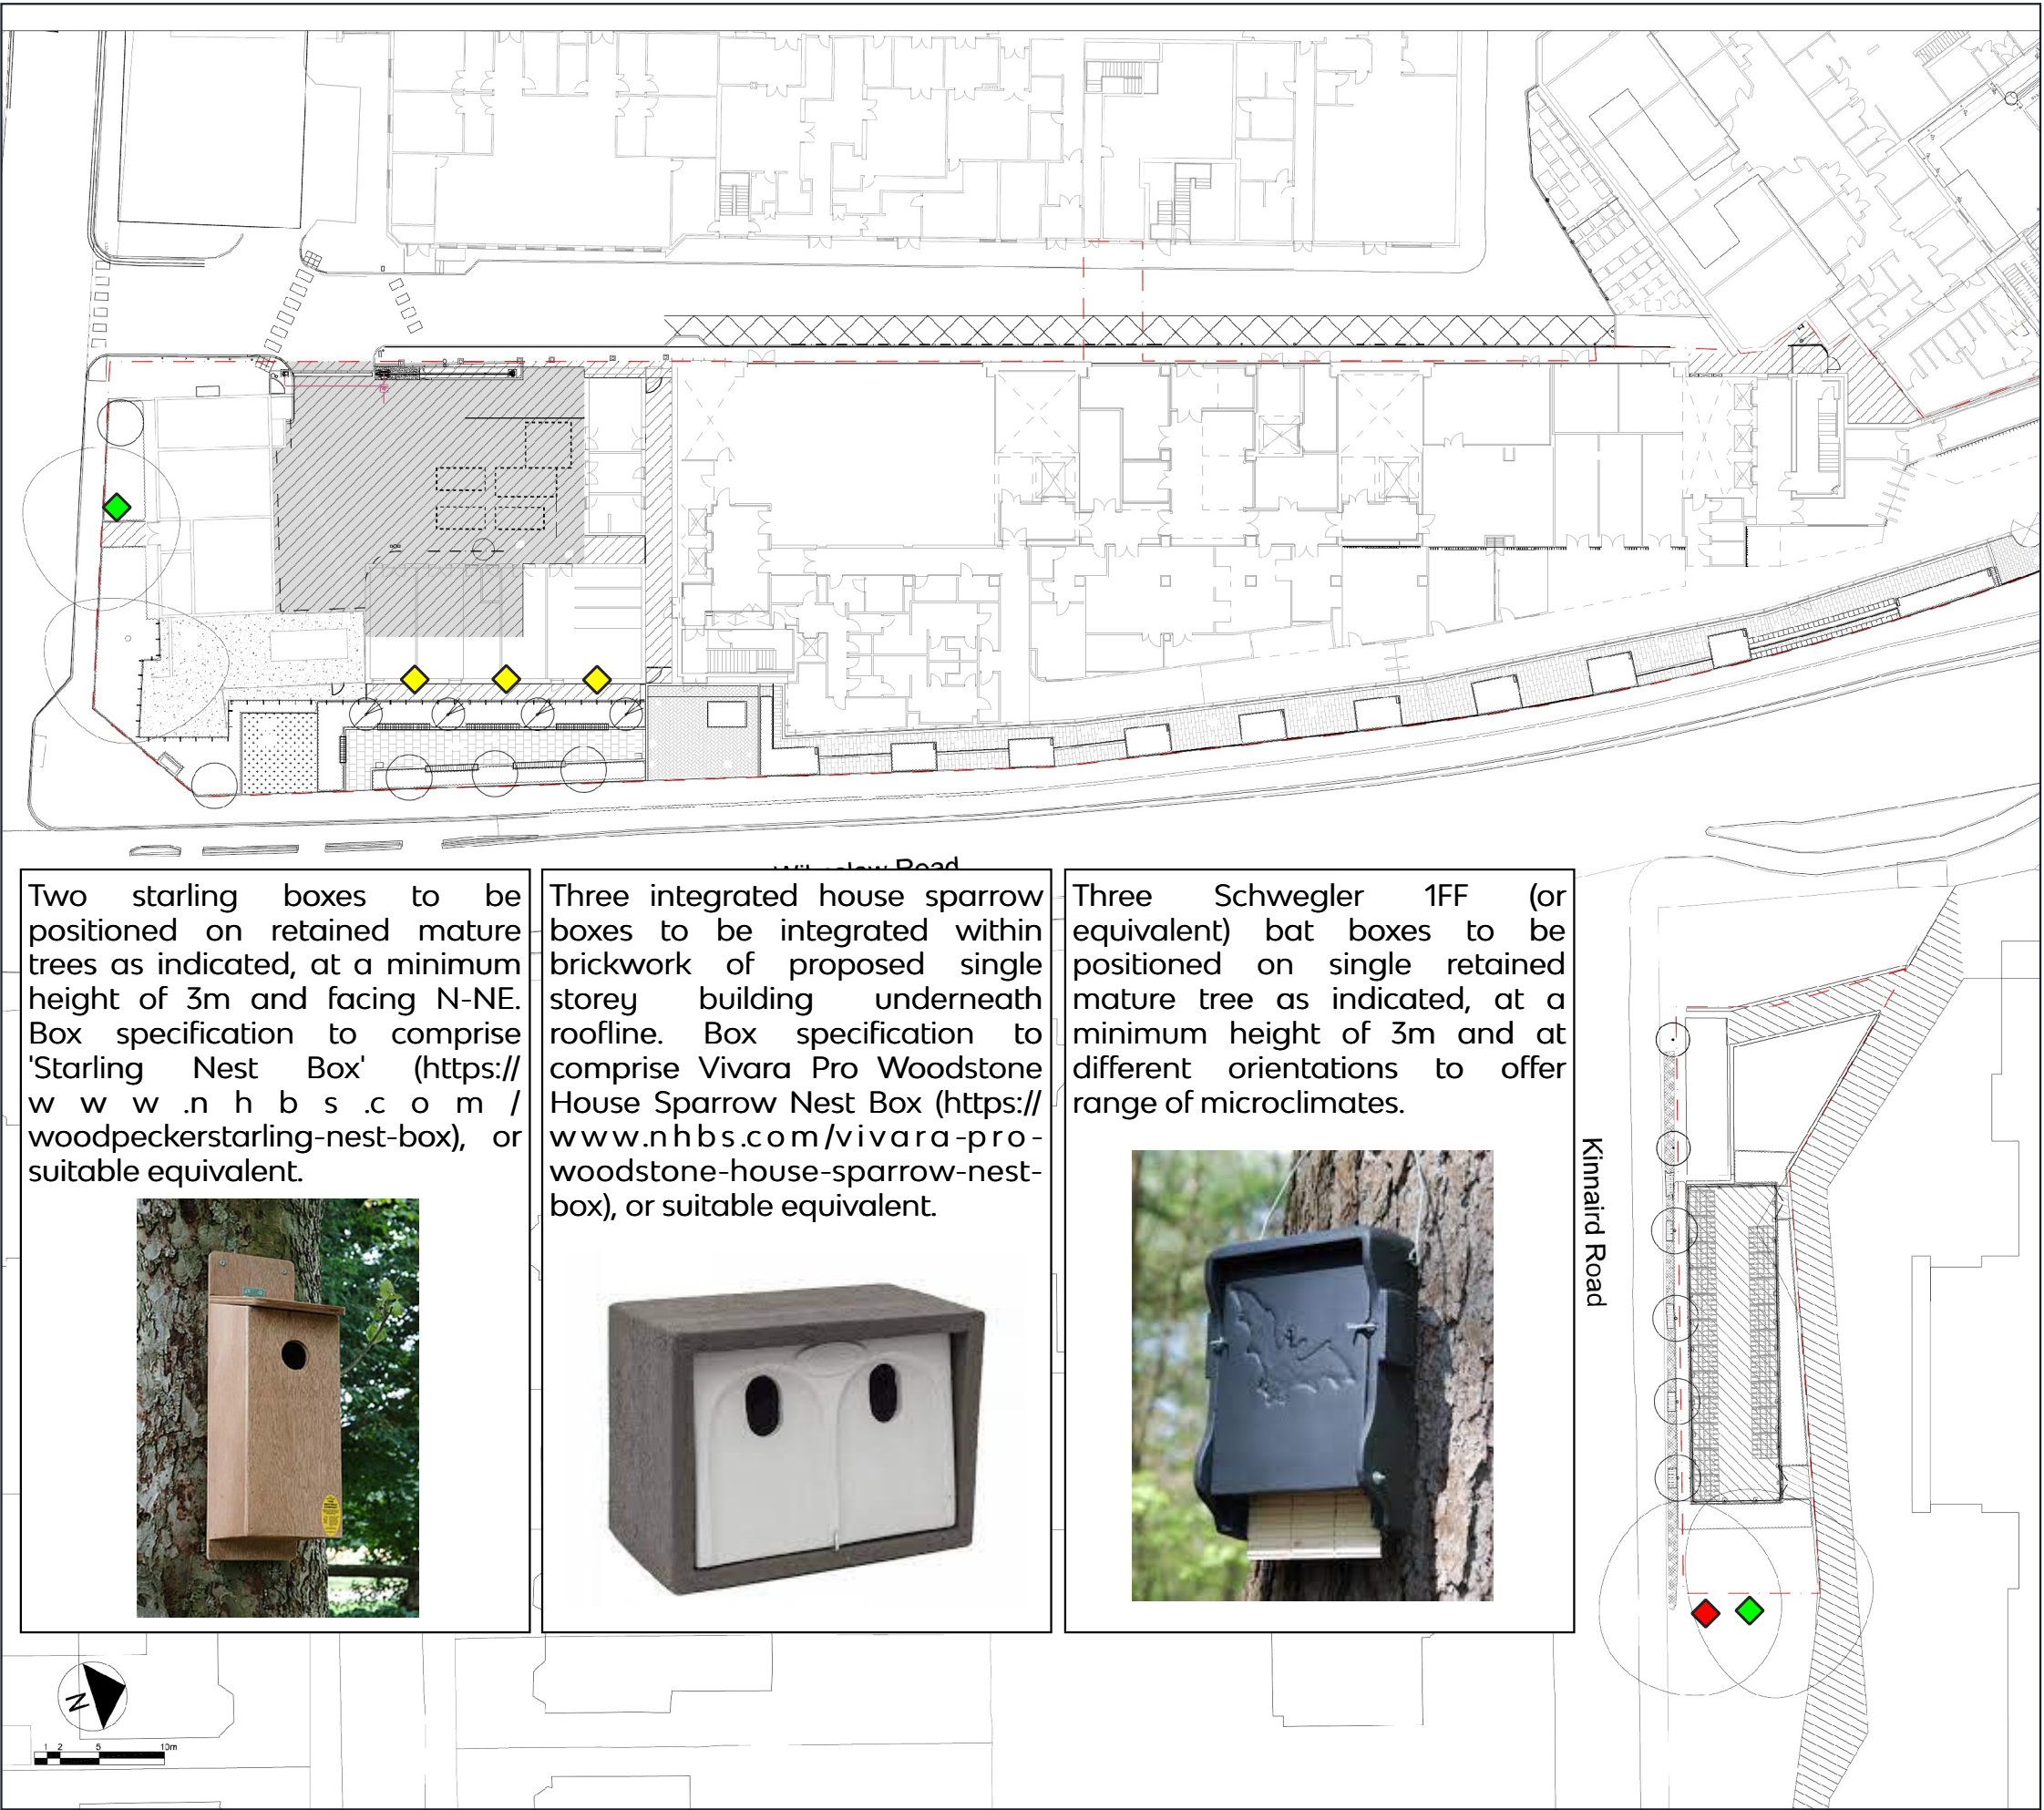

Two starling boxes to be positioned on retained mature trees as indicated, at a minimum height of 3m and facing N-NE. Box specification to comprise 'Starling Nest Box' (<https://www.nhbs.com/woodpeckstarling-nest-box>), or suitable equivalent.



Three integrated house sparrow boxes to be integrated within brickwork of proposed single storey building underneath roofline. Box specification to comprise Vivara Pro Woodstone House Sparrow Nest Box (<https://www.nhbs.com/vivara-pro-woodstone-house-sparrow-nest-box>), or suitable equivalent.



Three Schwegler 1FF (or equivalent) bat boxes to be positioned on single retained mature tree as indicated, at a minimum height of 3m and at different orientations to offer range of microclimates.



◆ Bat Box

Bird Box

◆ Sparrow Box

◆ Starling Box

Drawing prepared pursuant to discharge of Condition 15 of consent which requires the provision of an Ecological Enhancement Strategy including bird and bat boxes.

Location and specifications given differ from indicative locations/number suggested in existing report 11825_R0b_SJC_LP due to unsuitability of some retained trees when ground-truthed (i.e. cluttered). Boxes chosen target species of conservation concern (Starling/Sparrow) as opposed to 'standard' boxes targeting common and widespread species. Bird species are territorial and would not tolerate breeding attempts in a box on the same tree.

Final location of boxes to be determined on the ground by an appropriately experienced ecologist.

A detailed planting scheme will be prepared pursuant to the requirements of Condition 14 - such planting will further enhance the biodiversity value of the site through the inclusion of native trees, shrubs and grasses including nectar-rich species and night-scented plants.

Project	Paterson Building
Drawing Title	Bird and Bat Box Enhancements
Scale	Not to Scale
Drawing No.	11825/P08
Date	November 2021
Checked	JD/SJC



3 Jordan Street, Deansgate, Manchester, M15 4PY
T: 0161 236 8367 E: info@tylergrange.co.uk W: www.tylergrange.co.uk