
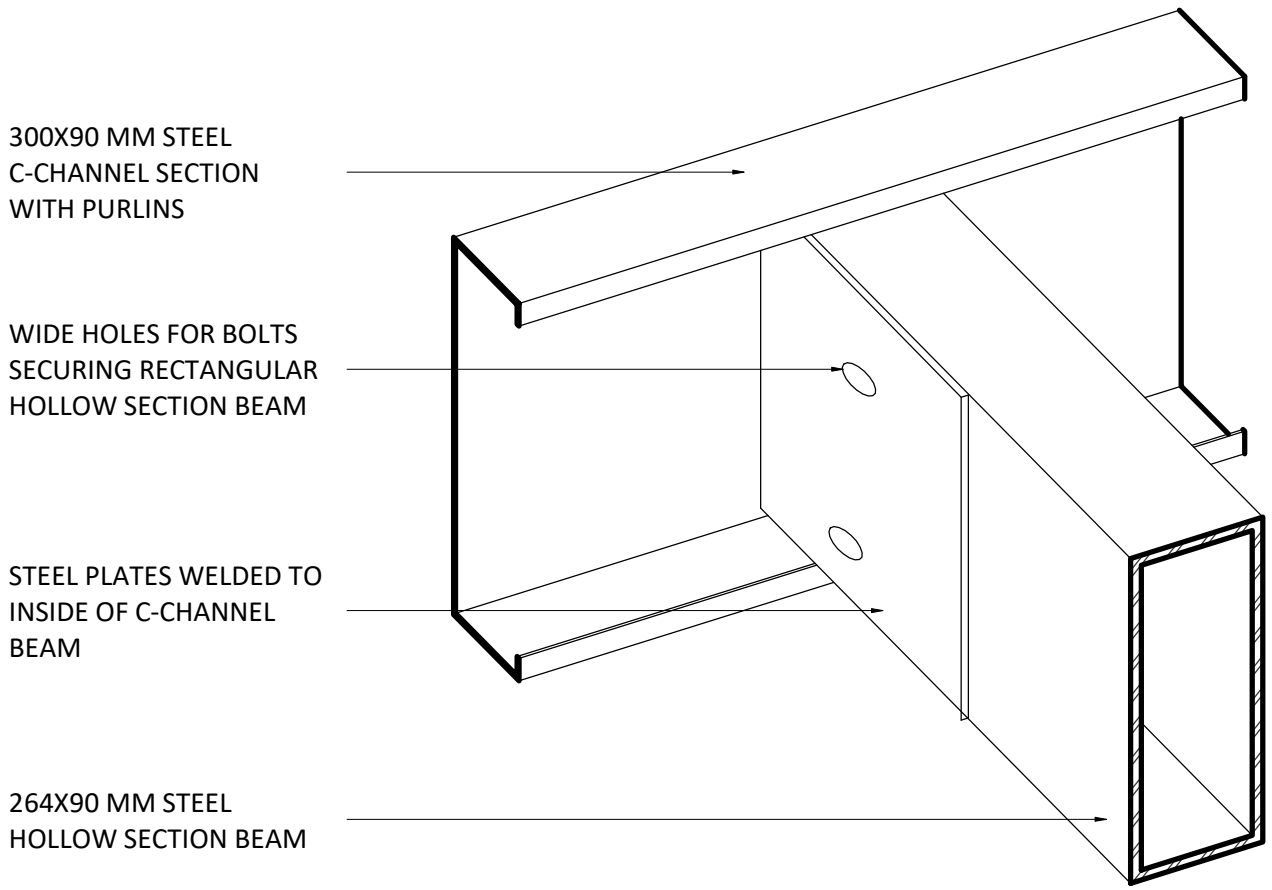
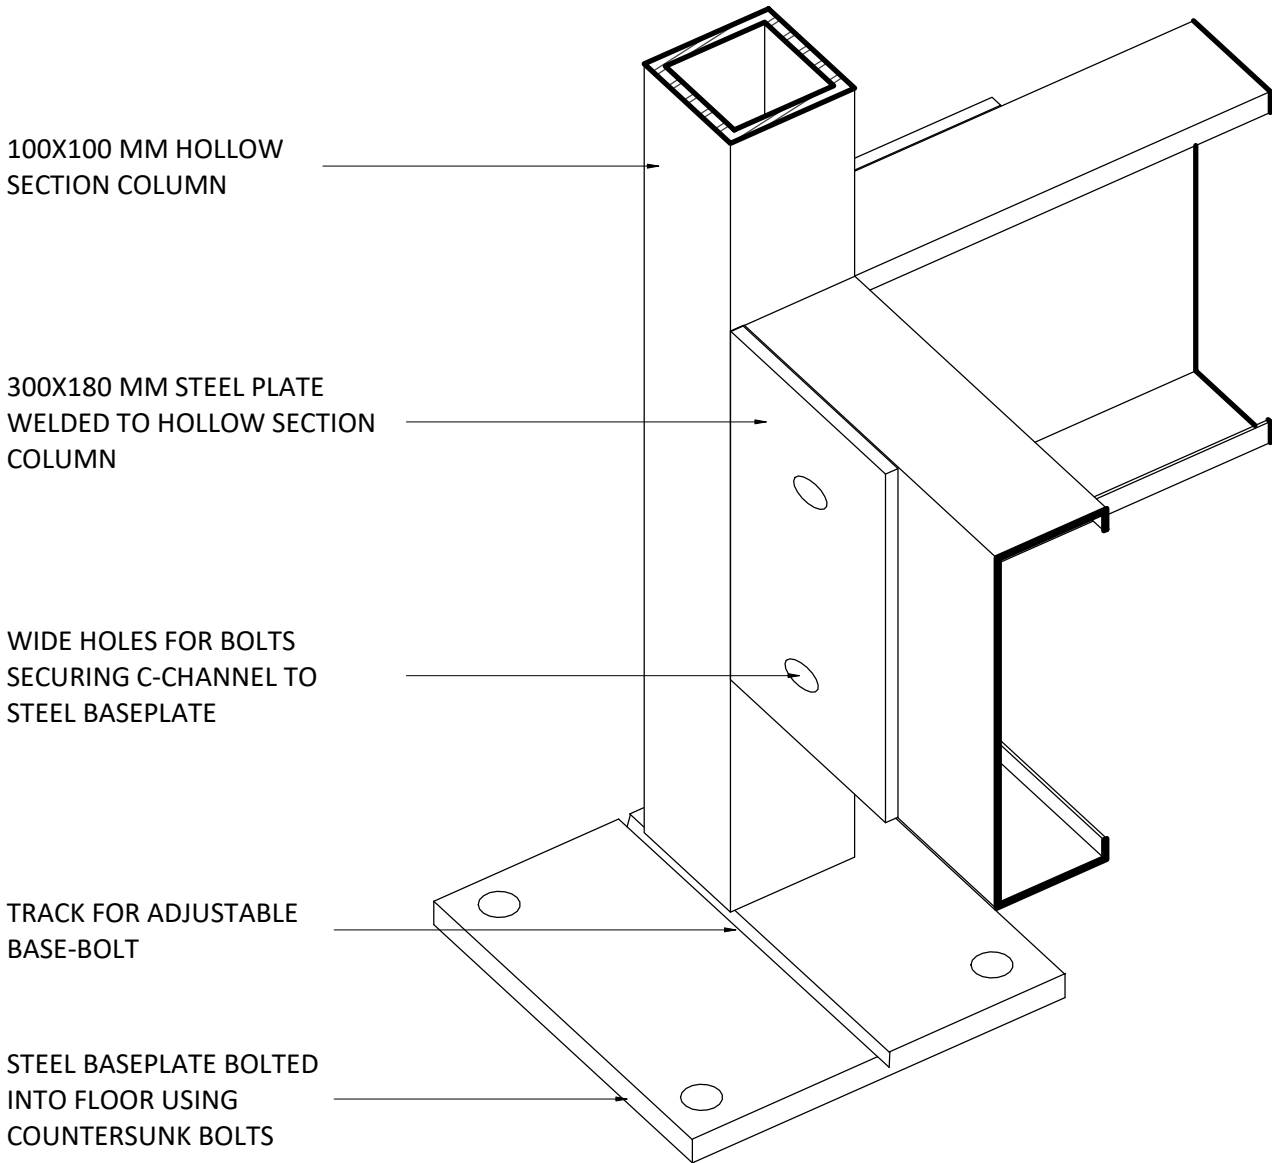
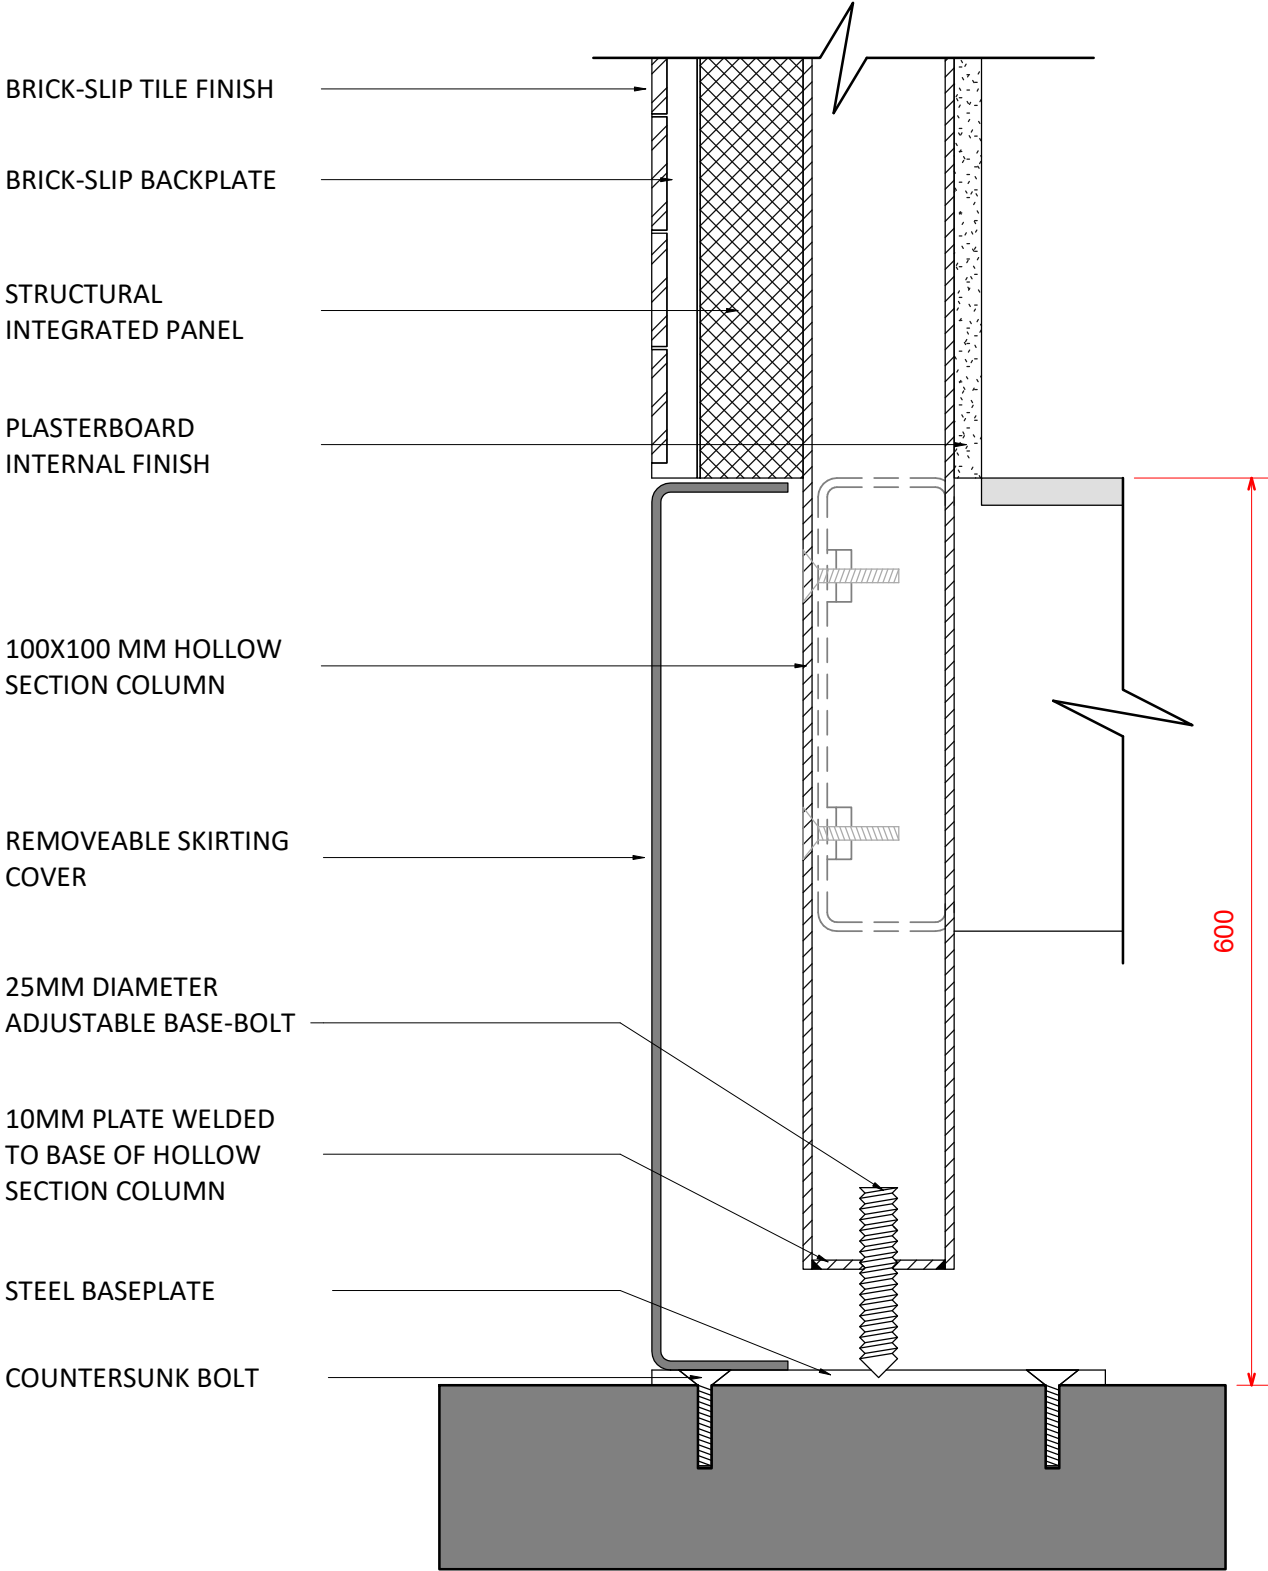


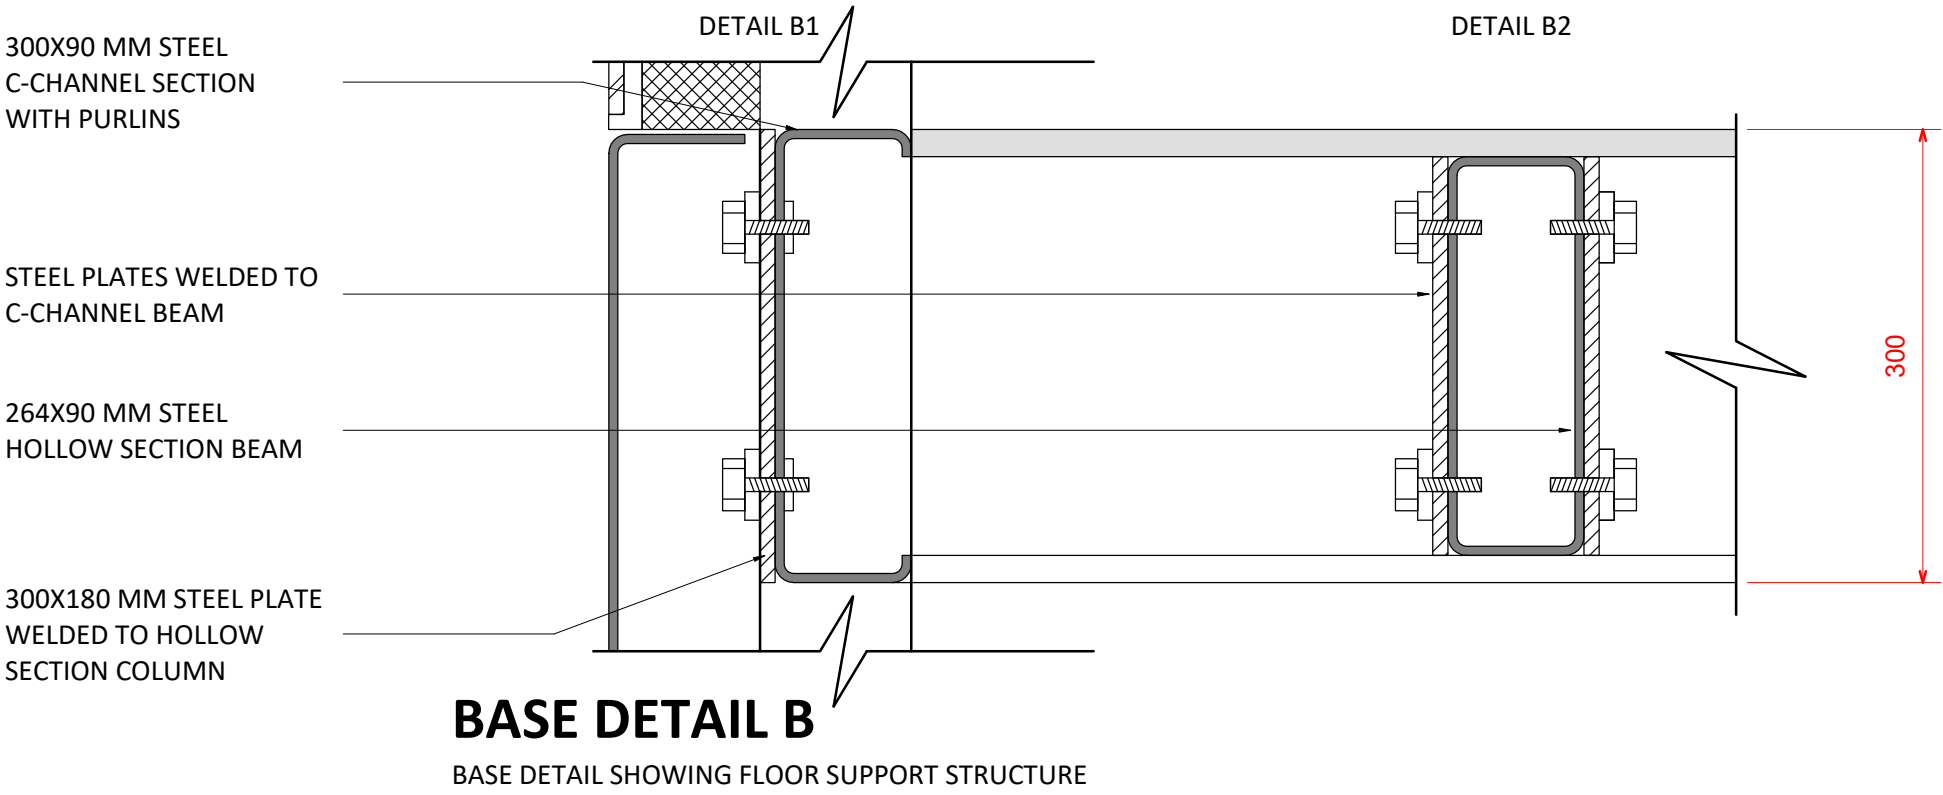

BASE DETAIL A

BASE DETAIL SHOWING EXTERNAL WALL BUILD UP AND REMOVEABLE SKIRTING PANEL

BASE DETAIL B1

BASE DETAIL SHOWING STEEL BASE ELEMENTS EXCLUDING REMOVEABLE SKIRTING AND WALL BUILD UP

BASE DETAIL B2

BASE DETAIL SHOWING STEEL HOLLOW SECTION BEAMS

THIS DRAWING IS COPYRIGHT. ALL DIMENSIONS MUST BE CHECKED ON SITE. ONLY FIGURED DIMENSIONS ARE TO BE WORKED FROM. DISCREPANCIES MUST BE REPORTED IMMEDIATELY BEFORE PROCEEDING. IF IN DOUBT ASK.

CLIENT:	Owner			REV.	STATUS	DESCRIPTION	DATE	LC1839 - Lifecycle All Switchgear [Nelson Street]			
Principal Designer Principal Contractor	Architect Lead Designer		Project PFI Partners	Employer End User							
		Catalyst Healthcare (Manchester) Limited 		FOR INFORMATION ONLY							
							SCALE: 1 : 5 (@A2)	DRAWING No.	SUITABILITY		
							DRAWN BY: AD	CHECKED BY: PDA	1839-ELC-Z1-00-DR-A-41-500	S4	