


THE BUILDER MUST CHECK THE SITE AND THE APPROVED DRAWINGS BEFORE COMMENCING THE WORKS AND MUST TAKE ANY WORKING MEASUREMENTS AS NECESSARY. ANY DISCREPANCY IN THE DRAWING MUST BE REPORTED TO THE CLIENT .

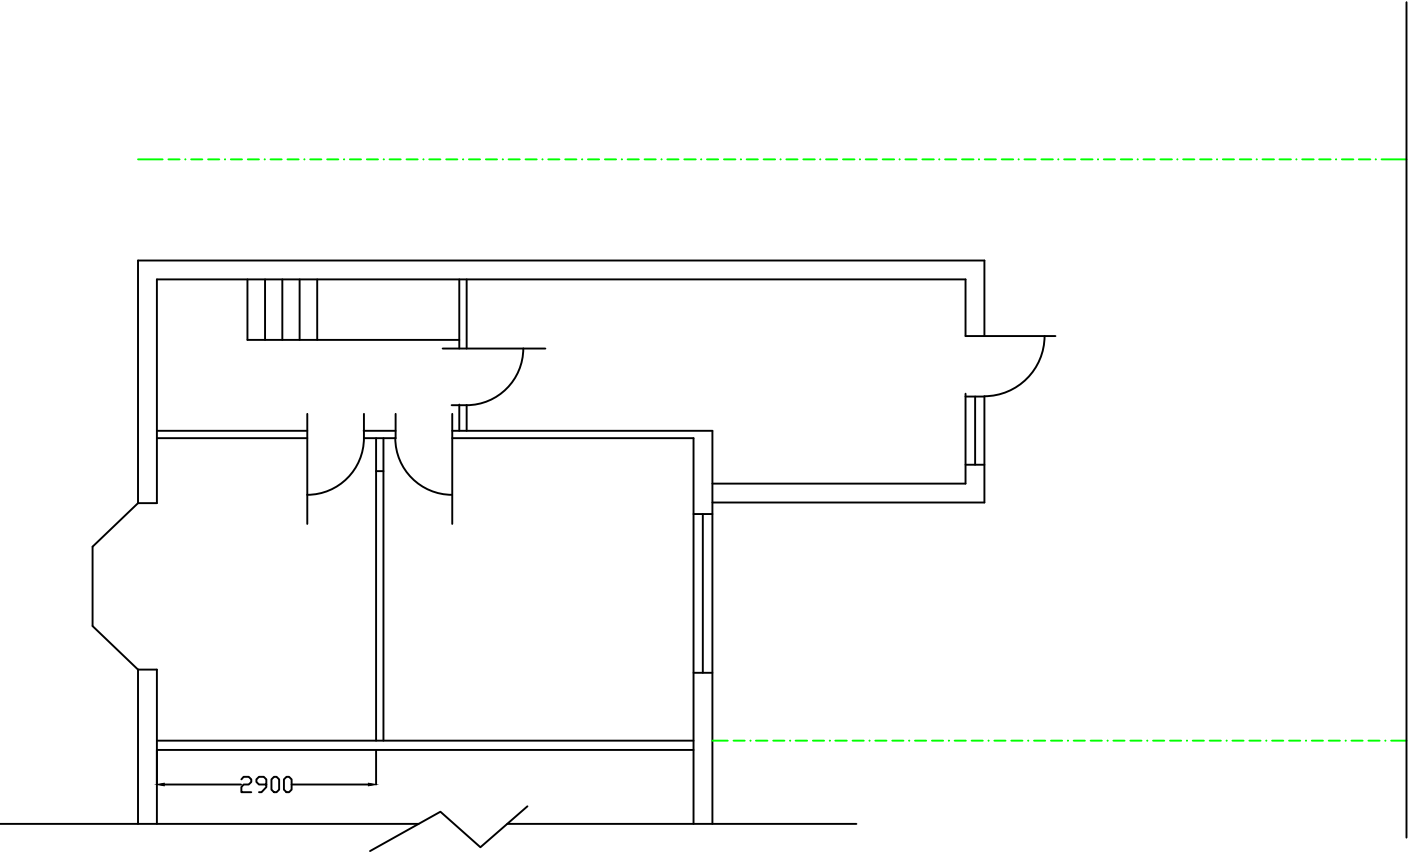

H S H Engineering Design Services 428 Cheetham Hill Road Cheetham Manchester M8 9LE, UK 01617956385,07940197 333			
project title	Proposed ground floor extension at the rear to create an additional living space.		
client	Mr Tahir Mehmood Malik		
dwg. title	Site Layout Plan		
dwg.no.	sheet no.	scale.	job no.
01		1:100 @ A3	
20 Cedric Road Crumpsall M8 4JD			
drawn by.	checked by.	approved by.	date
TZ			OCT 2021