


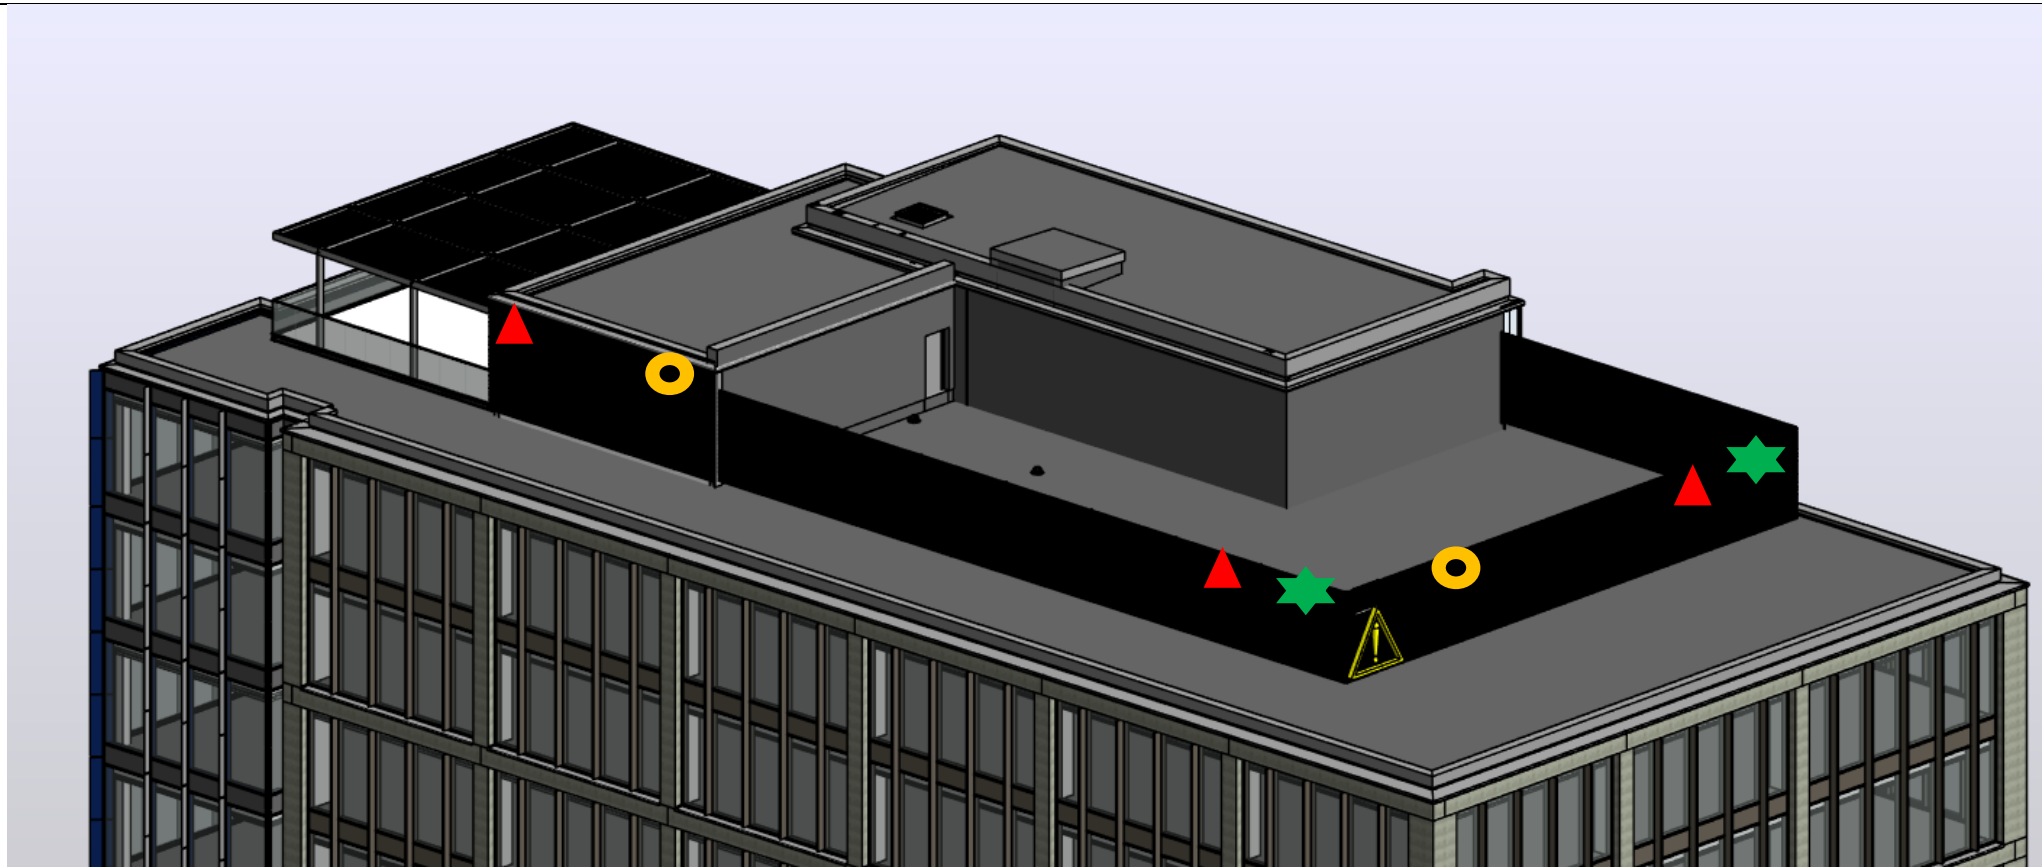

3D views provided by client.

marches ecology

C357 11 York Street, Manchester, M2 8BE – BREEAM Ecology

Figure 1 – Location of Bird- and Bat-boxes

Drawn by: ME
Checked by: TK
Date: 05.11.20-Rev2

Key


-  Bat box 1FQ – 3 no.
-  Sparrow terrace 1SP – 2 no.
-  Black Redstart box 2HW – 2 no.

All locations approximate only.

Where applicable boxes to be installed at maximum height possible above roof.



1FQ

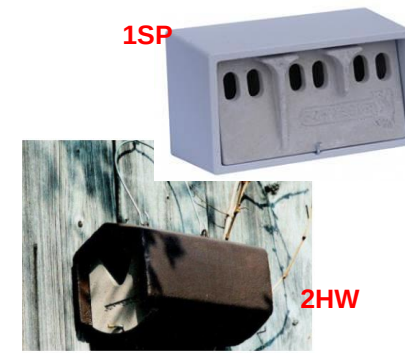

1SP

2HW

