


Proposed Summer Room at 24 Lidgate Grove, Didsbury, M20 6TS

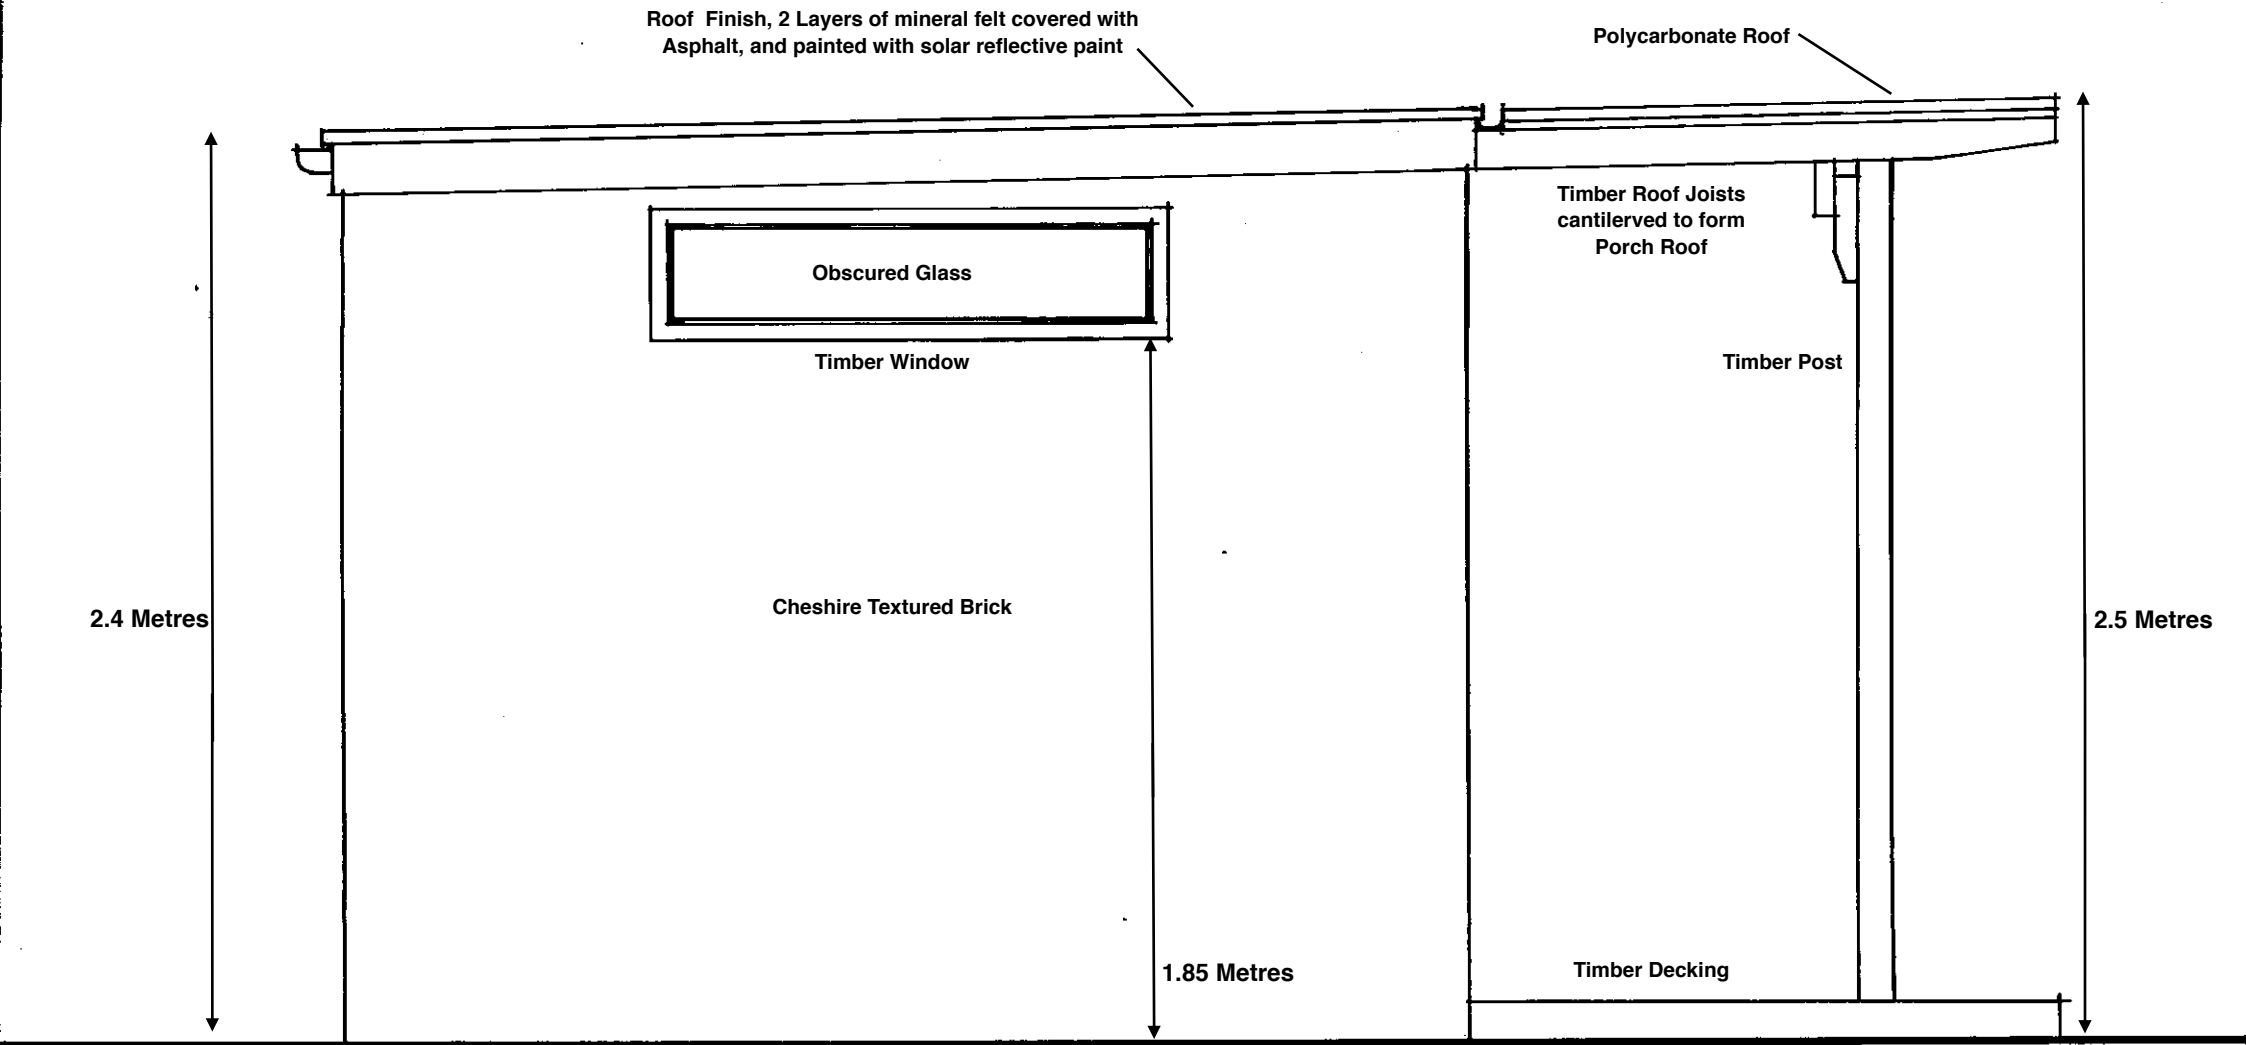

Proposed Side Elevation to 22 Lidgate Grove Scale 1:200