


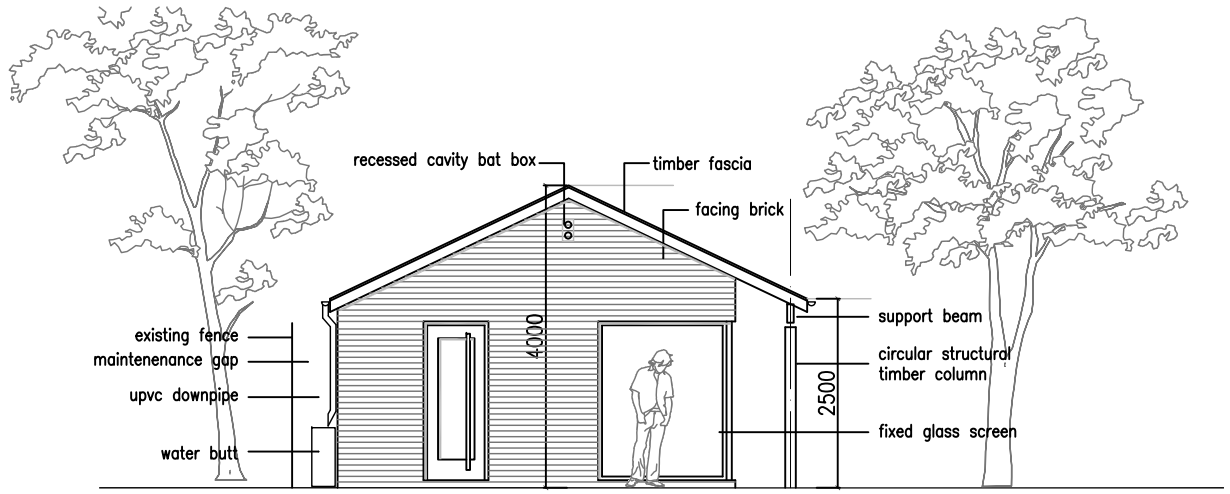


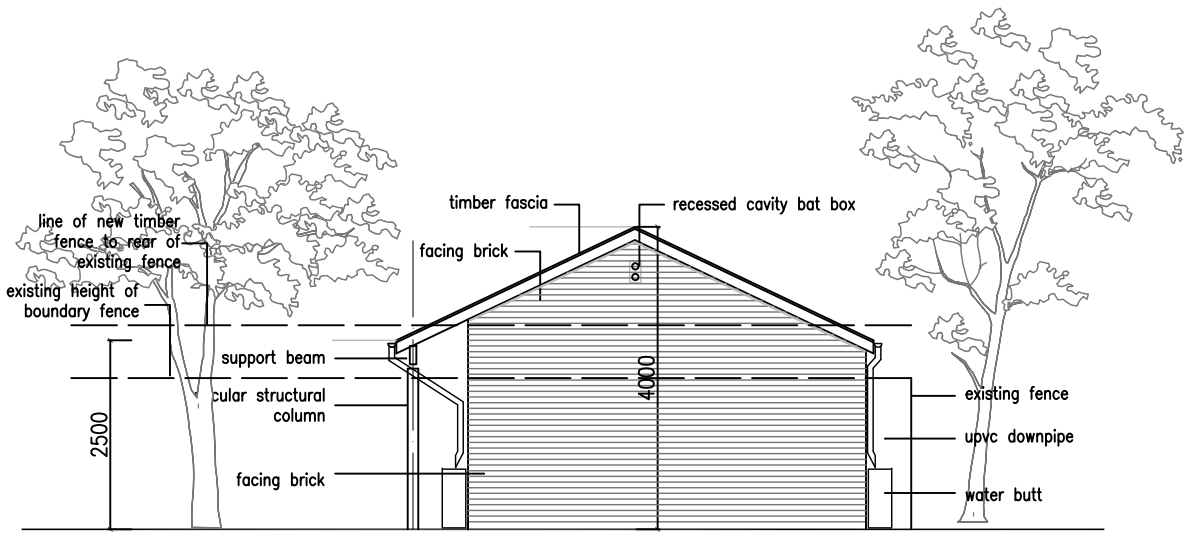


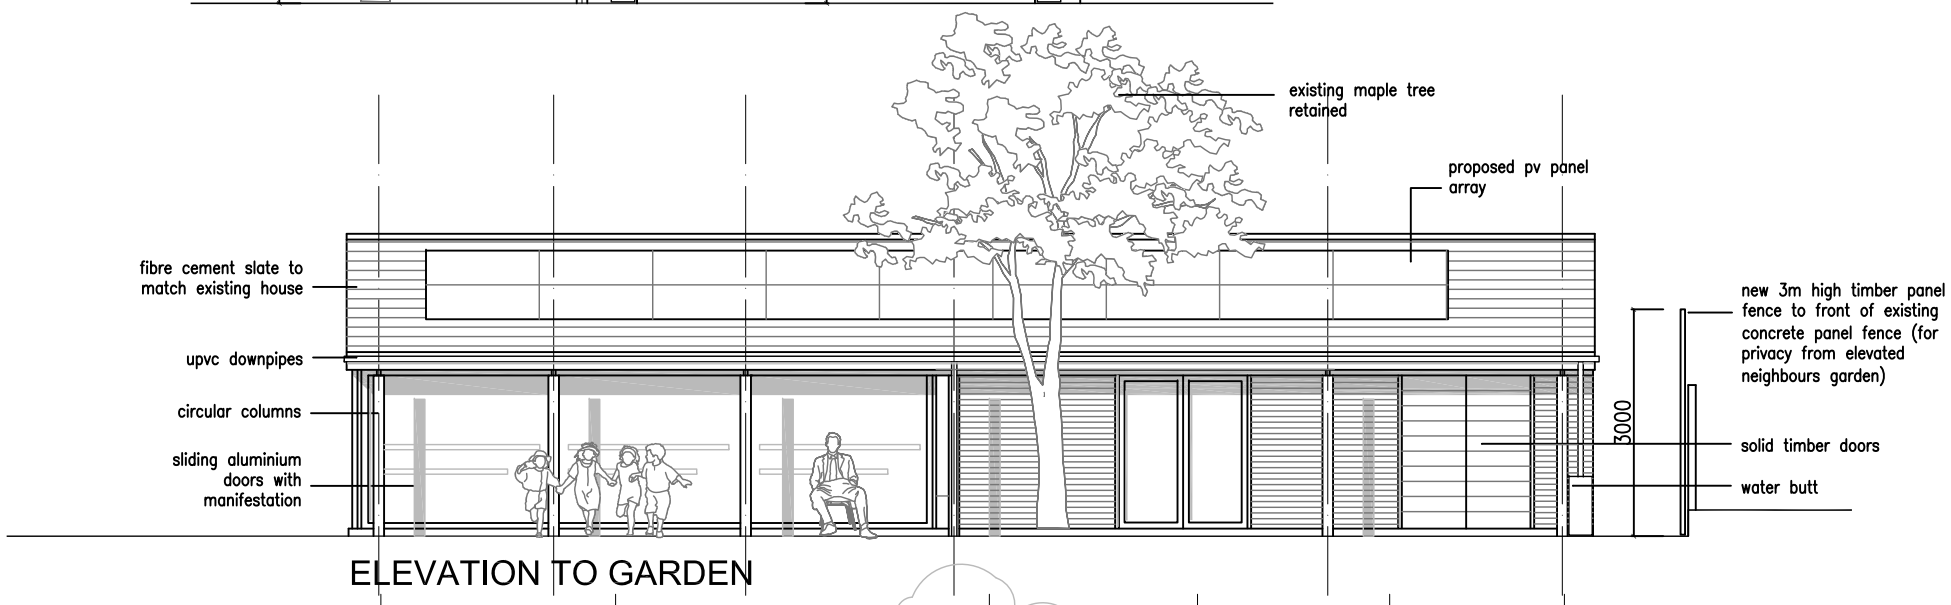


ELEVATION TO GARDEN

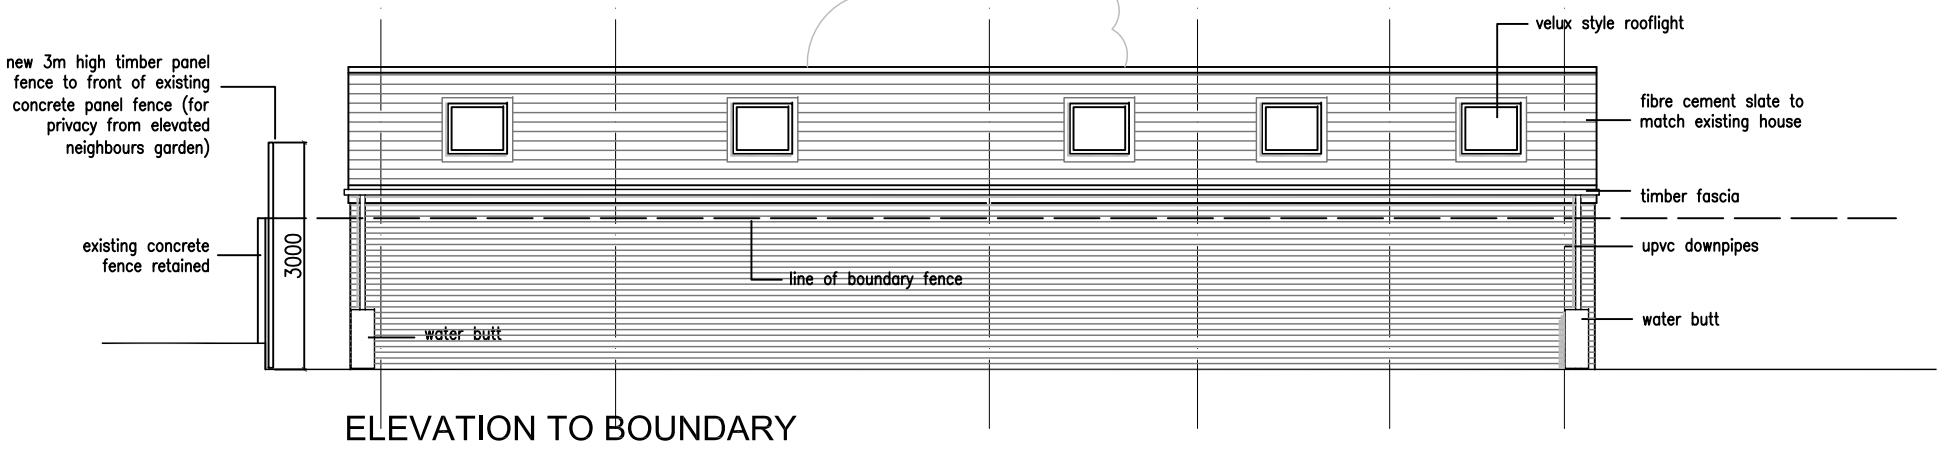

ELEVATION TO BOUNDARY

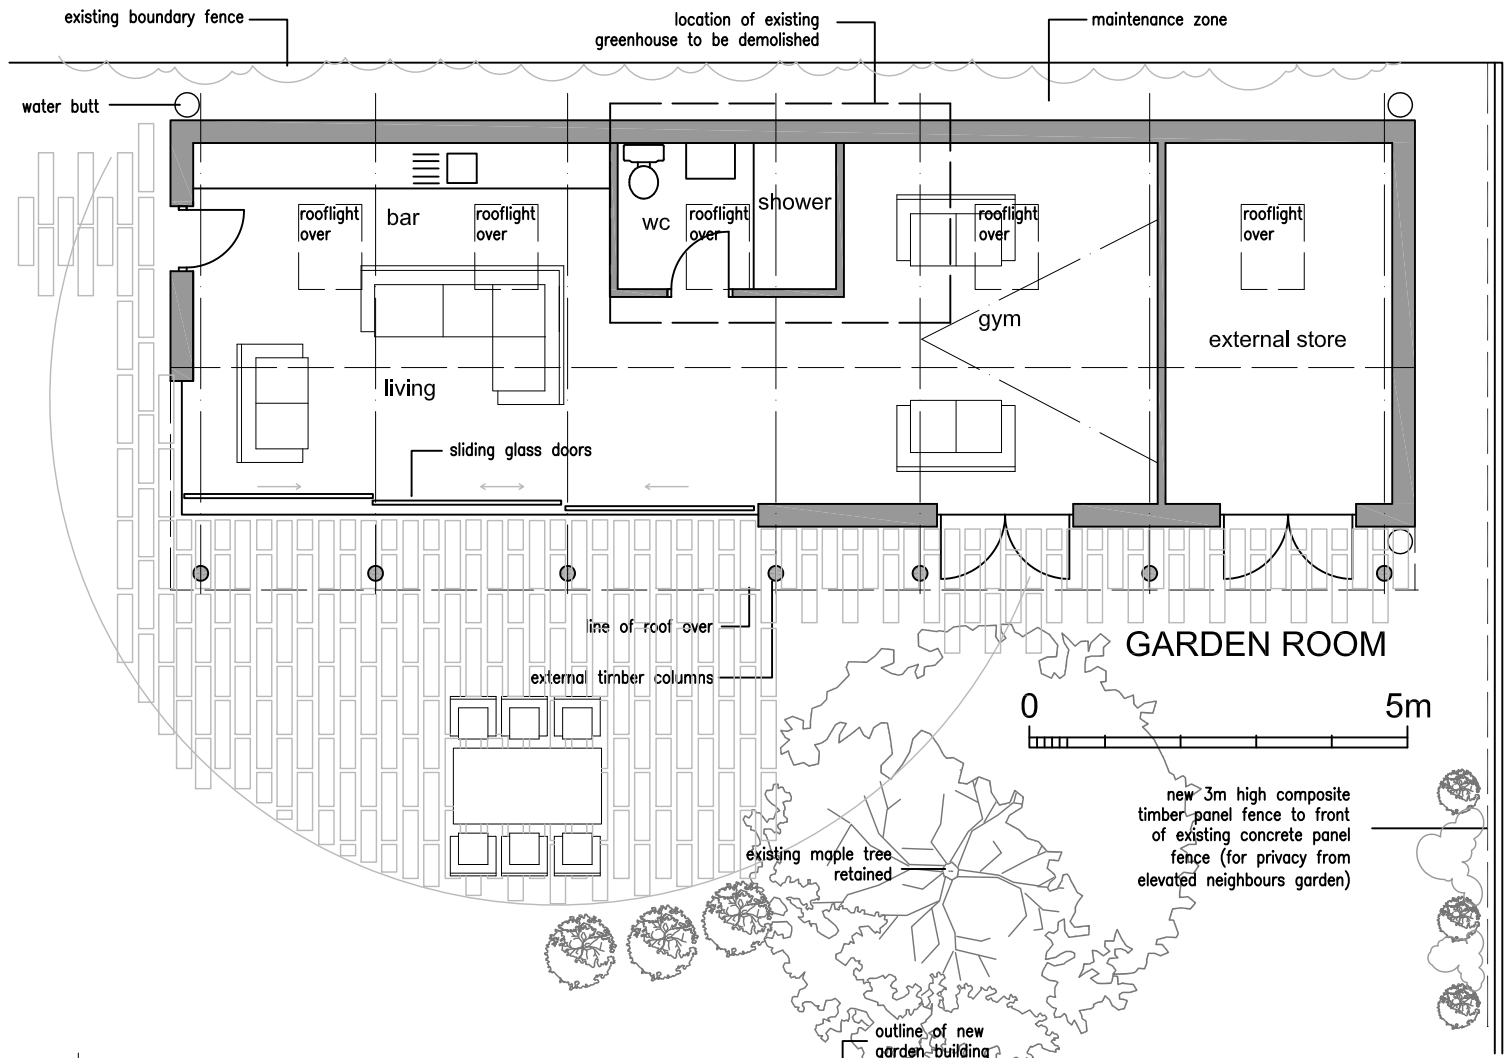

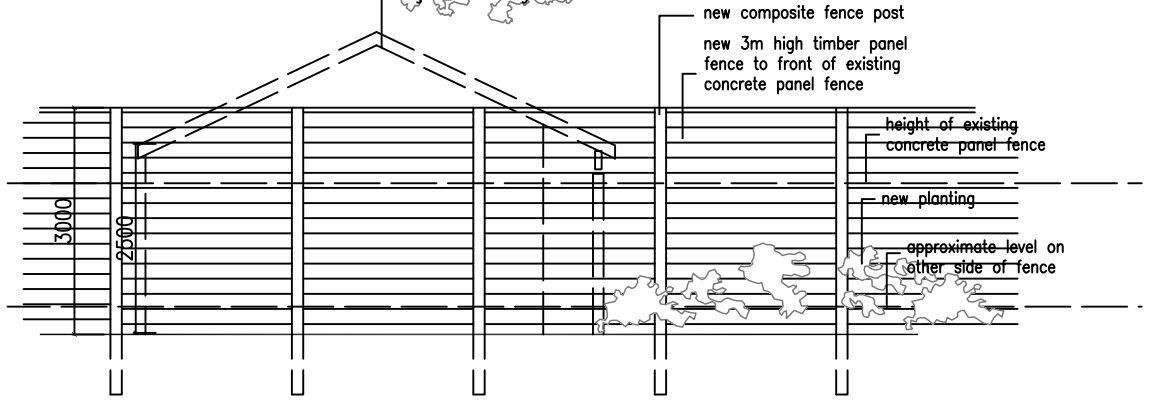

ELEVATION TO GARDEN FENCE

revisions

proposed garden room
171 brooklands road
sale

date: december 2019	scale 1:100 @a3
status: preliminary	dwg. d341/E/11

DO NOT SCALE – IF DIMENSIONS ARE NOT GIVEN PLEASE ASK

architectural designworks limited

designworks BUILDINGS SPACES PLACES

studio one 17 biggin gardens heywood OL10 2WF t: 0161 332 1943 e: architects@archdesignworks.co.uk