


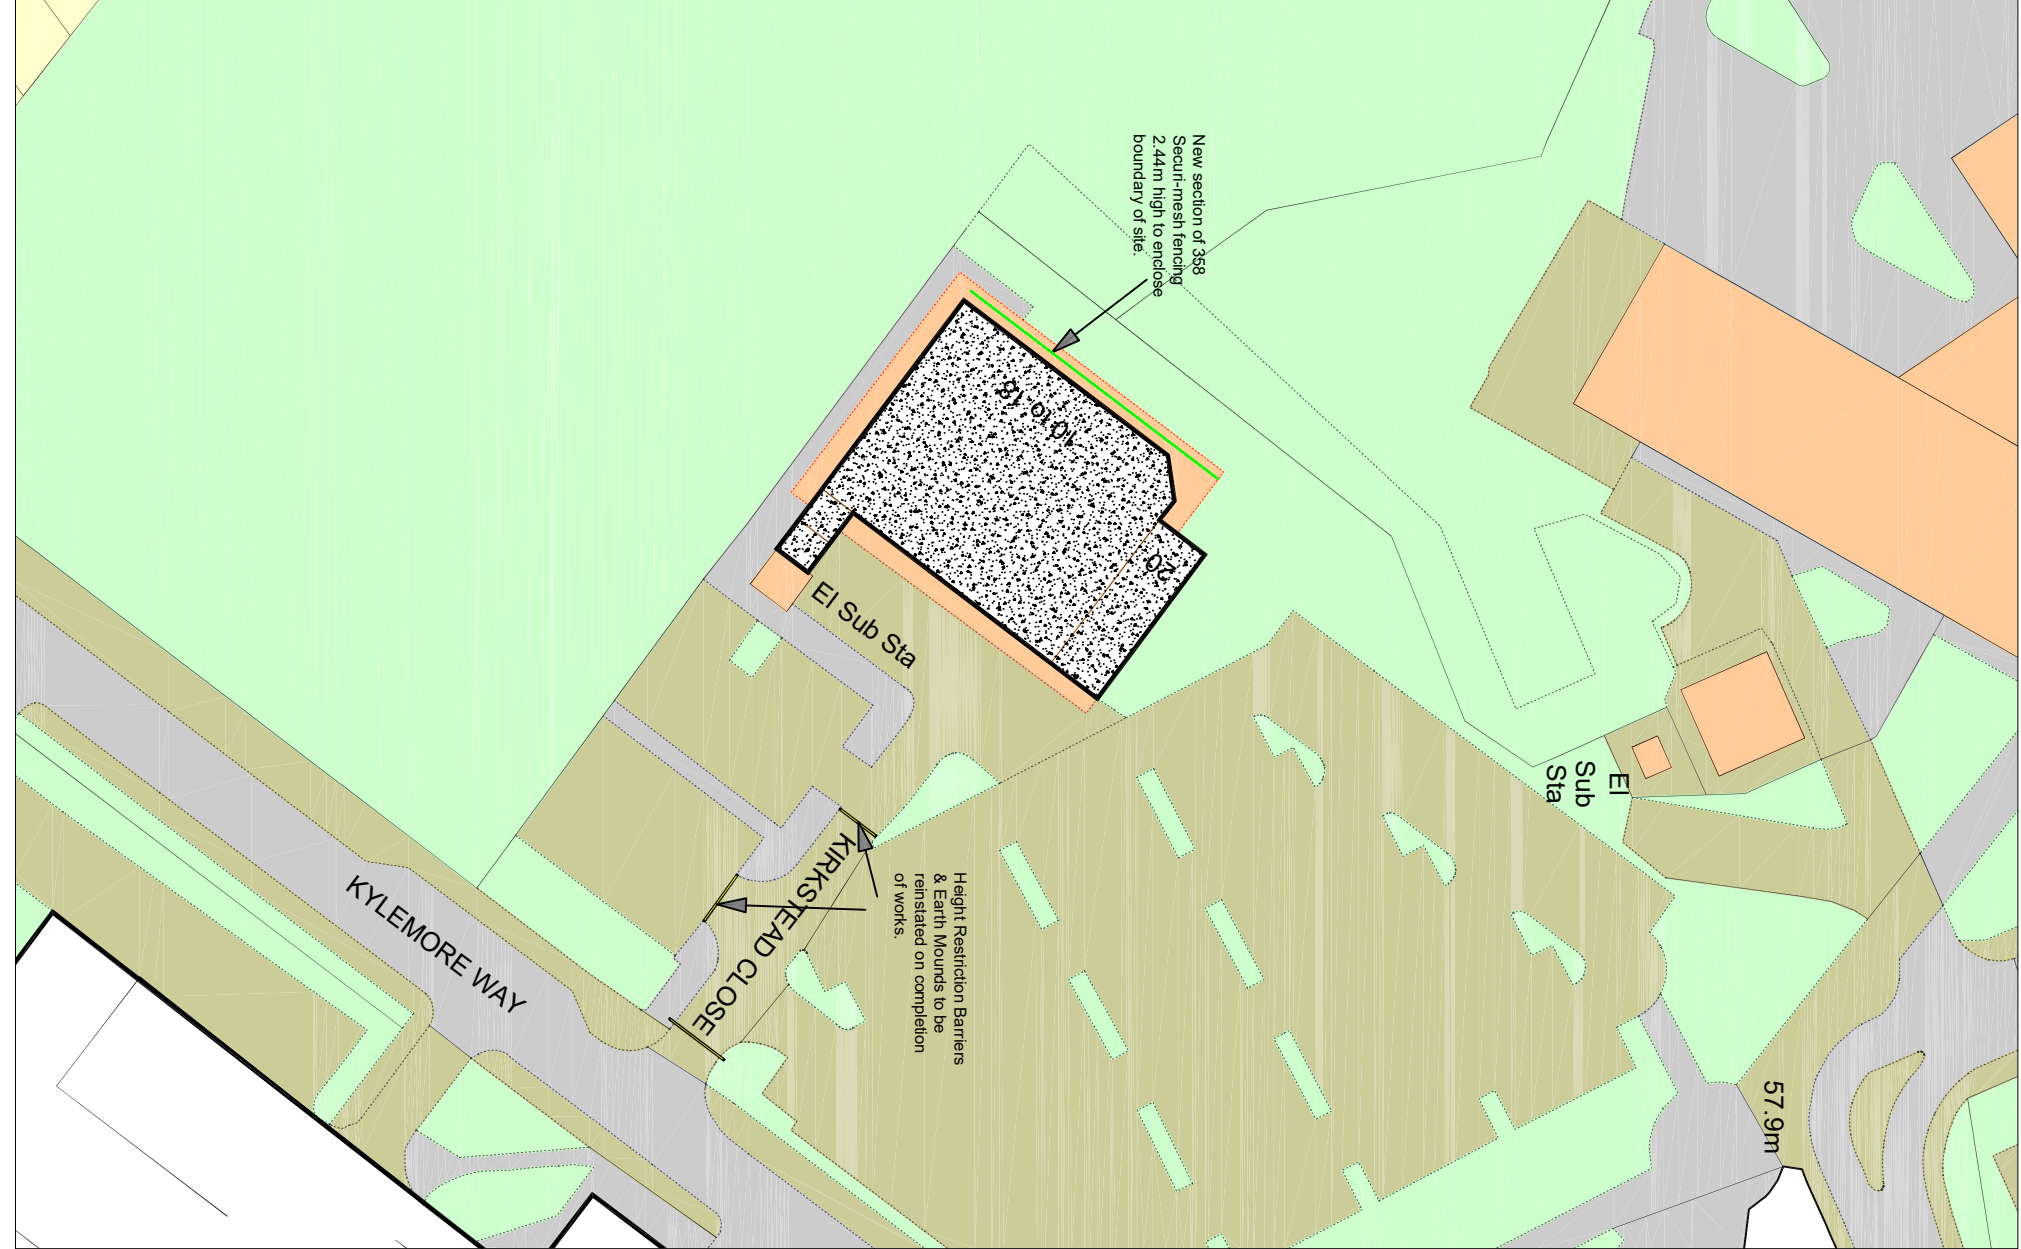

KEY			
	Buildings to be demolished		Erect temporary fencing / hoarding to enclose the demolition site area.
	All areas of grass & hedges / shrubbery within the boundary of the site to remain in place. All existing trees to be retained.		Areas of bitumen macadam pathways and roadways to remain in place.
	Grading of Oversite - To be finished with min. 150mm thick layer of 6F2 granular material.		New section of 358 Secur-mesh fencing 2.44m high to be erected to enclose the boundary of the site

MANCHESTER CITY COUNCIL			
Capital Programmes			
Division			
DRAWING STATUS			
PLANNING			
PROPERTY TITLE			
Former Shop Units 10-20 Kirkstead Close, Beswick, Manchester M11 3SW			
DRAWING NO.			
UPRN			
DPE NO.			
PROJECT TITLE			
Demolition of Former Shop Units at Kirkstead Close			
DRAWING TITLE			
Existing and Proposed Site Layout Plans			
JOB NO.		DATE	
CL45190		Nov. 2021	
SCALE		AUTHOR	
N.T.S.		A.J.	
DRAWING NO.		CHECKED BY	
MCC_ZZ_GF_DR_B_0011_S2		APPROVED BY	