
Spaces outside the red line are to be retained by the Banqueting Suite to facilitate the functioning of that use 328sqm

Entrance to Church

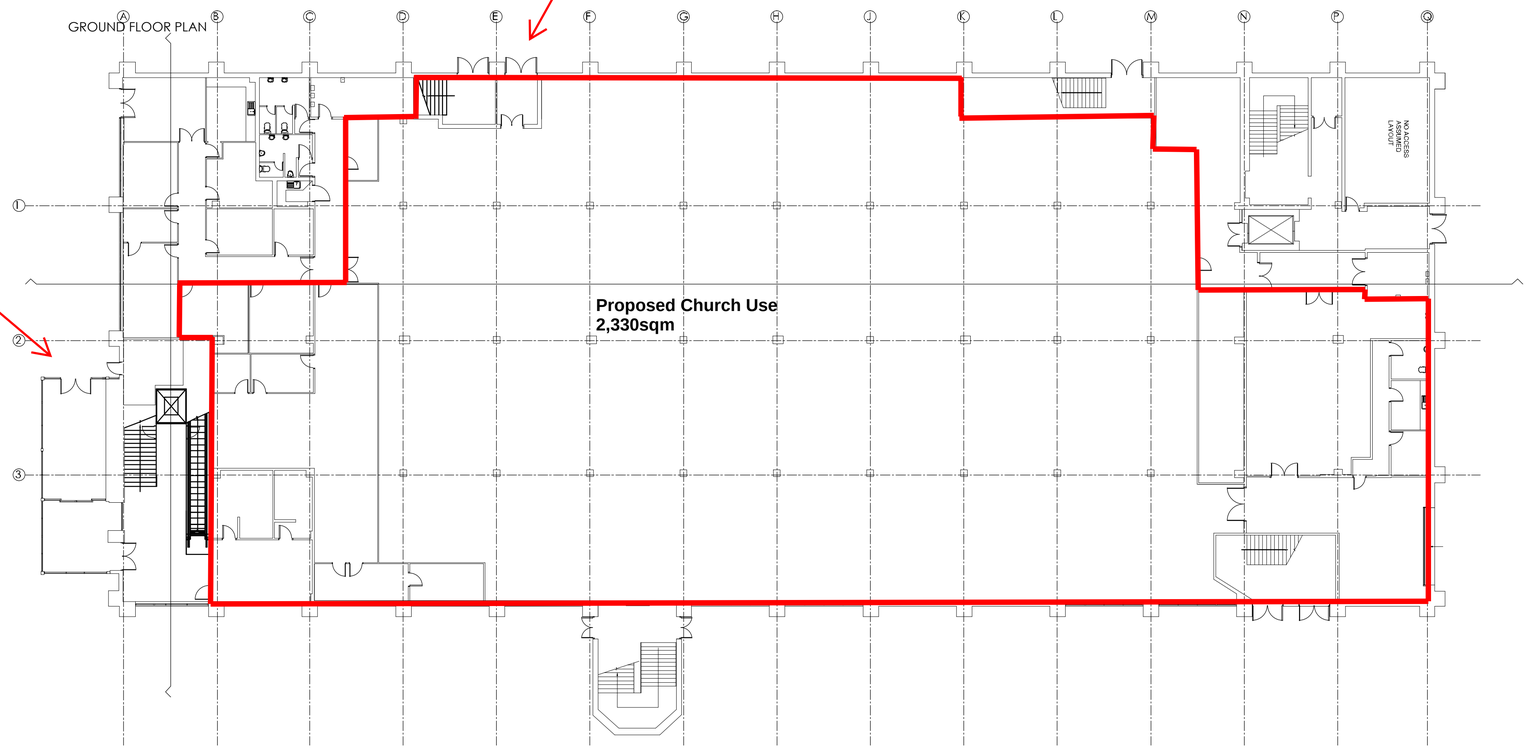

Principal Entrance to Banqueting Suite

Proposed Church Use 2,330sqm

Location of refuse store area within servicing yard adjacent to Queens Road

SCALE 1:200 — 5m 10m 15m 20m 25m 30m 35m

AMENDMENTS

NOTE: Do not scale off this drawing. All dimensions to be verified/ checked before commencement of construction/ fabrication. © Fasciato Architects

SCALE AS INDICATED ONLY WHEN PRINTED A1

FASCIATO • ARCHITECTS
www.fasciato.co.uk: 17 Stoney Lane, Wilmslow, Ches, SK9 6LG
Tel: 01625 536622 Fax: 01625 444862 email: architects@fasciato.co.uk

Project: THE SHERIDAN SUITE

Scale: 1:200

Date: 03.16

Title: PROPOSED GROUND FLOOR PLAN

Dwg No.: **1513.EX03**