


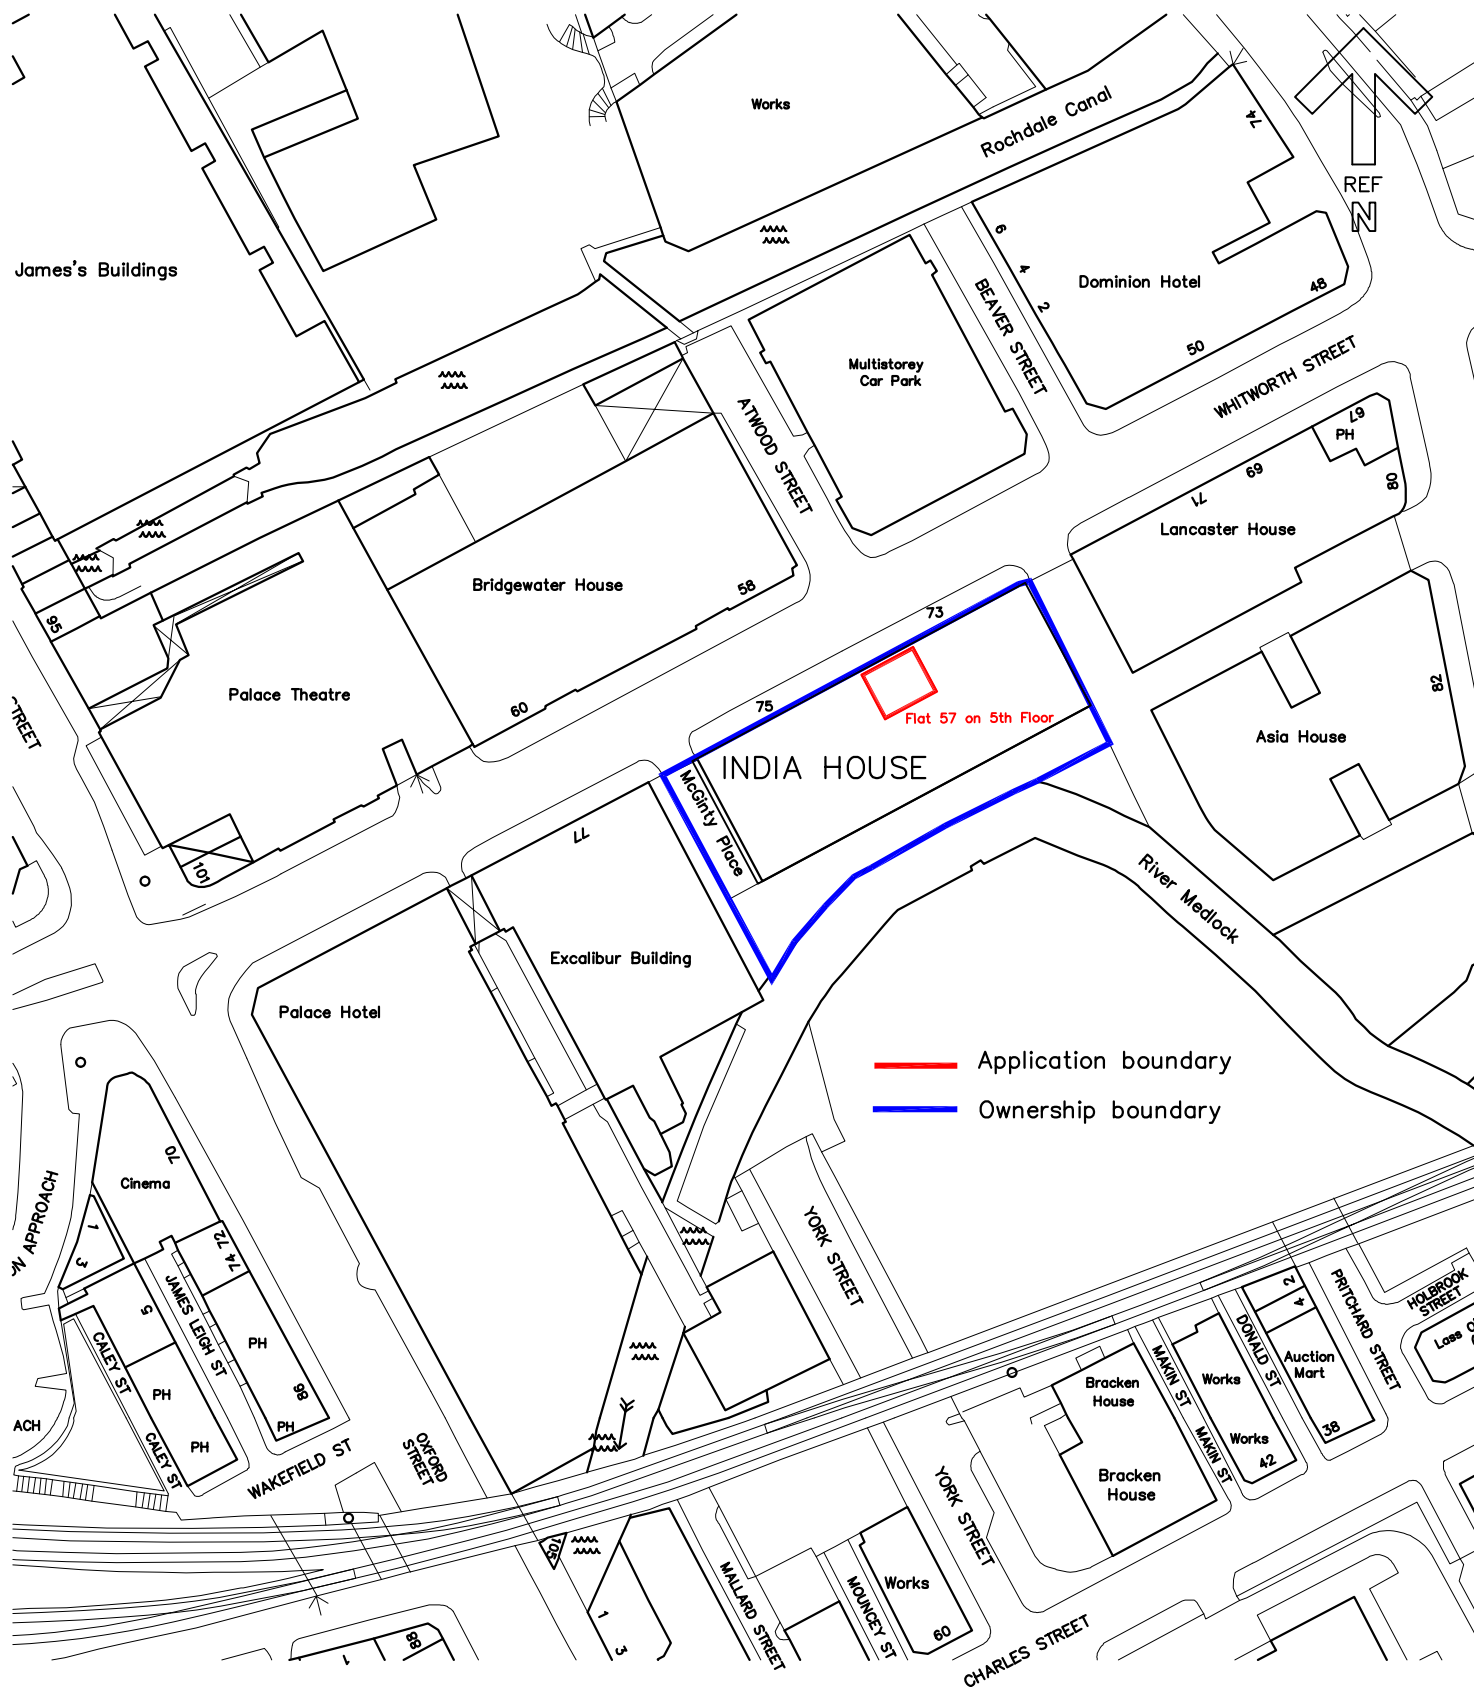

contract FLAT 57 INDIA HOUSE  
73 - 75 WHITWORTH ST  
MANCHESTER

scale  
1/1250@A4

date  
Dec 2021

client GUINNESS PARTNERSHIP

ref

**Warburton**   
a s s o c i a t e s  
Chartered Architects

The Old Police Station, 62 Chapel Street, MANCHESTER M3 7AA  
Tel: 0161 833 9345 Fax: 0161 831 7584 mail@warburtonassociates.com