





PARTIAL ELEVATION A  
Deensgate Typical Bay

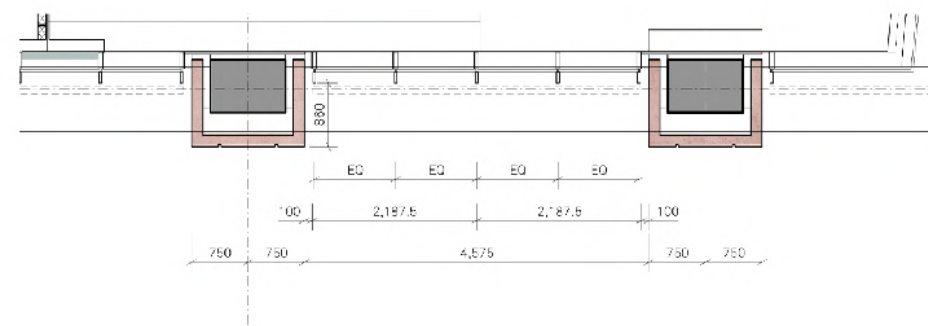

PLAN A  
Ground Floor

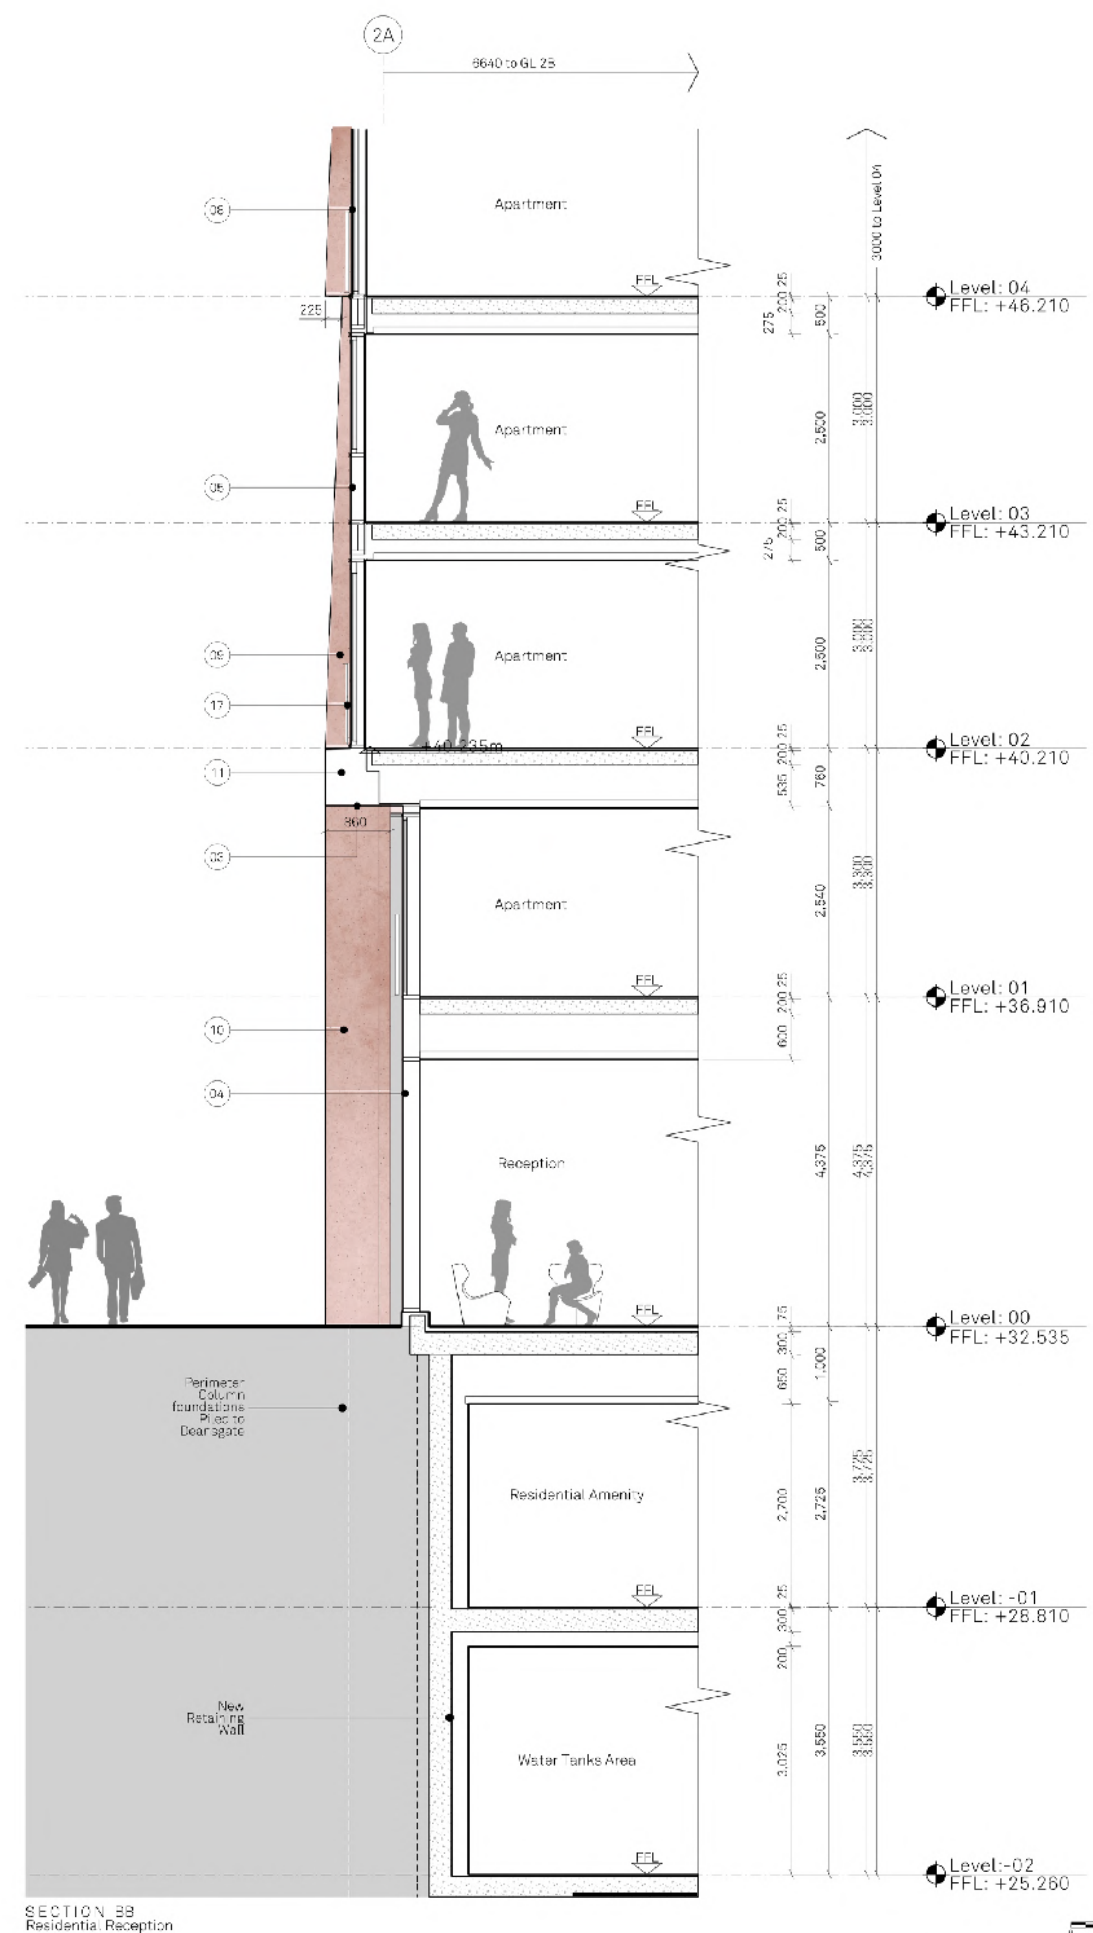

SECTION BB  
Residential Reception

MATERIALITY KEY:

- |                                                                |                                                                      |                                                                                    |                                                |                                                         |   |                                           |                                                                        |                        |
|----------------------------------------------------------------|----------------------------------------------------------------------|------------------------------------------------------------------------------------|------------------------------------------------|---------------------------------------------------------|---|-------------------------------------------|------------------------------------------------------------------------|------------------------|
| 01 Glazed Balustrade                                           | 05 Metallic Silver Unitised Caped Curtain Wall System                | 09 Polished and Patterned Precast Concrete Shingle Panels with Acid Etched Reveals | 13 Acid Etch Patterned Concrete Precast Lintel | 17 Metal to Stick Curtain Walling/ Glazed corner        | 21 Unitised Curtain Walling with Integrated Sliding Doors, Back Painted Glass and Fish Printed Balcony with Self-provision for Slot Vent, Metallic PPC | 25 Anodised PPC Metal Rainscreen Cladding | 29 Metallic PPC Metal Fine with Green Wall                             | 33 Glazed in Slot Vent |
| 02 Anodised PPC Metal Balustrade                               | 06 SG Curtain Wall System                                            | 10 Polished and Patterned Precast Column with Acid Etched Reveals                  | 14 Precast Concrete Lintel                     | 22 Anodised aluminium soffit with integrated slot vents | 26 Ventilation Louvers   | 30 Anodised PPC Rainscreen                | 34 Anodised Caped Curtain Wall System with integrated levered door set |                        |
| 03 Anodised Aluminium Soffit Panel                             | 07 Metallic Silver Unitised Caped Curtain Wall Porcoot               | 11 Polished Precast Concrete Lintel                                                | 15 Polished Precast Coping                     |                                                         |   |                                           |                                                                        |                        |
| 04 Anodised Caped Curtain Wall System with Profiled Blazed Cap | 08 Polished Precast Concrete Shingle Panels with Acid Etched Reveals |                                                                                    |                                                |                                                         |   |                                           |                                                                        |                        |