

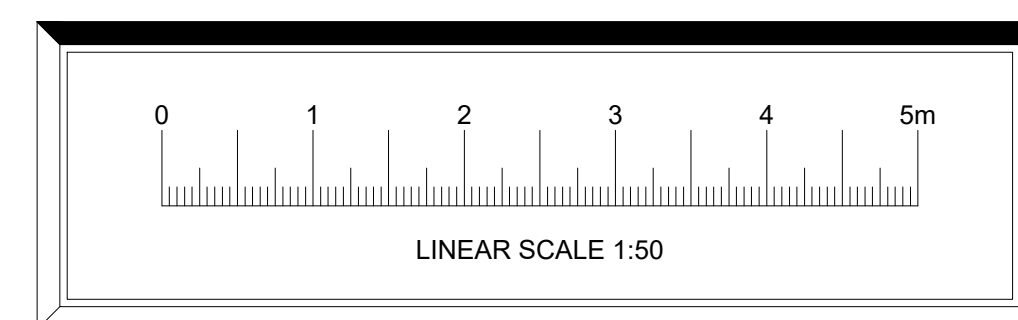


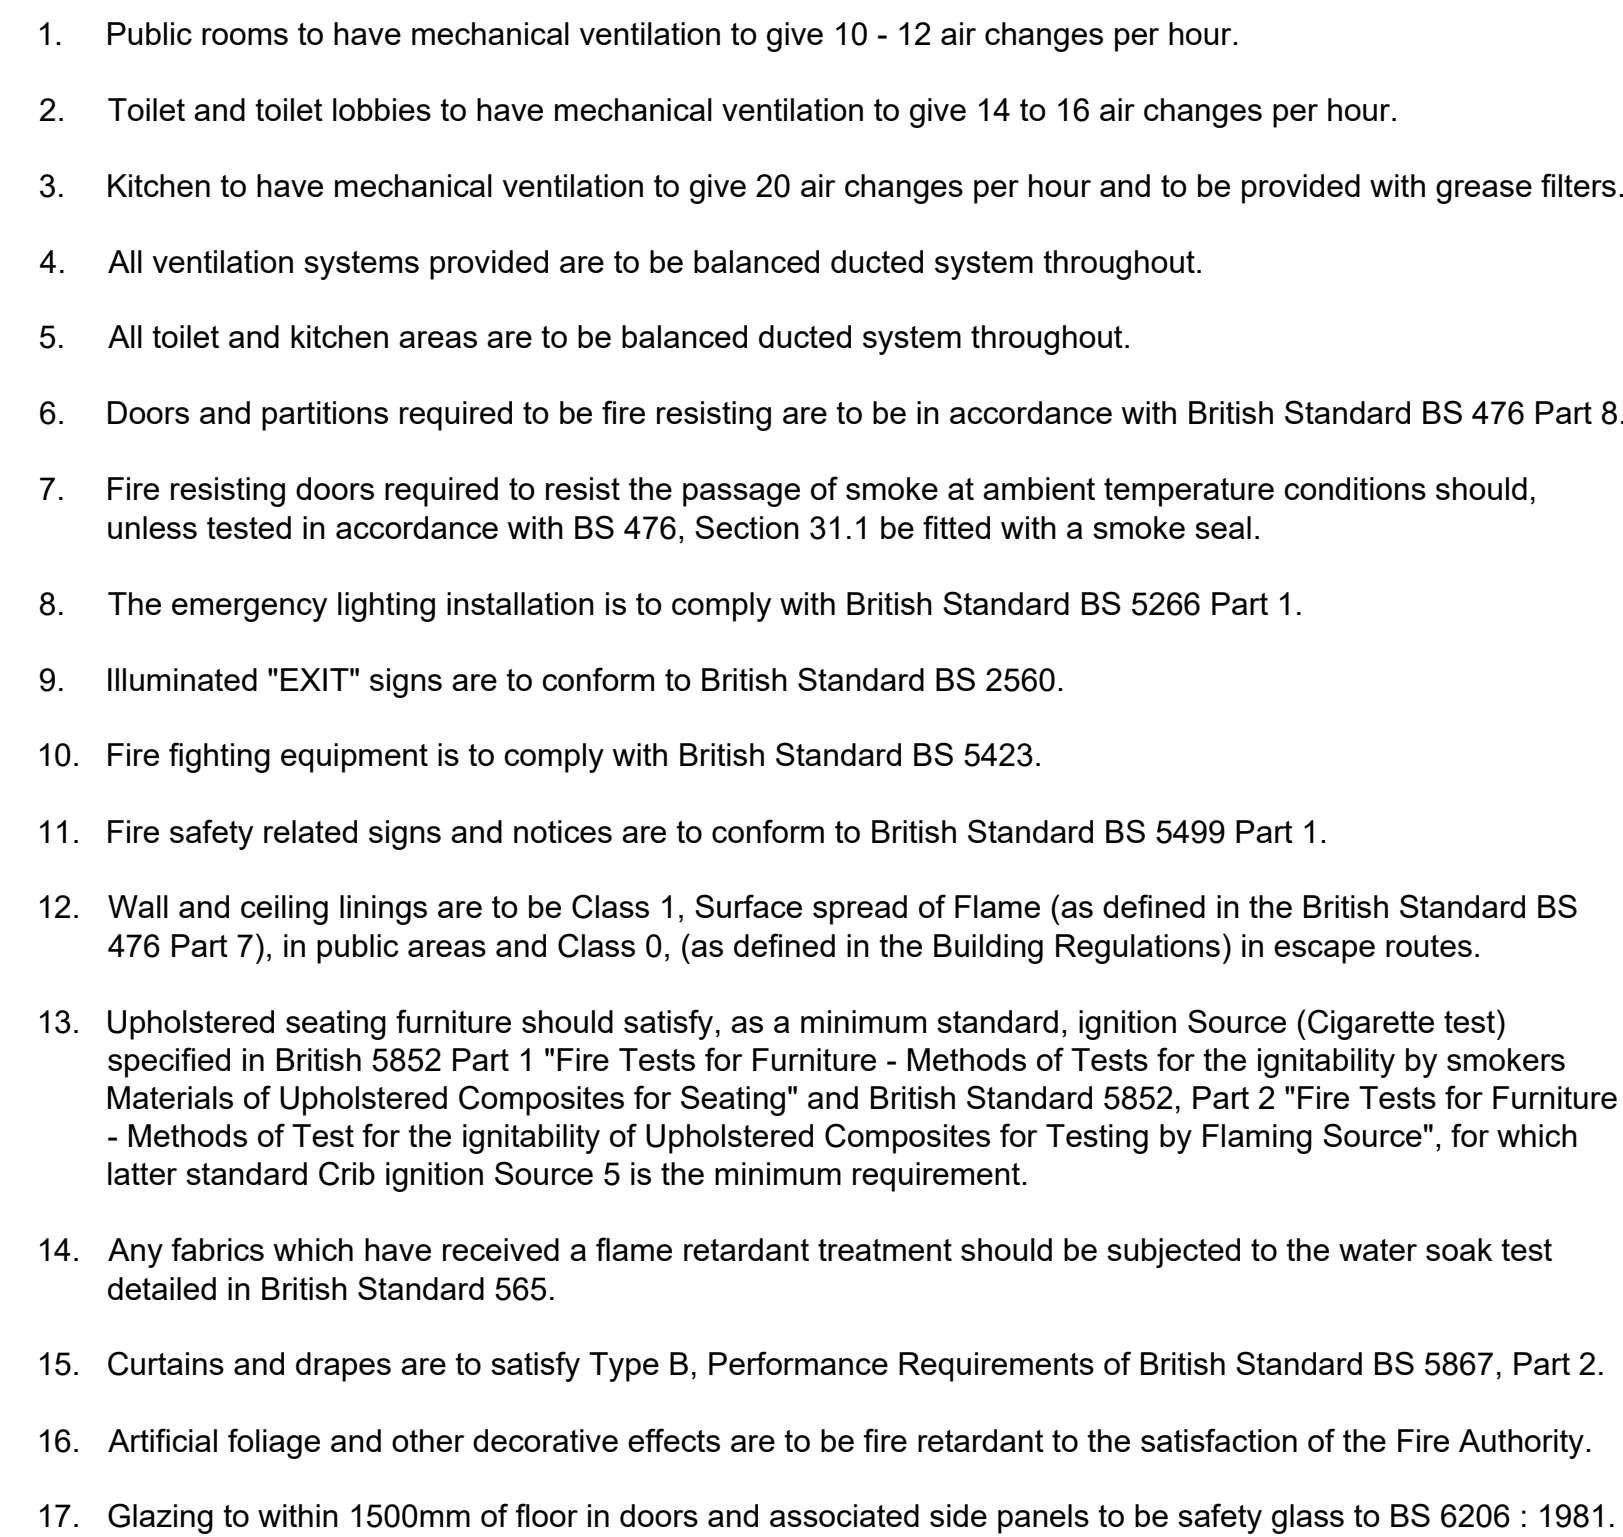

106 Wilmslow Road
Rusholme
Manchester
M14 5AJ

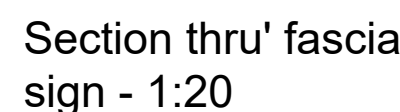

SCALE:1:50@A1

REVISIONS

1

2

3

4

5