


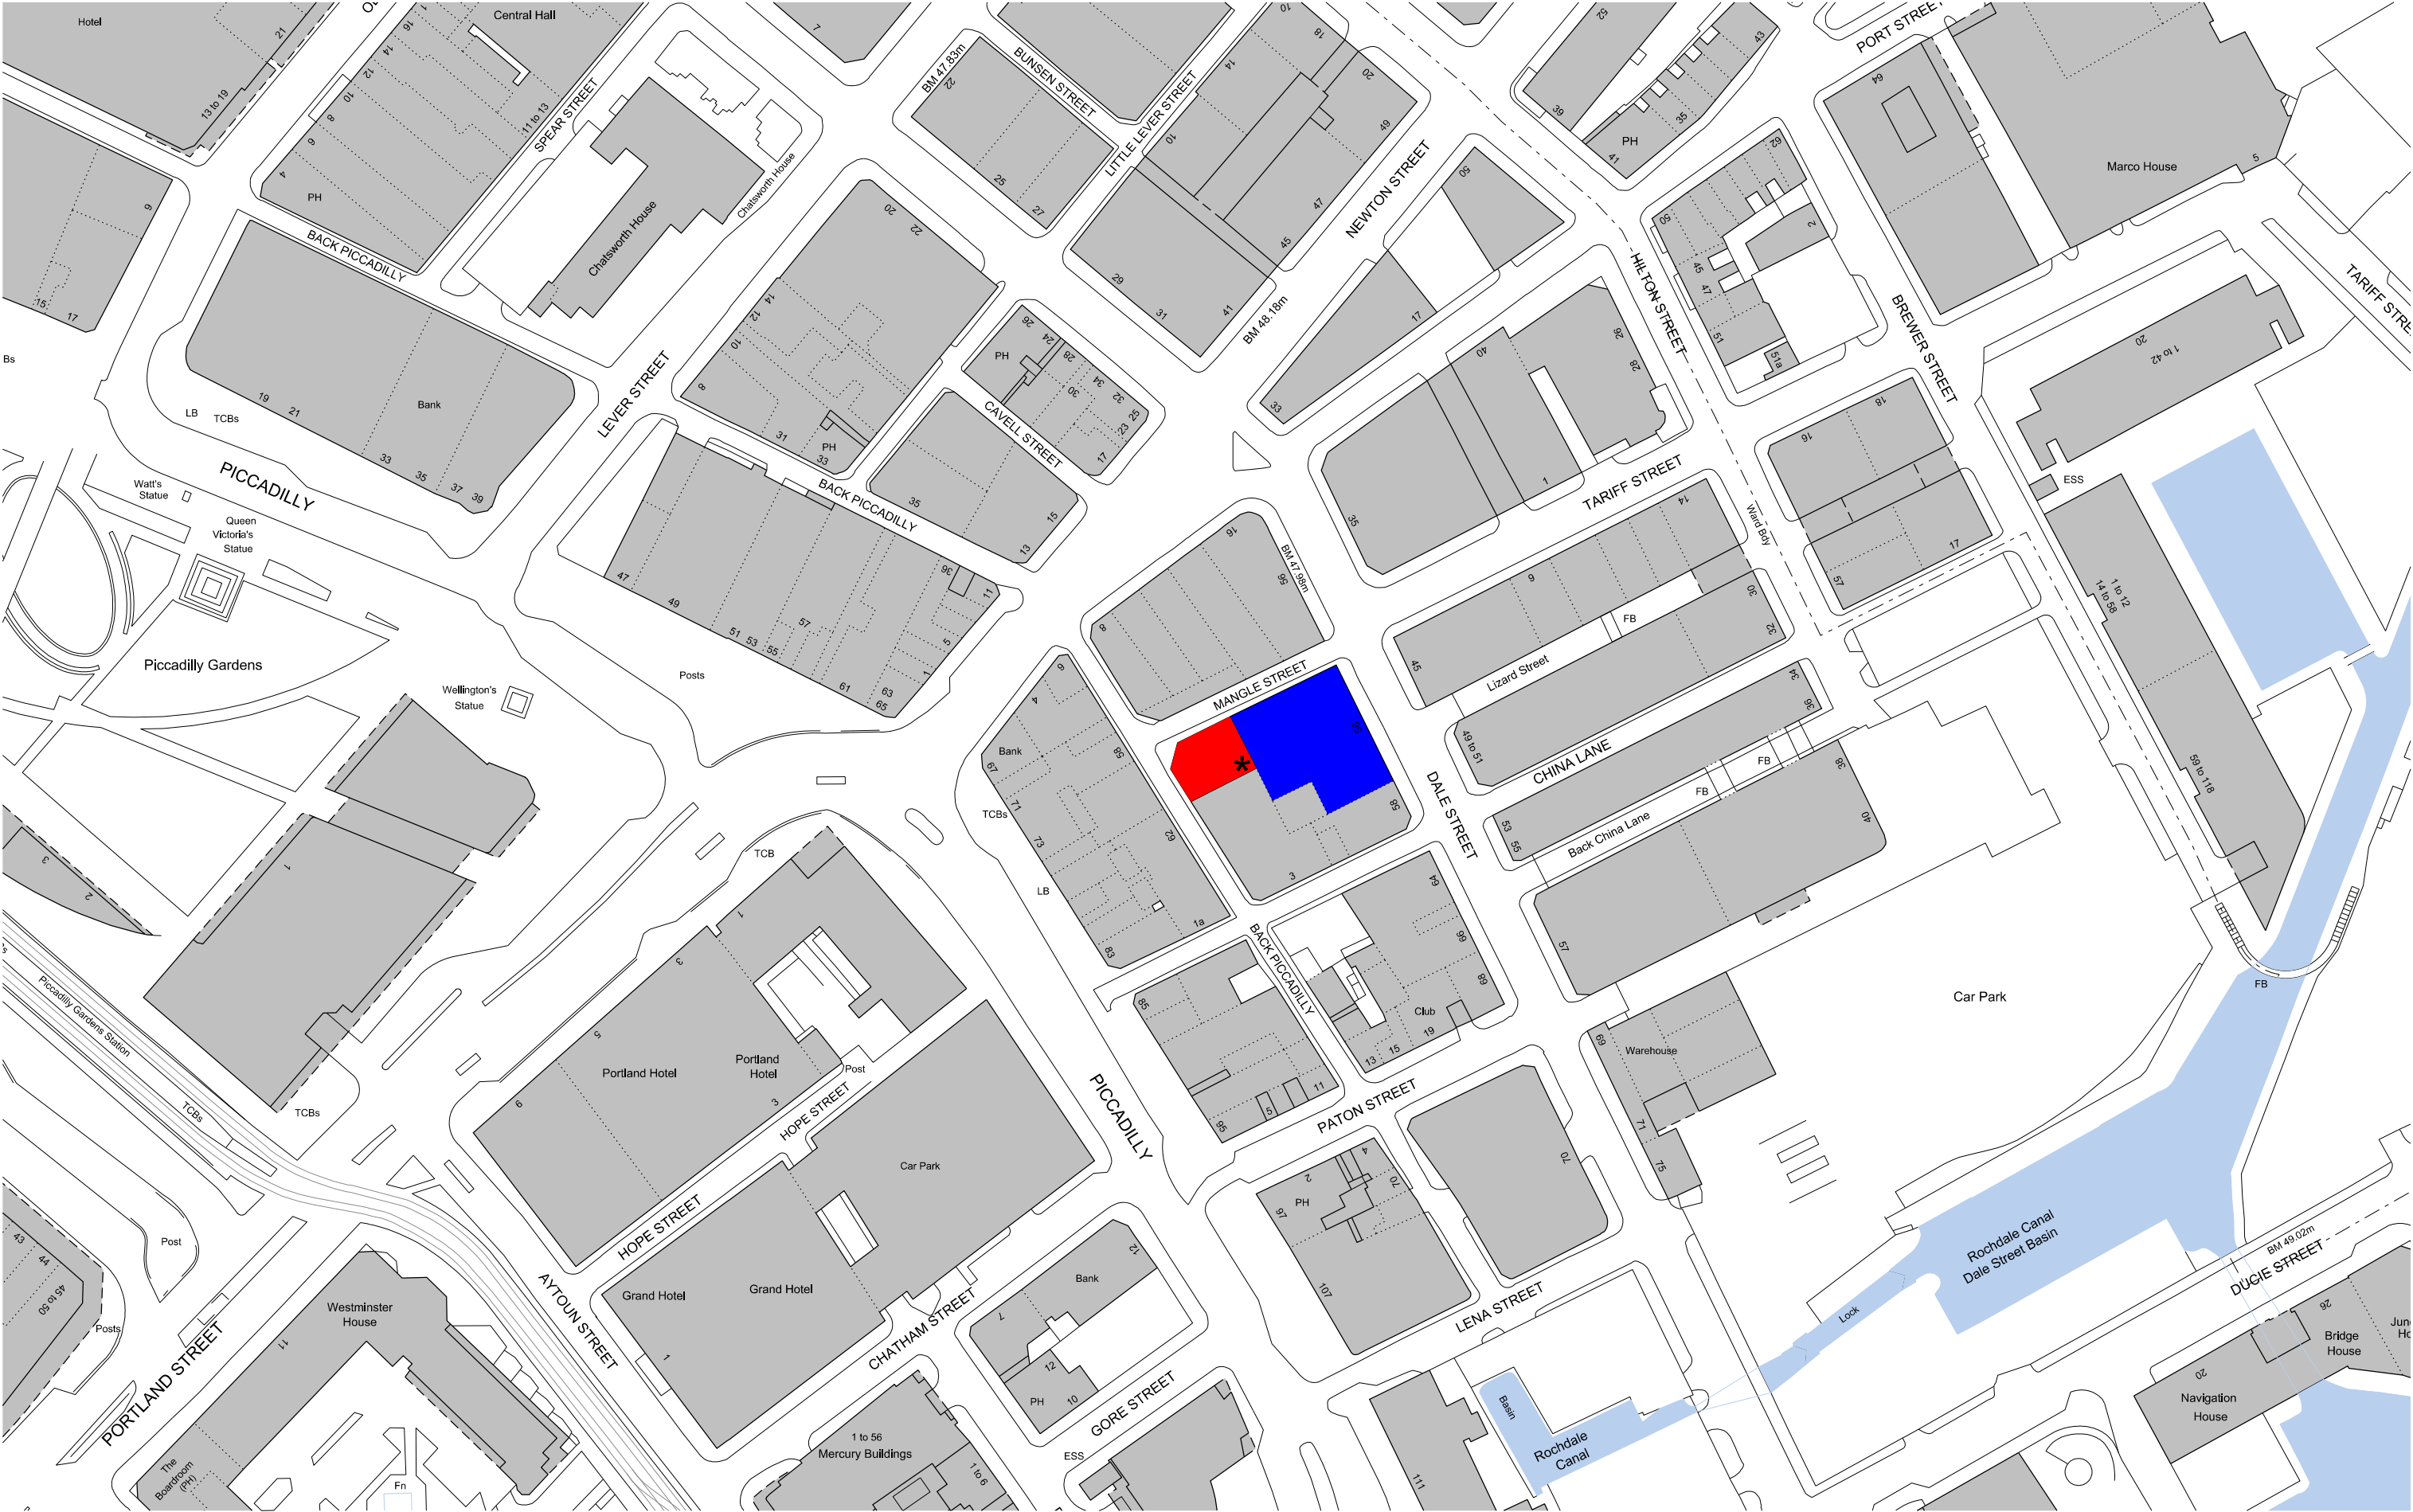

revision: P01
date: 20211108
note: section 73 application

-  Finlays Warehouse, 56 Dale Street
-  Finlays Yard, Mangle Street
-  staircore extension location

project
finlay's yard, 2 mangle street, manchester
job no.
7403
title
site location plan
scale
1:1250 @ A3
drawing no.
al(SK)0256

stephenson hamilton risley
STUDIO
3 riverside mews
4 commercial street
manchester, M15 4RQ
www.shr.studio
email@shr.studio
0161 832 0244

note:- Interfaces with existing structure and fabric to be confirmed by site checked dimensions. Any queries to be brought to the attention of the contract administrator