



6467-2 DEANS\_GATE DRAWINGS

|                              |       |          |                                                             |                       |           |             |
|------------------------------|-------|----------|-------------------------------------------------------------|-----------------------|-----------|-------------|
| Client: Andesign UK Ltd      | Issue | Date     | Detail                                                      | Page(s)               | Drawn by: | Checked by: |
| Internal PM: Adam Leadbetter | 1     | 11/05/21 | Drawing for approval - Items A-C (Externals only)           | 1-5                   | RR        | ...         |
| Notes: ...                   | 2     | 11/05/21 | Drawing for approval - All items (Externals & Internals)    | 1-14                  | RR        | ...         |
|                              | 3     | 24/05/21 | Added illumination info & amended as per customers comments | 2-16                  | RR        | ...         |
|                              | 4     | 04/06/21 | Added cable positioning & amended as per customers comments | 2,3,5,8-10<br>& 13-16 | RR        | ...         |
|                              | 5     |          |                                                             |                       |           |             |
|                              | 6     |          |                                                             |                       |           |             |
ITEM A Qty:1 - EXTERIOR SIGNAGE

Built up descaled text "201" & DEANS\_GATE @ 2790mm o/a span with 50mm returns. Letters wet sprayed gold then face with rose gold rimex 10mm PETG back trays with 3mm ali enhancers coated white with LED's for halo illumination. Letters mounted to an ali frame with 5mm ali fin brackets to pass through existing canopy sign. All framework coated to RAL 9005 Black.

Colours:-  
T22 Prestige Rosy Gold Granex M1A  
RAL 9005 Black Matt  
RAL 9003 White Matt

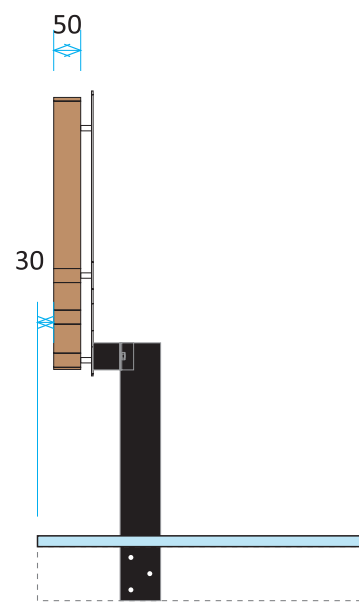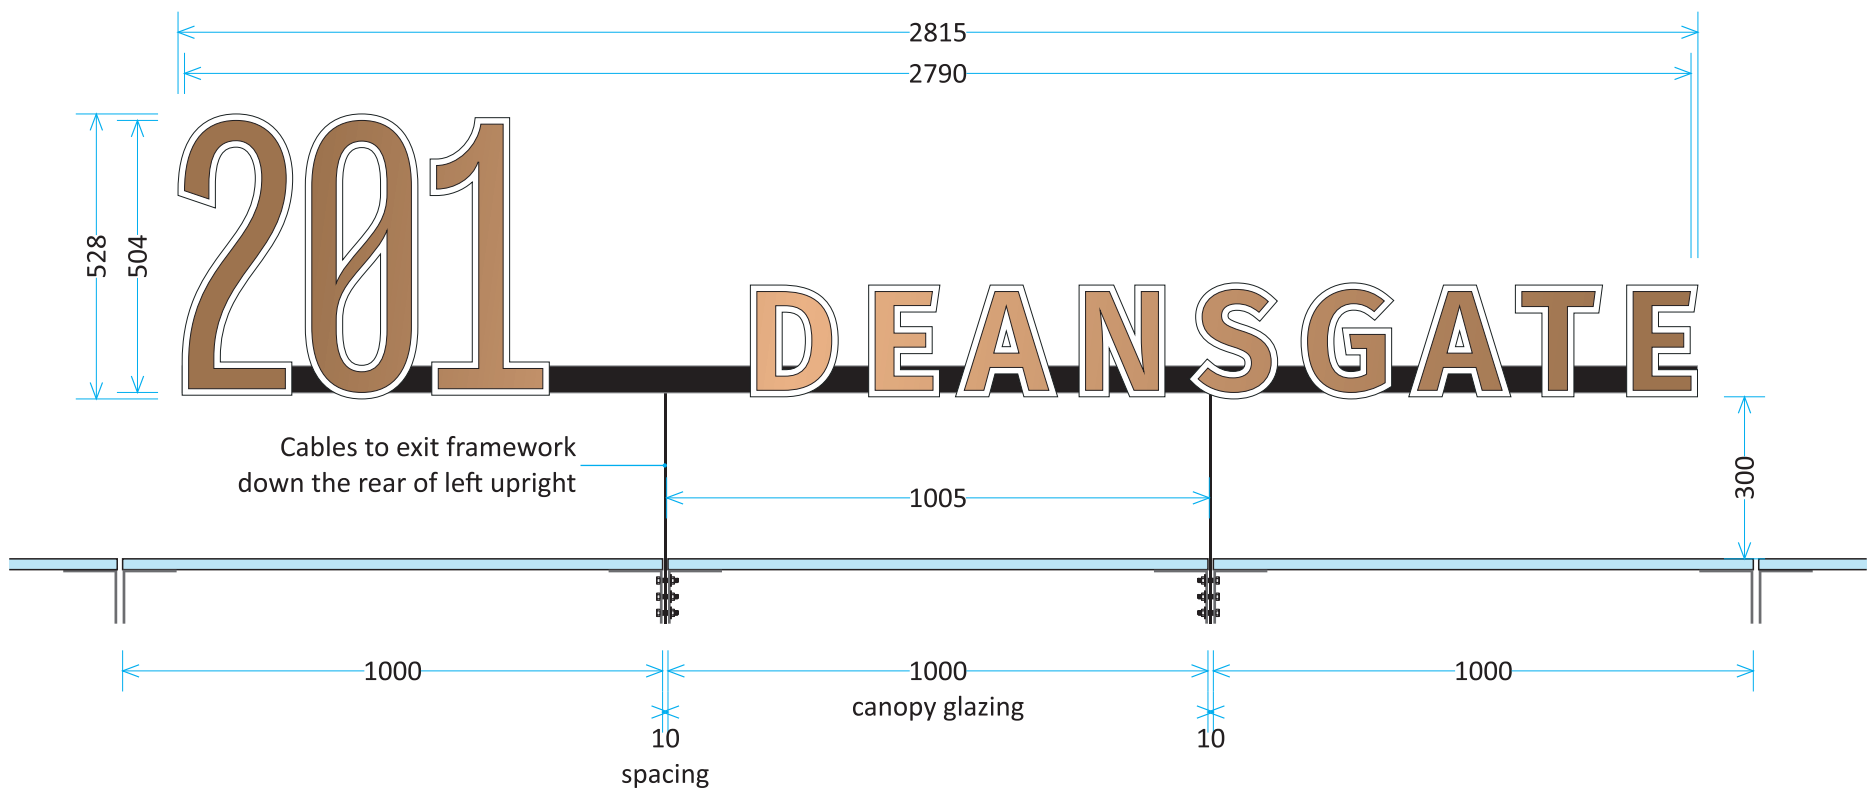


ENLARGED CROSS SECTION  
ON FOLLOWING PAGE

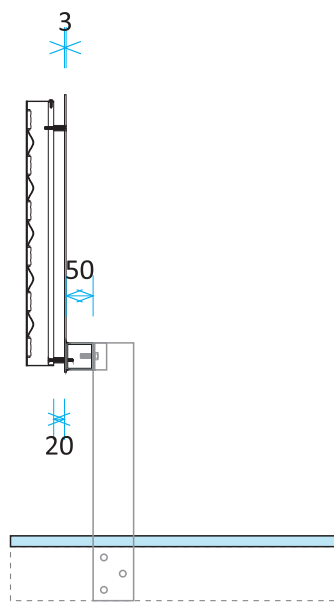

Letter illumination: 600 Cd/m²



Signage requires 1off 240V fused spur, to be accessed from rear of sign above glass canopy.

ITEM A CROSS SECTION

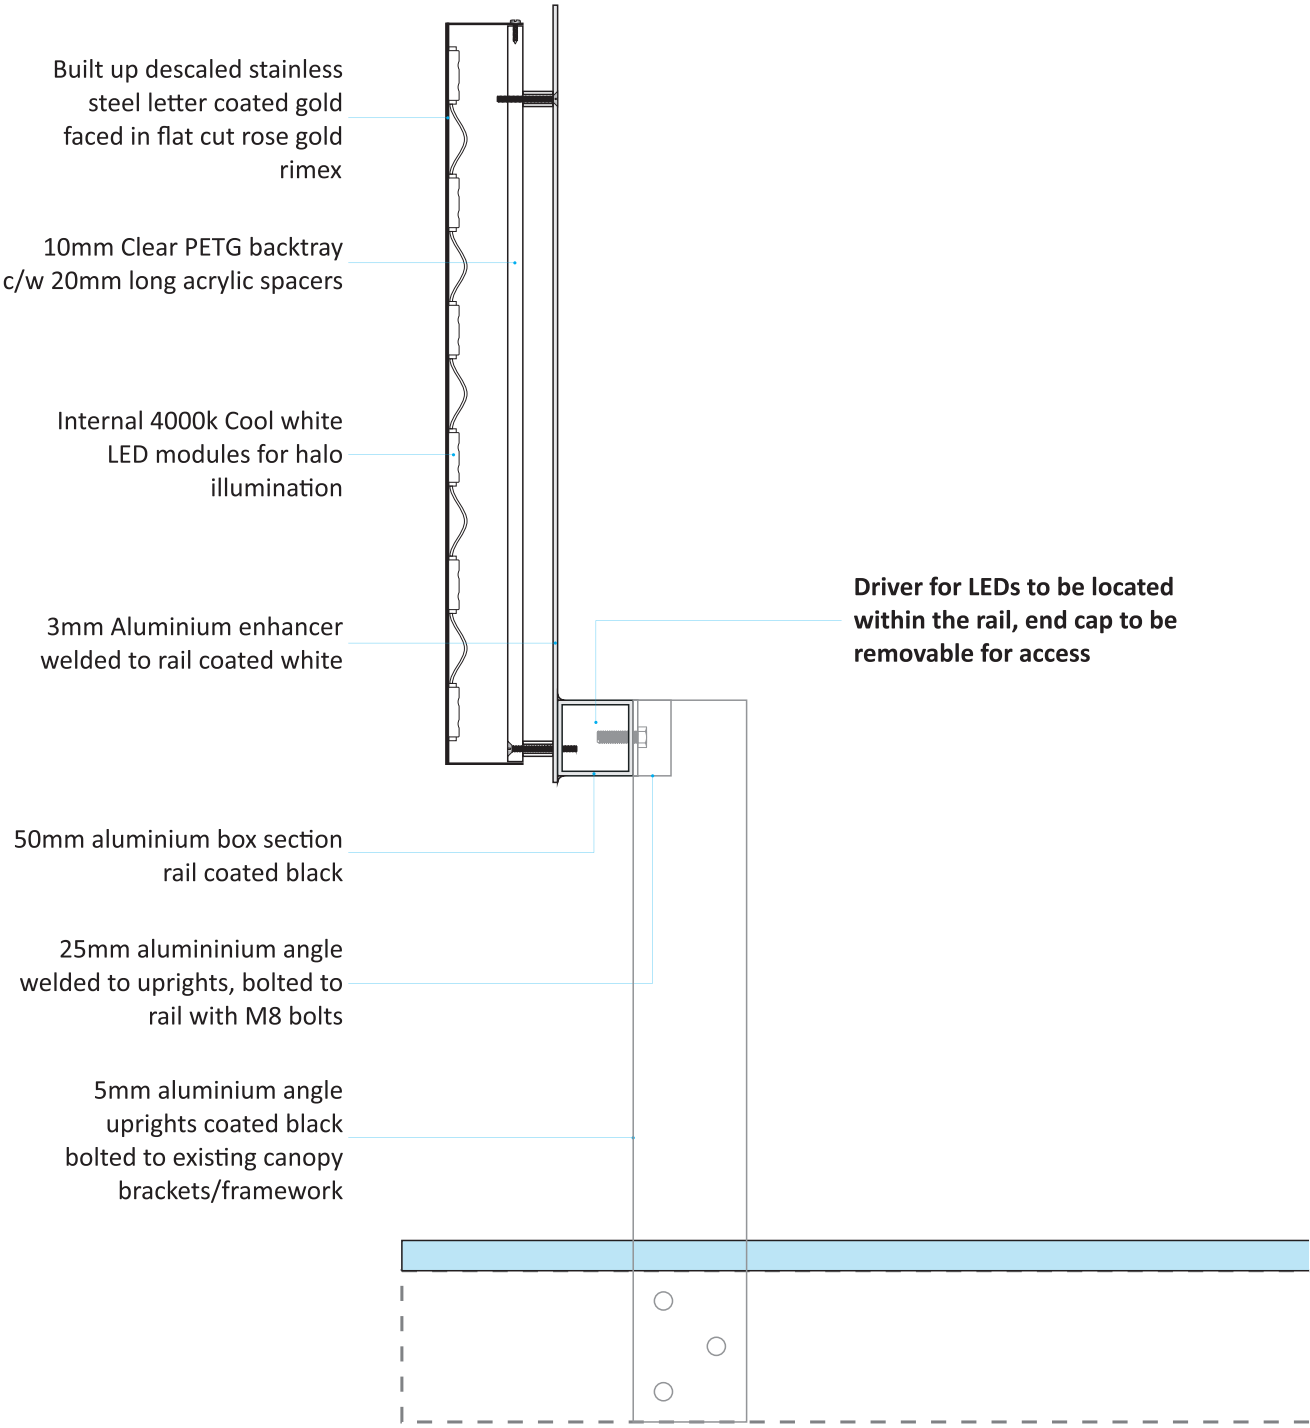

ITEM A LED DRAWING

81off LED modules & 1off power supply

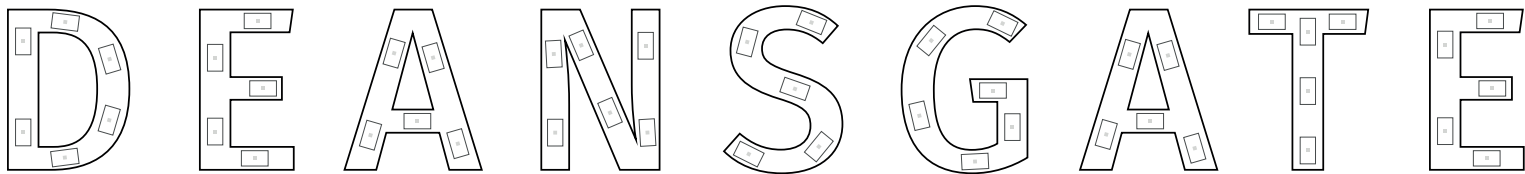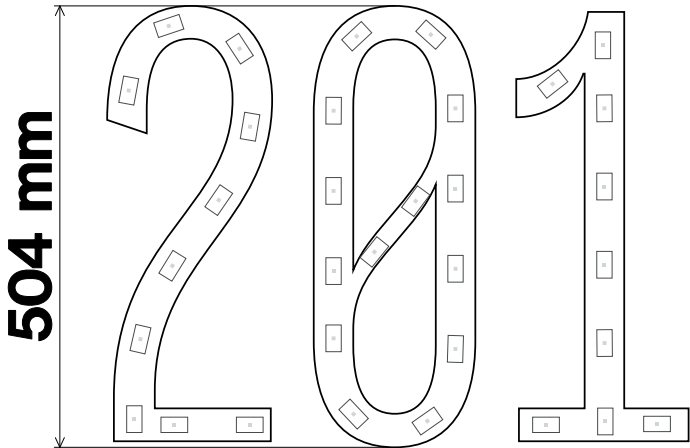


Load: 67.5%  
Modules: 81  
Watts: 40.5 of 60.0

81x Crown Opto S0+  
1x 60W PSU


ITEM B Qty:1 - EXTERIOR SIGNAGE

Colours:-  
T22 Prestige Rosy Gold Granex M1A

Rim and return projecting sign @ 909mm x 775mm with 40mm o/a returns. 3mm internal ali carcass with back to back rim faced ali panels. Panels to be T22 Prestige Rosy Gold Granex. 5mm opal 050 acrylic faces. 0.8mm T22 Prestige Rosy Gold Granex. mounted to both faces. Internal LED's for face illumination. Exposed carcass and fixings coated to match Rosy Gold Granex.

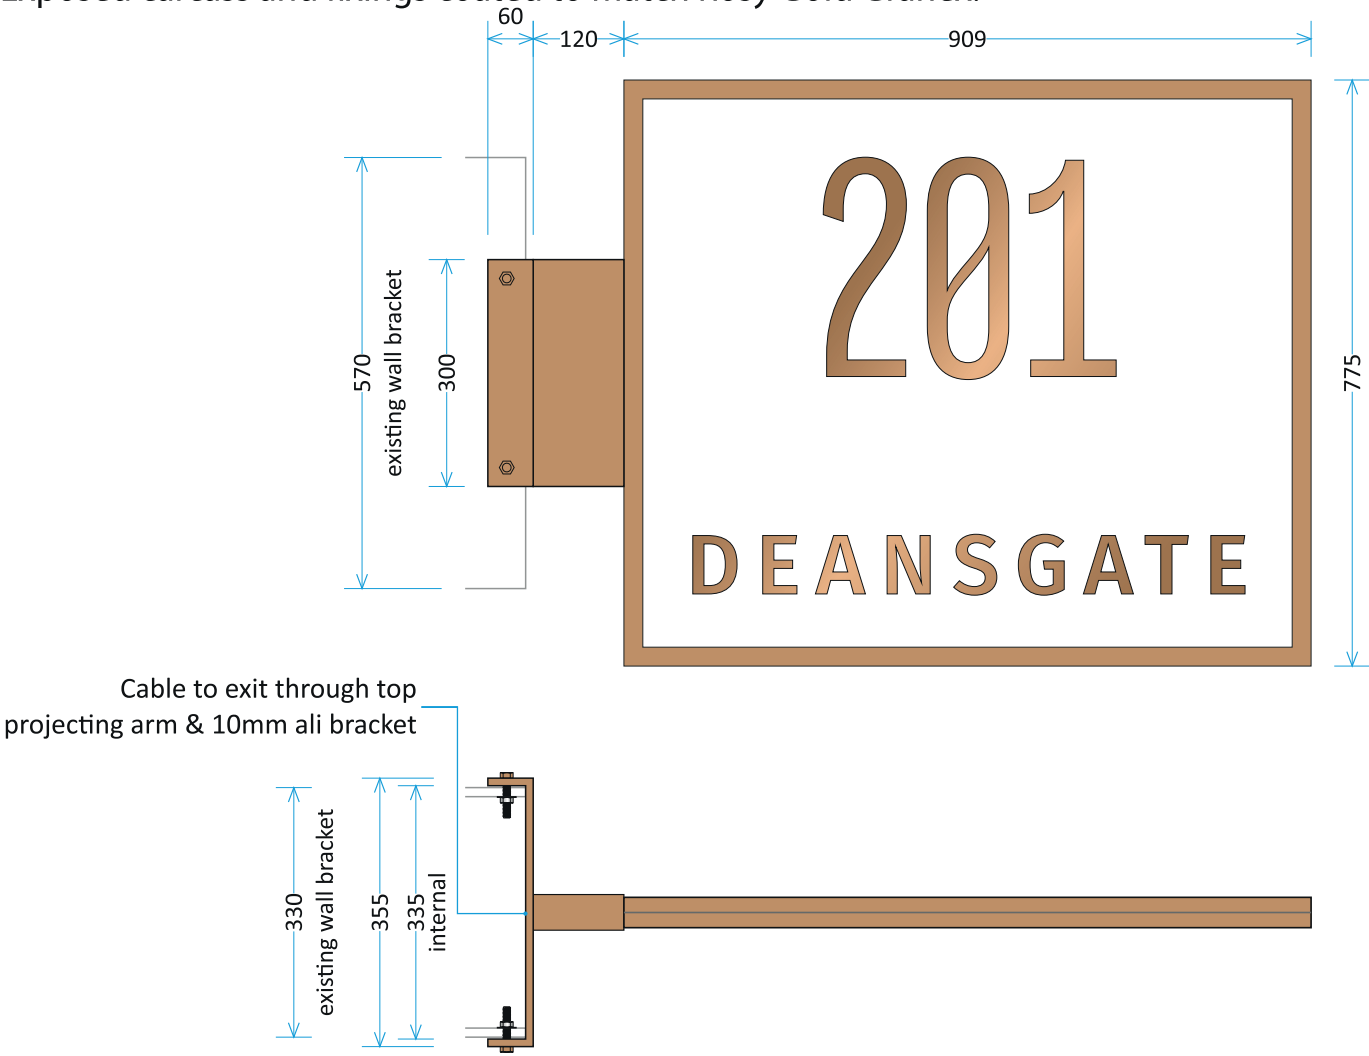

detail "201 DEANS GATE"

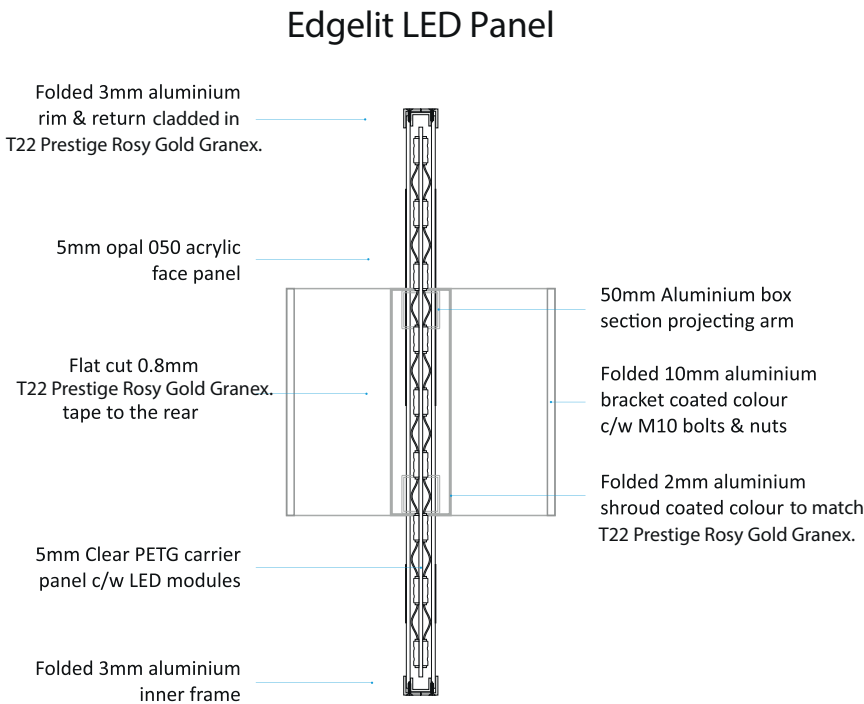


Projector illumination: 400 Cd/m²

Signage requires 1off 240V fused spur, to be accessed from rear of sign.

ITEM B LED DRAWING

112off LED modules & 1off power supply

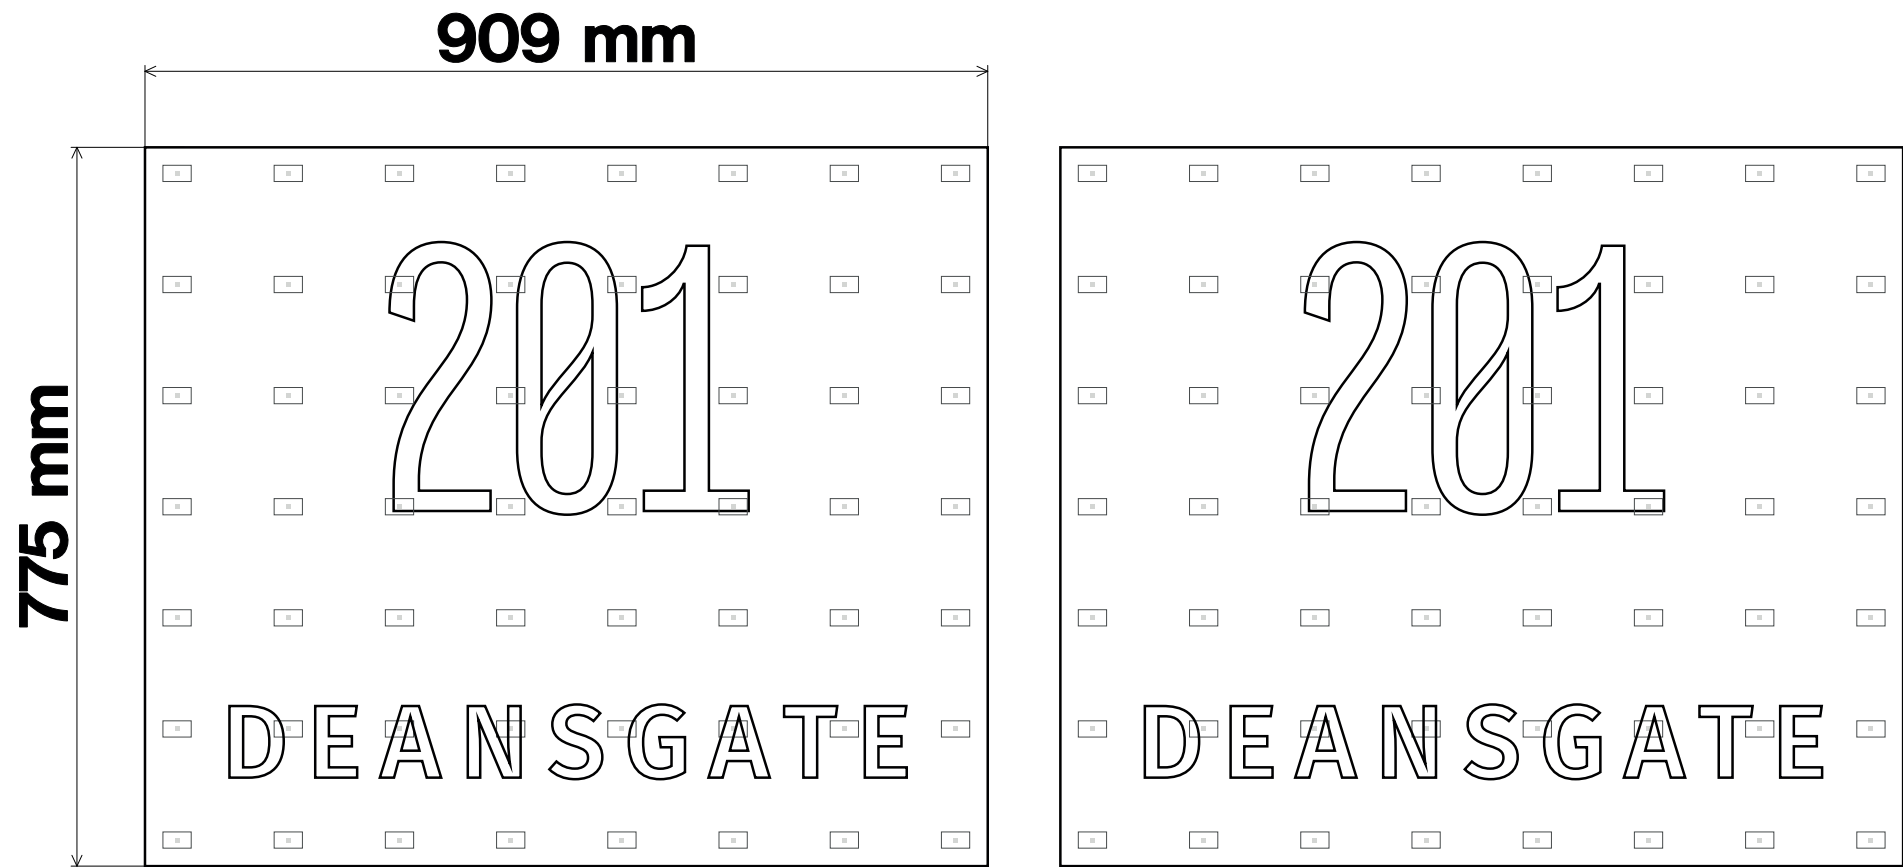

112 Modules: BaltLED - Crown OPTO S0+  
56.0 Watts  
1 Power Supply: BaltLED - BP-V12-1000



Load: 56.0%  
Modules: 112  
Watts: 56.0 of 100.0

|                  |                |   |                 |
|------------------|----------------|---|-----------------|
| Page: 6 of 16    | Date: 04/06/21 | Visual: CDR: \Clients\Clients 2021\A\Andesign UK Ltd\6467 201 Deansgate Drawings\6_Visuals\6467-2 201 Deansgate Drawings - Issue 4 | ANDESIGN UK LTD |
| Scale @ A3: 1:10 | Issue no: 4    | Production:   |                 |

ITEM C Qty:1 - EXTERIOR SIGNAGE

Colours:-  
T22 Prestige Rosy Gold Granex M1A

5mm flat ali detail coated to gold @ 1920mm x 685mm o/a. Stud fixings to the rear  
for wall mounting.

