



Client

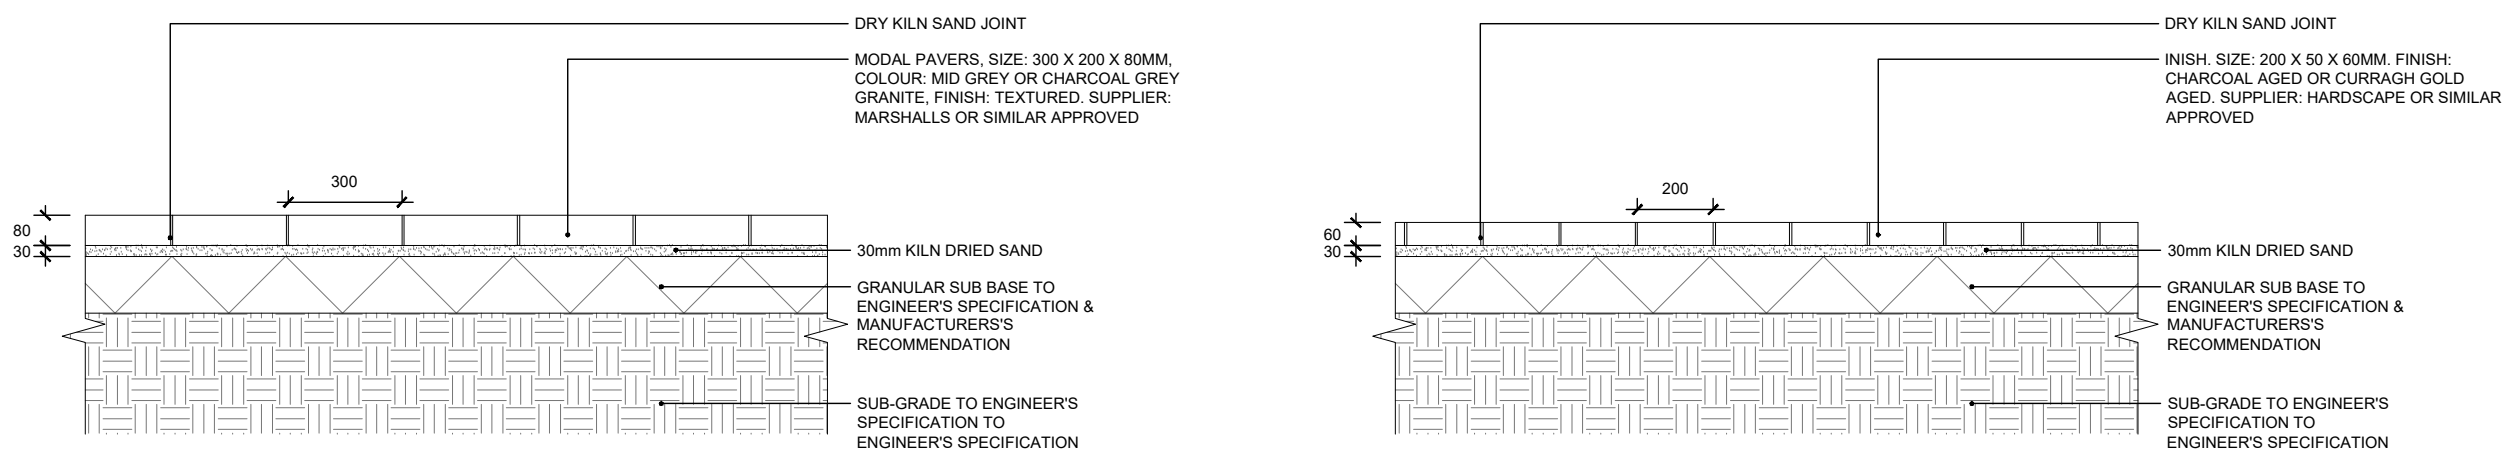


01A	MODAL PAVING SETTS
600	SECTION

02A INISH CONCRETE PAVING
600 SECTION

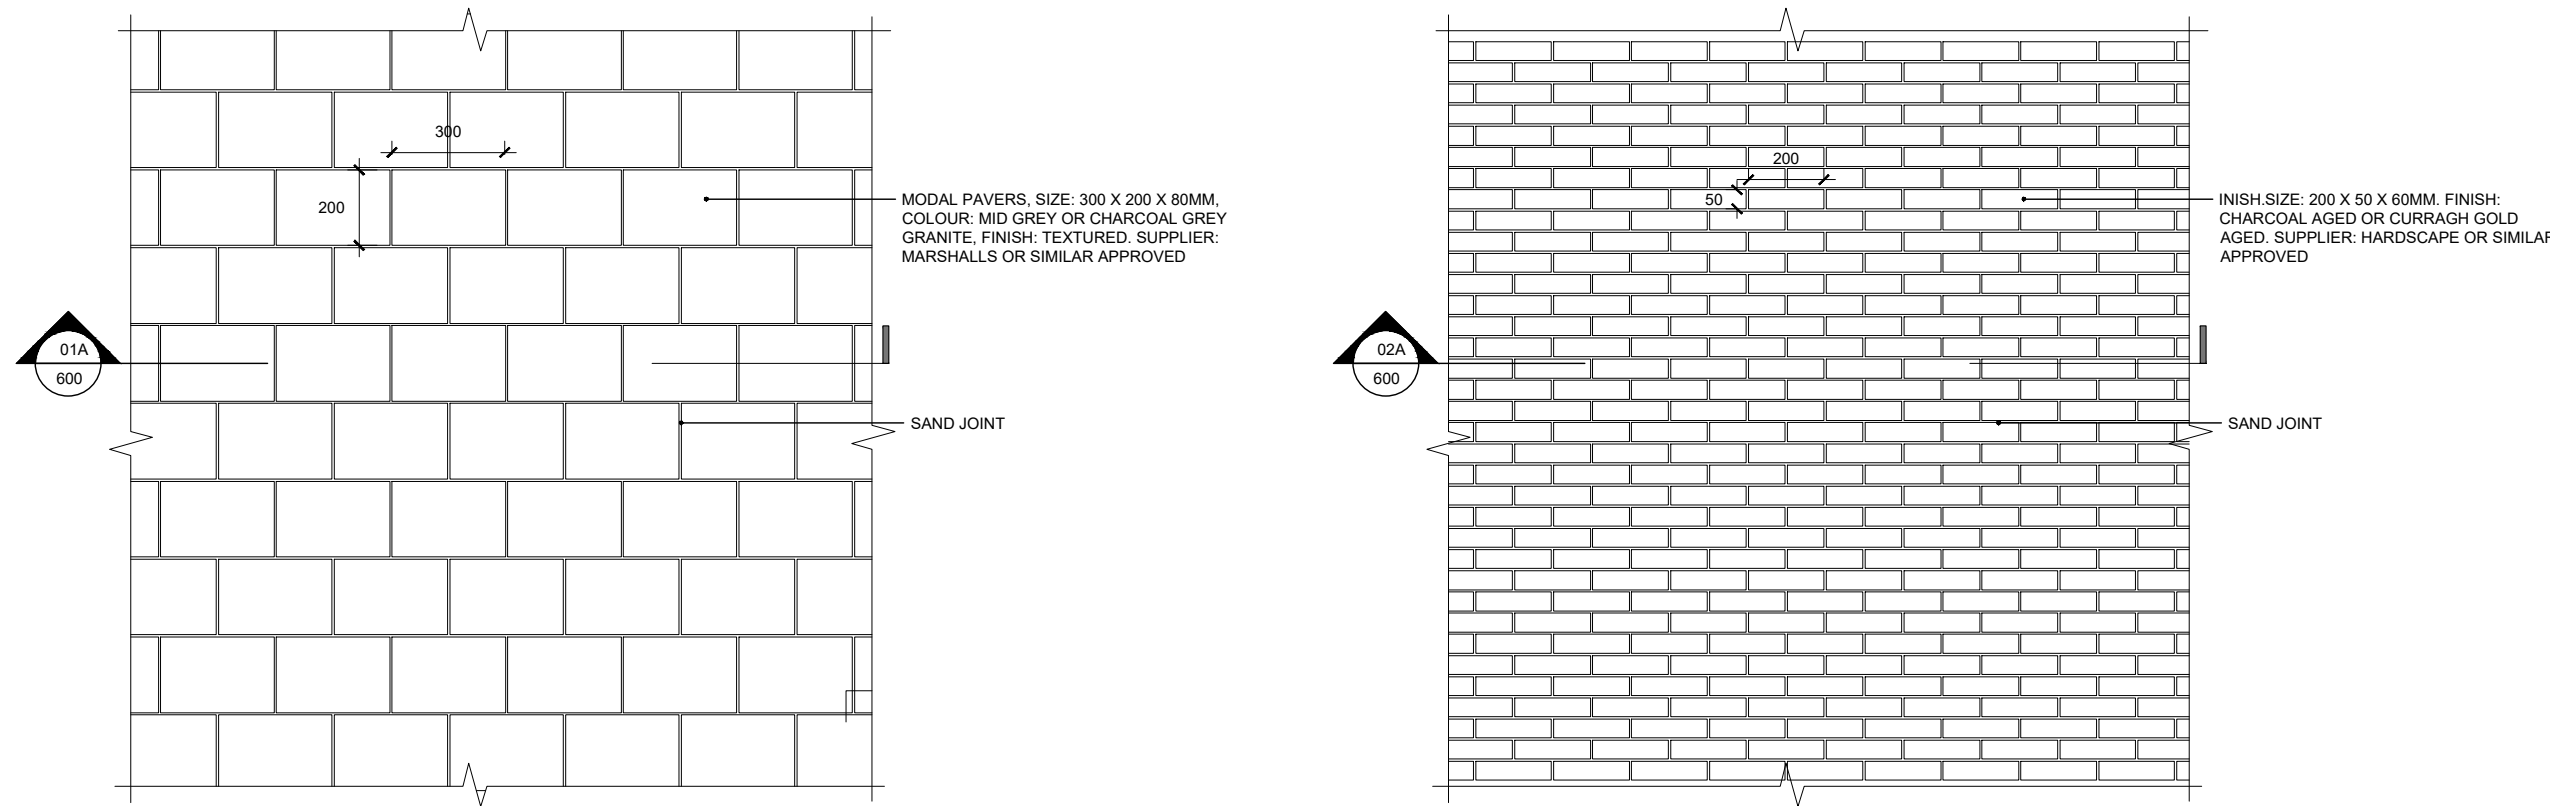


01B MODAL PAVING SETTS
600 PLAN

02B INISH CONCRETE PAVING
600 PLAN

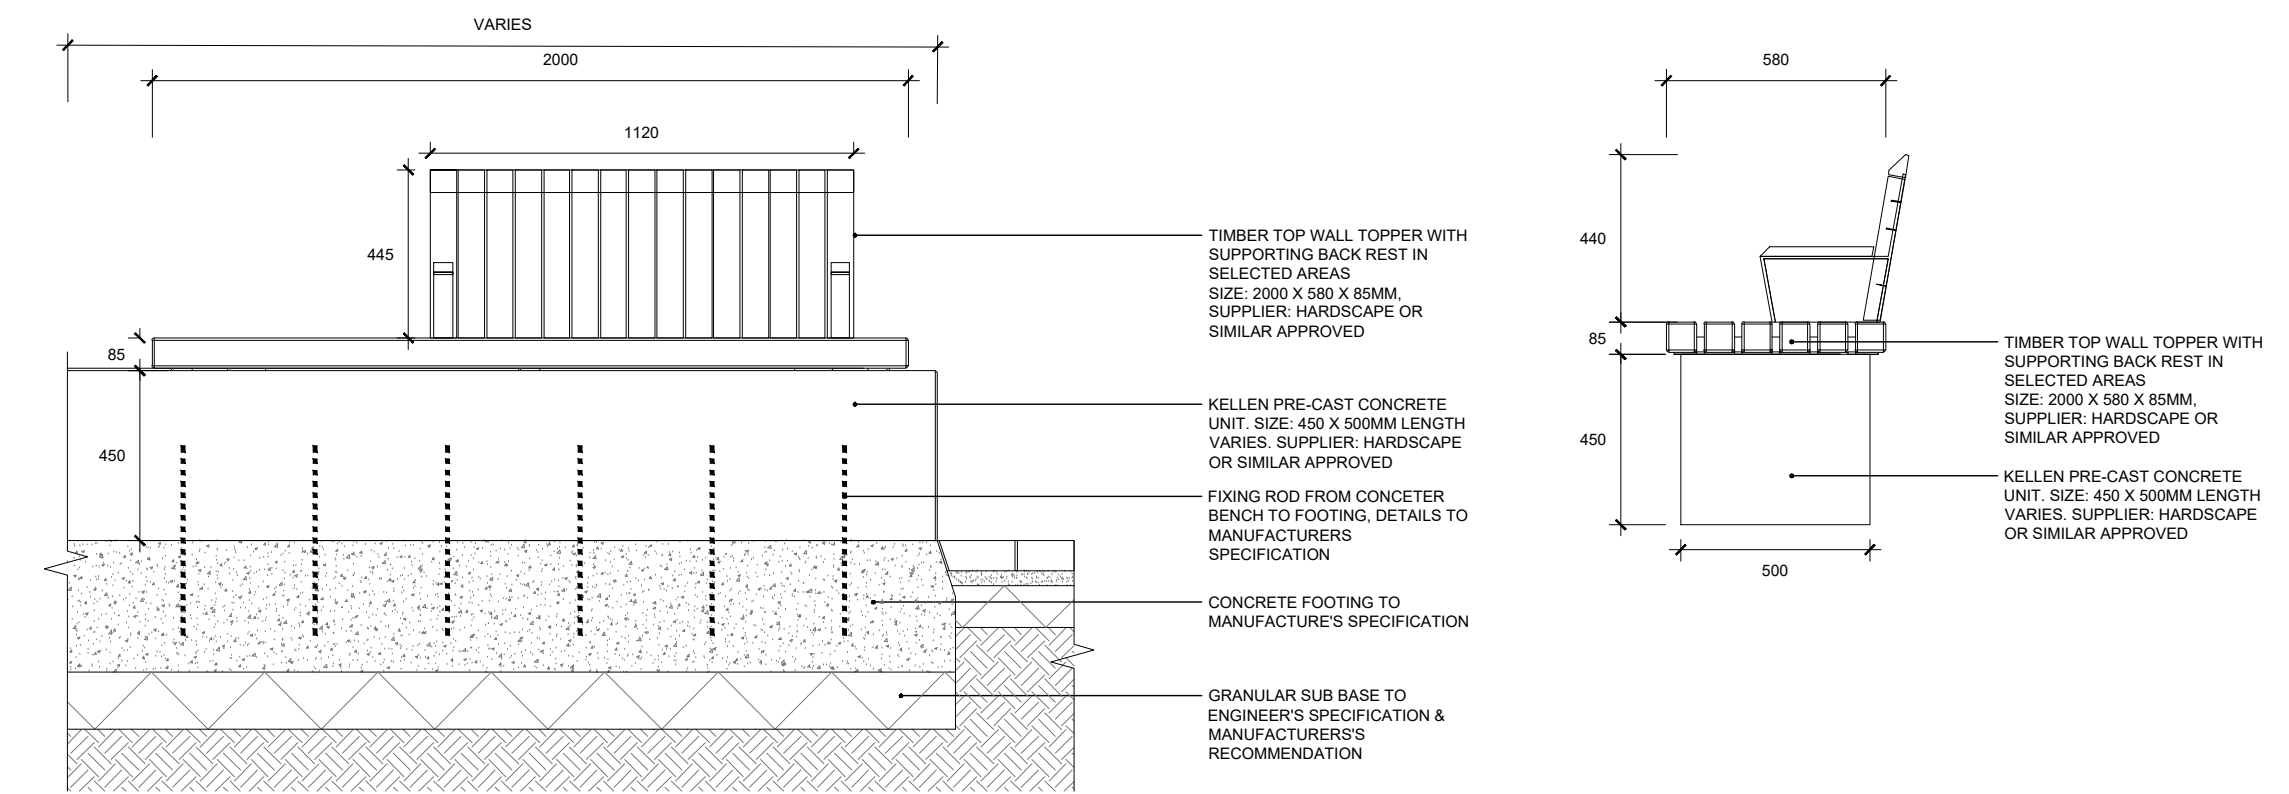


03A TIMBER TOP BENCH
600 SECTION


03B TIMBER TOP BENCH
600 SECTION

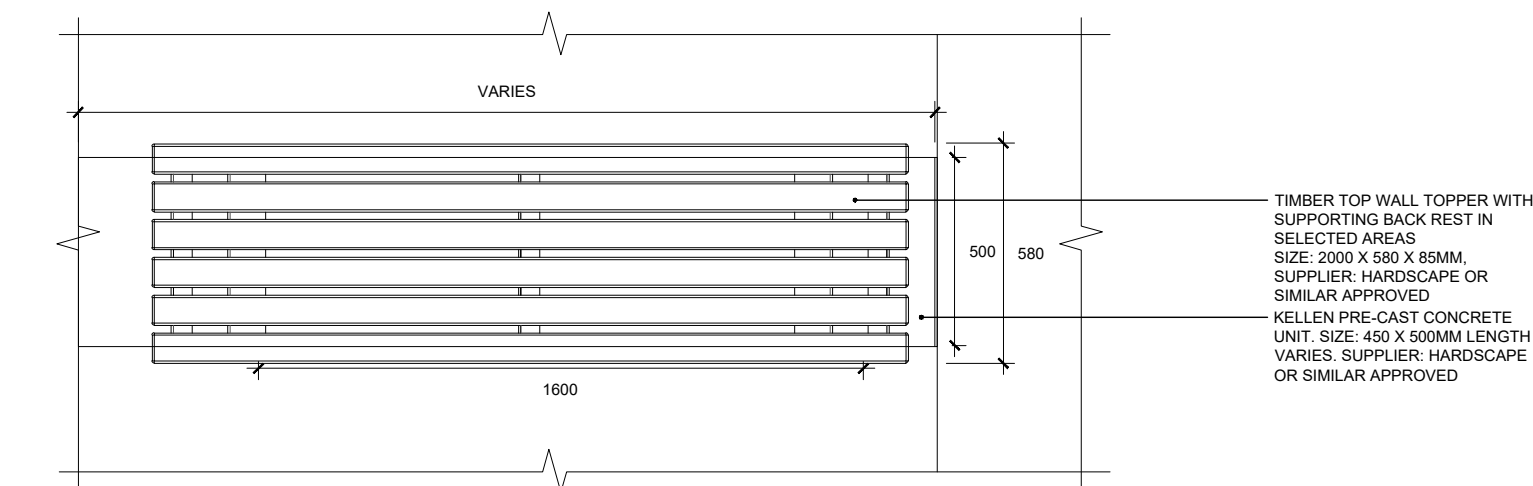


03C TIMBER TOP BENCH
600 PLAN

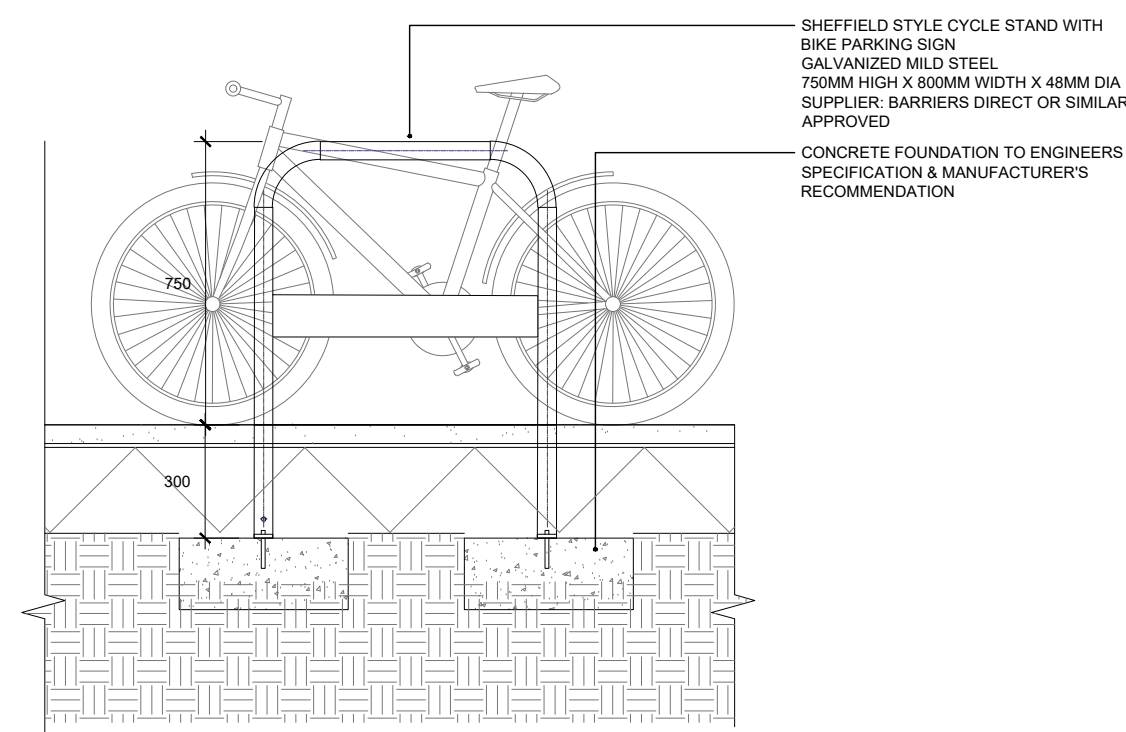

04A CYCLE STAND
600 SECTION

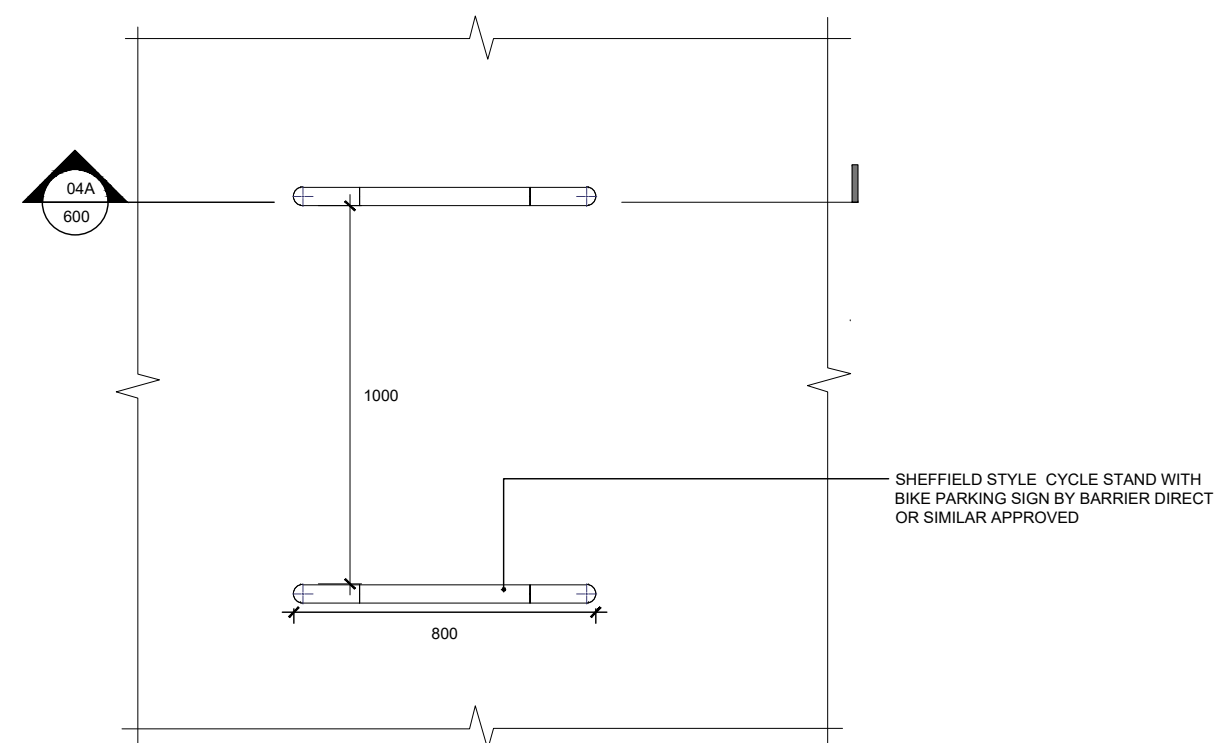

04B CYCLE STAND
600 PLAN

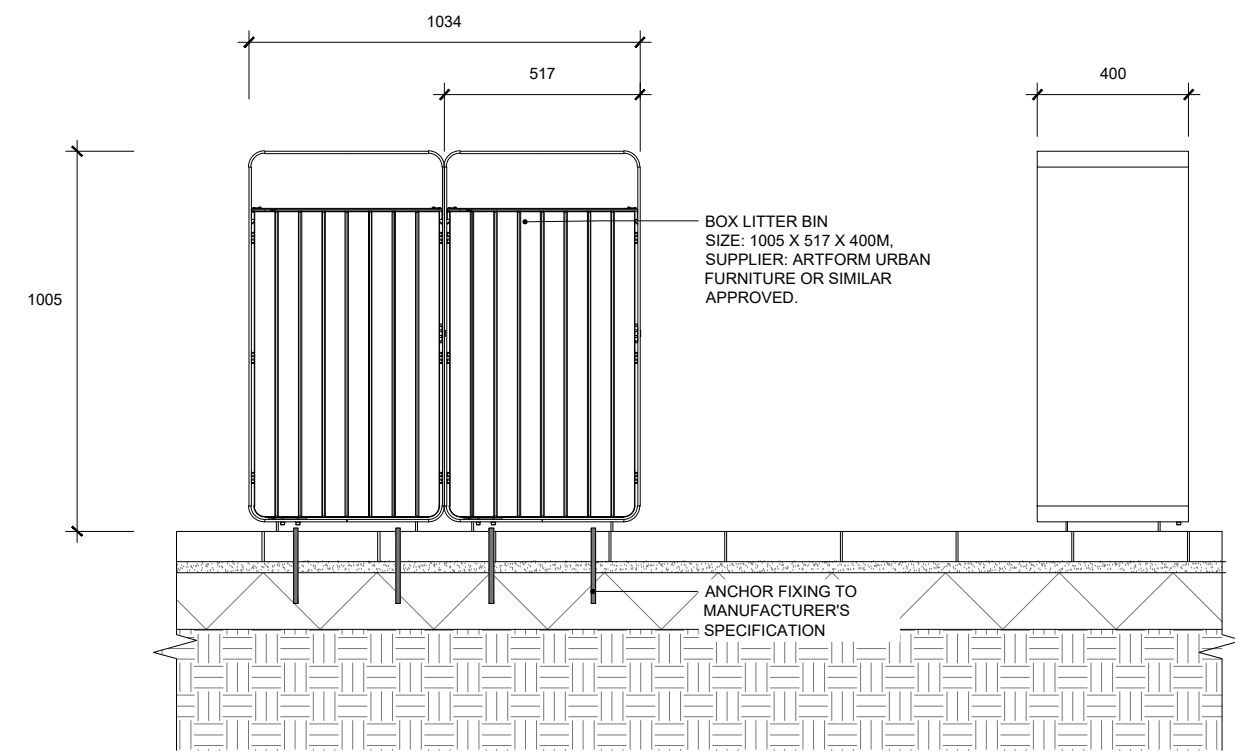

05A BOX LITTER AND RECYCLE BIN
600 SECTION

----	----	----
----	----	----
P01	PLANNING ISSUE	18.11.2021
Rev	Description	Date

EXTERIOR
ARCHITECTURE

LONDON
Unit 17.1, The Leather Market, 11-13 Weston Street, London, SE1 3ER

MANCHESTER
Studio 537, The Royal Exchange, St Anns Square, Manchester, M2 7DH

E-MAIL office@exteriorarchitecture.com

WEB www.exteriorarchitecture.com

Project title
BODDINGTONS SITE

Drawing title

TYPICAL DETAILS - GROUND FLOOR

Issued By	Manchester	T: 0161 850 81
Scale	1:20 @ A1	Drawn EX
Status	PLANNING	Checked SP
Date	18.11.2021	Approved JM

Drawing number DN0107-EXA-ZZ-GF-DR-L-00600 P01

Revision

