COPYRIGHT OF ATELIER MB LTD
DO NOT SCALE FROM THIS DRAWING
DIMENSIONS TO BE CHECKED ON SITE

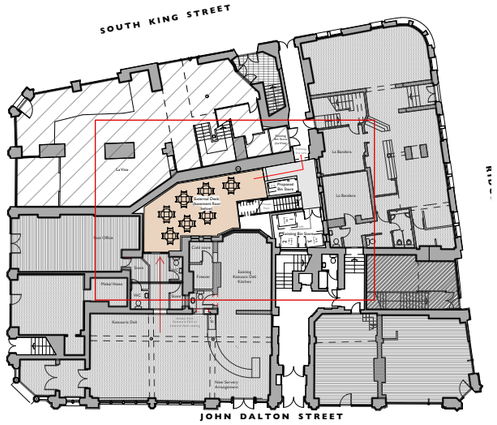

La Vina | La Bandera | Suburbia Entrance | Thornley Groves
Katsouris Deli | Mekal News | Rupert Hayes Hairdressing | Arcane Entrance

Key Plan Scale 1:500

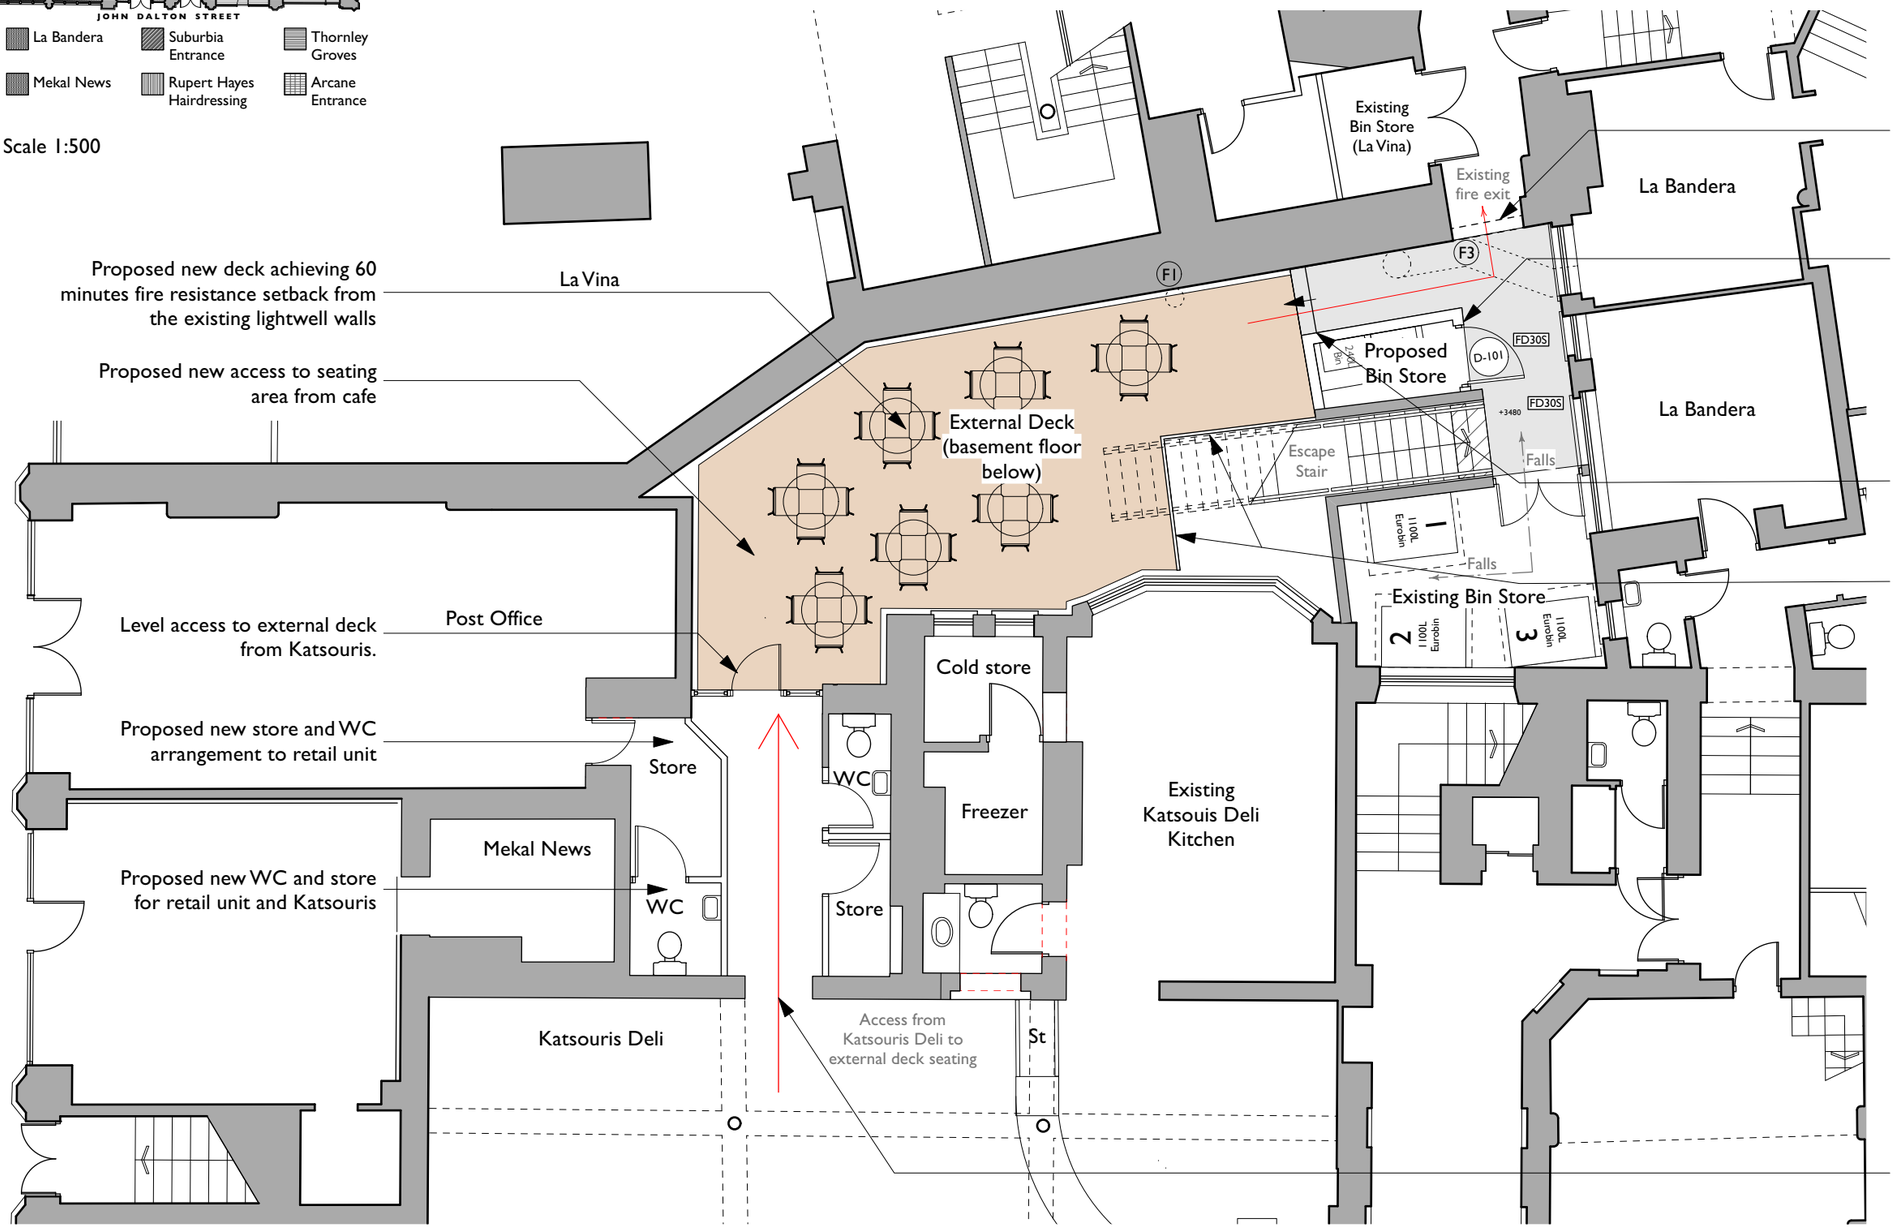

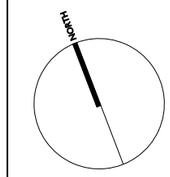

Existing
Proposed
Proposed Deck

Rev	Note	DRN	CHK
B 16/12/2021	Stairs to deck relocated	RG	
A 26/08/21	Katsouris existing plan revised. Proposed WC and store layout updated. Deck setback added.	RJD	AB

Queens Chambers Lightwell
Deck Proposal

Ground Floor Plan - Proposed

scheme	1656
drwg no.	**P(2110)**
revision	B
scale	1:100 @ A3
date first drawn	May 21
drawn	RD

SK sketch E existing P proposed T tender C construction FI final issue

www.ateliermb.co.uk
t 0161 236 0051
e architect@ateliermb.co.uk

Atelier MB
Urban Architects