



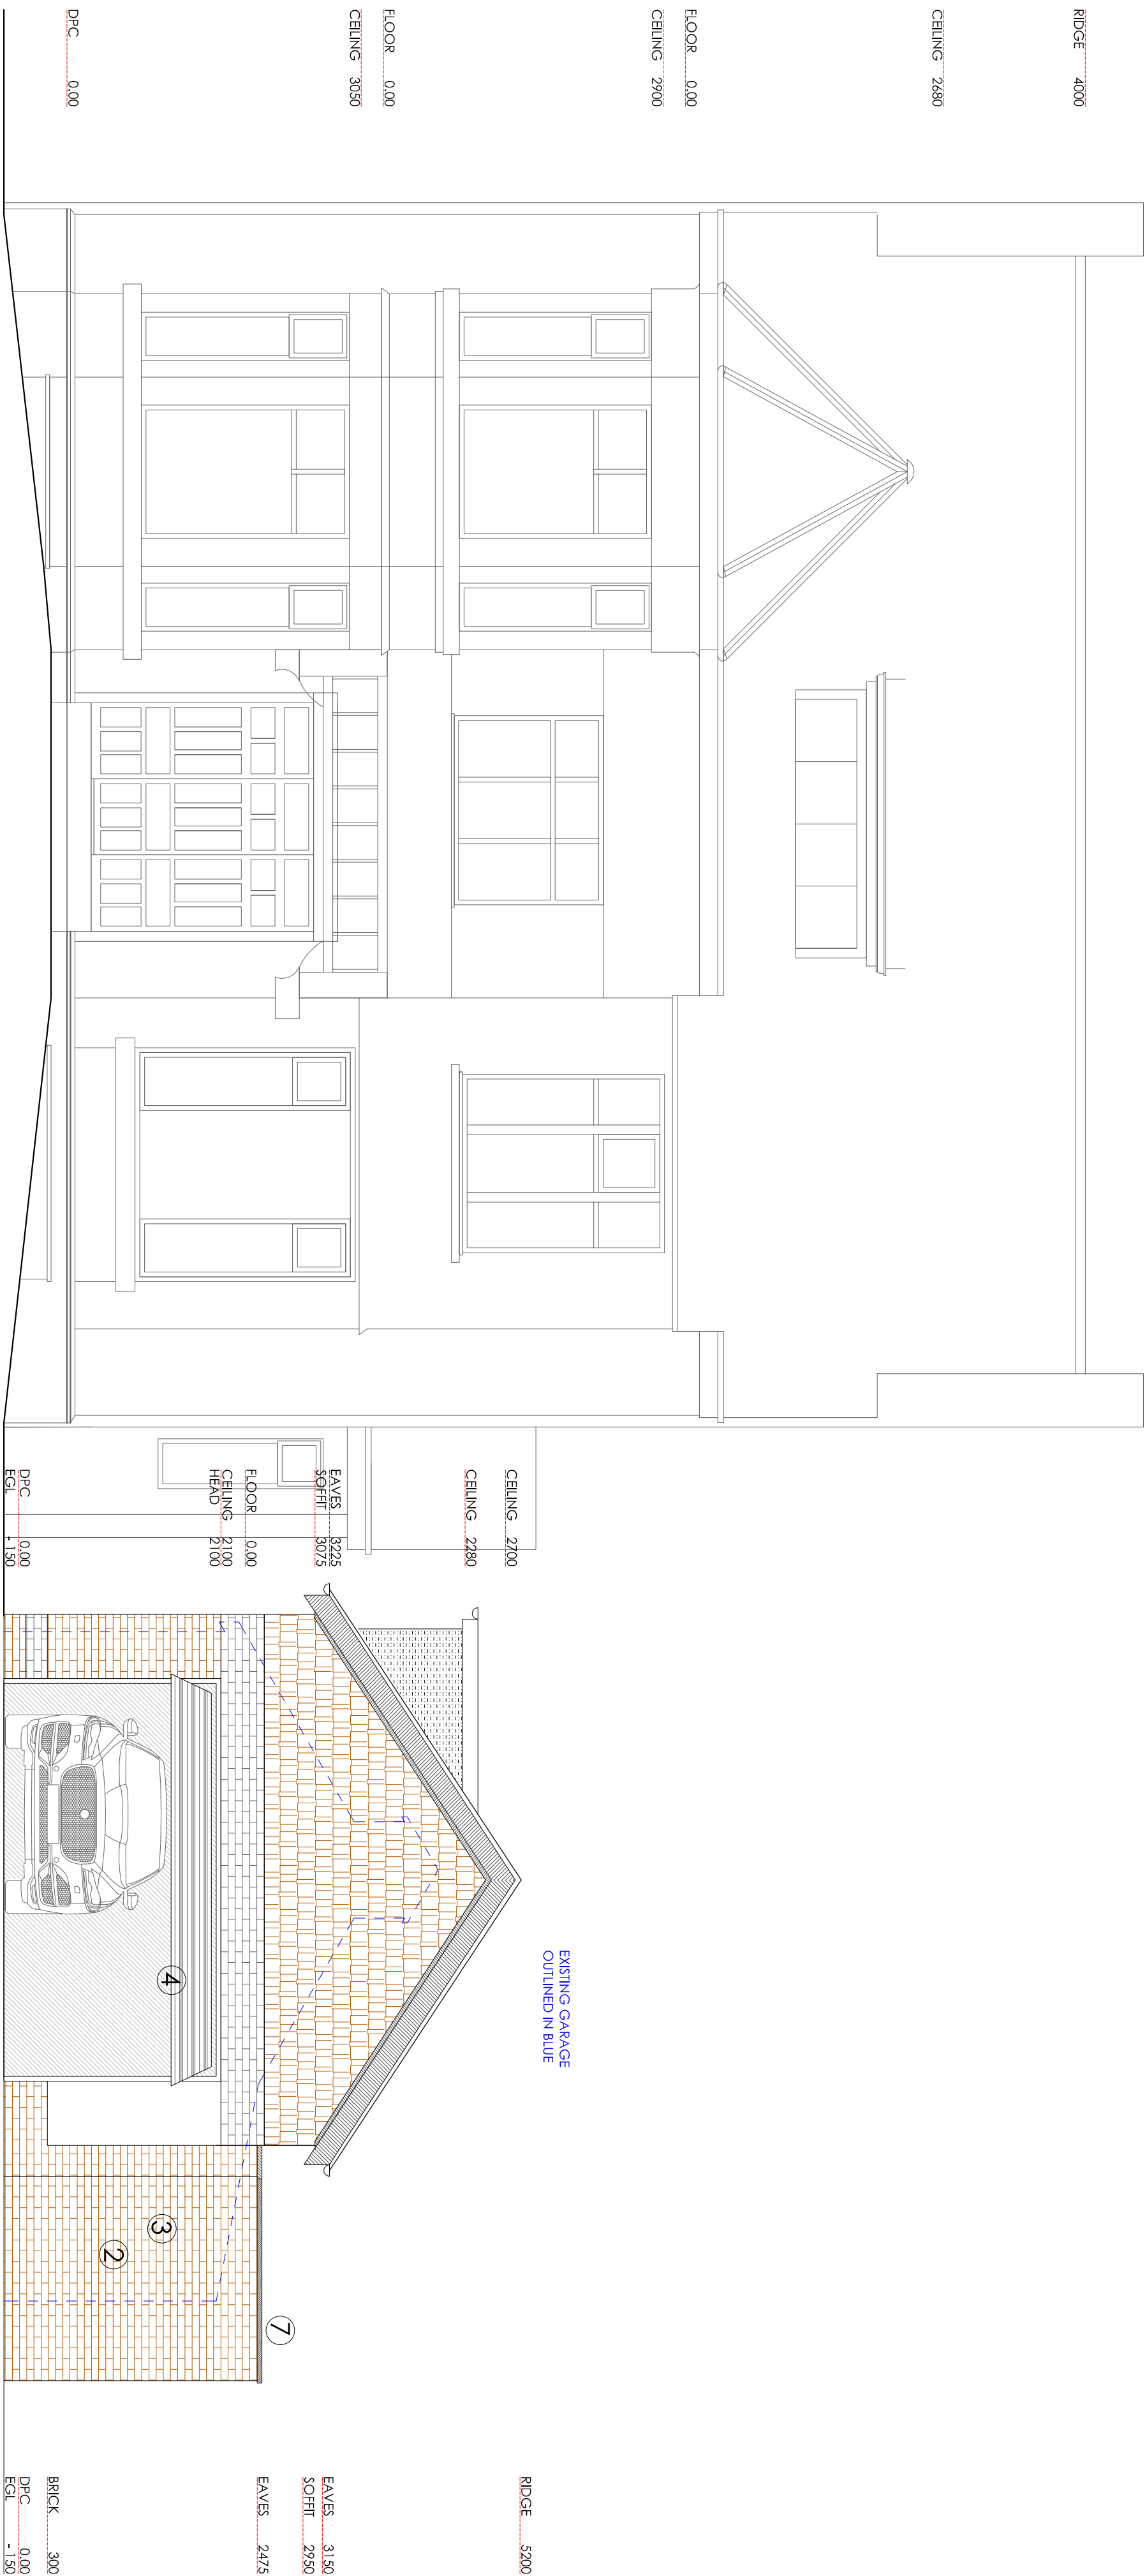

FRONT ELEVATION (SE)

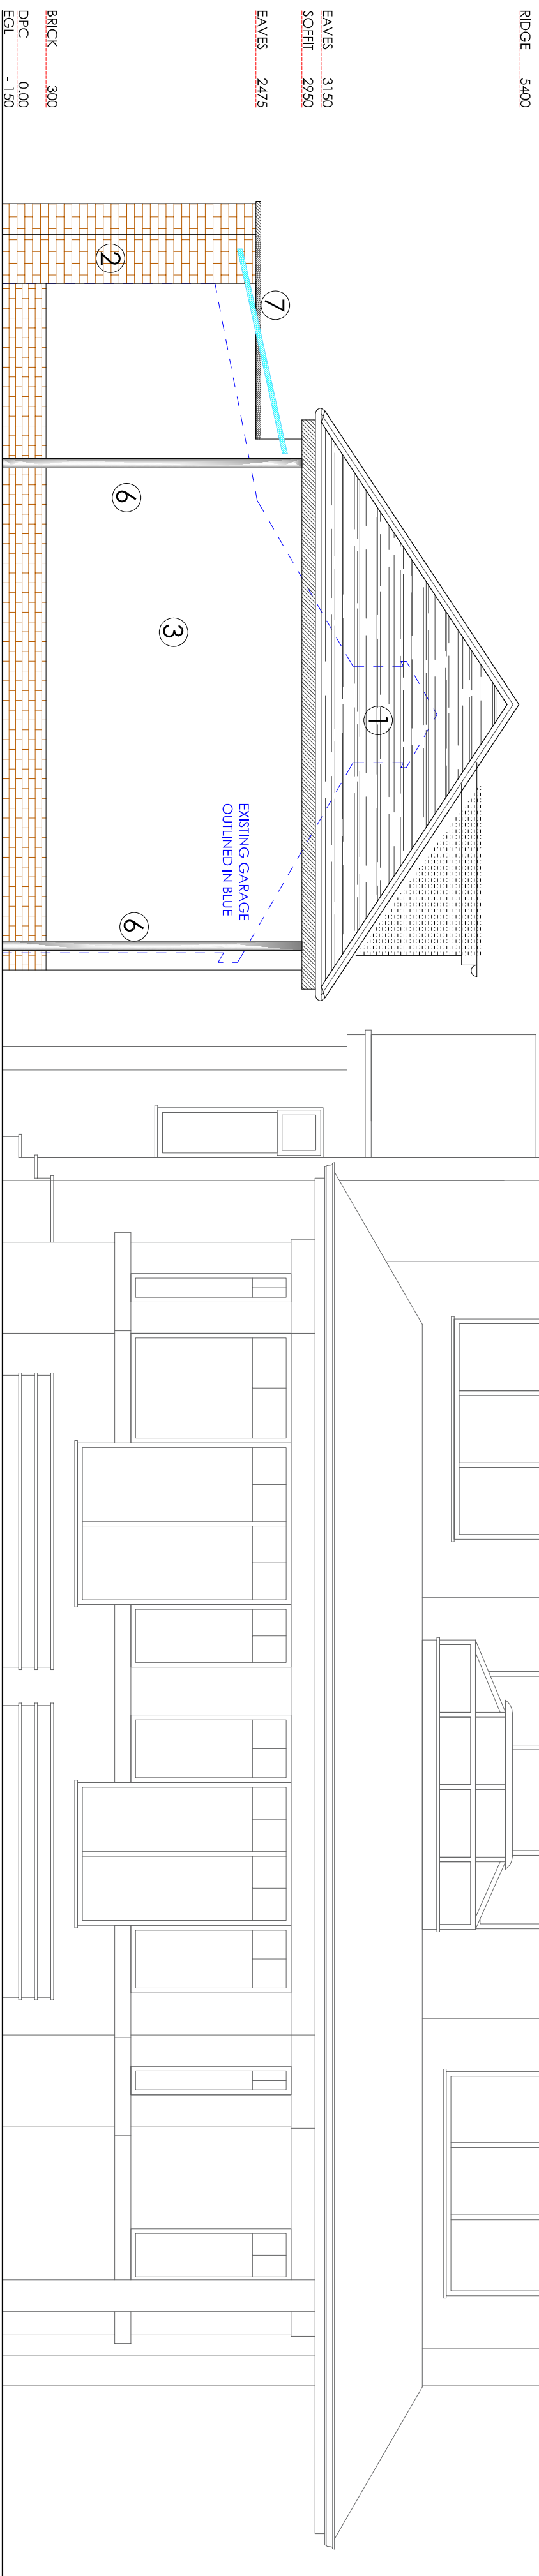

REAR ELEVATION (NW)

1:50 @ A1

SCALE

210 E

DRAWING REF

19042

PROJECT REF

DETACHED OUTBUILDINGS

PROPOSED ELEVATIONS

PLANNING

MR & MRS WILSON

8 DARLEY AVENUE

WEST DIDSBURY

MANCHESTER

M20 2XF

DATE

DEC '21

18 Botany Road | Alder Forest | Worsley | M30 9L5

design@bluechip-architecture.co.uk

www.bluechip-architecture.co.uk

07999 294 675

01.12.21

08.08.21

13.05.20

13.05.20

28.01.20

03.10.19

03.10.19

