


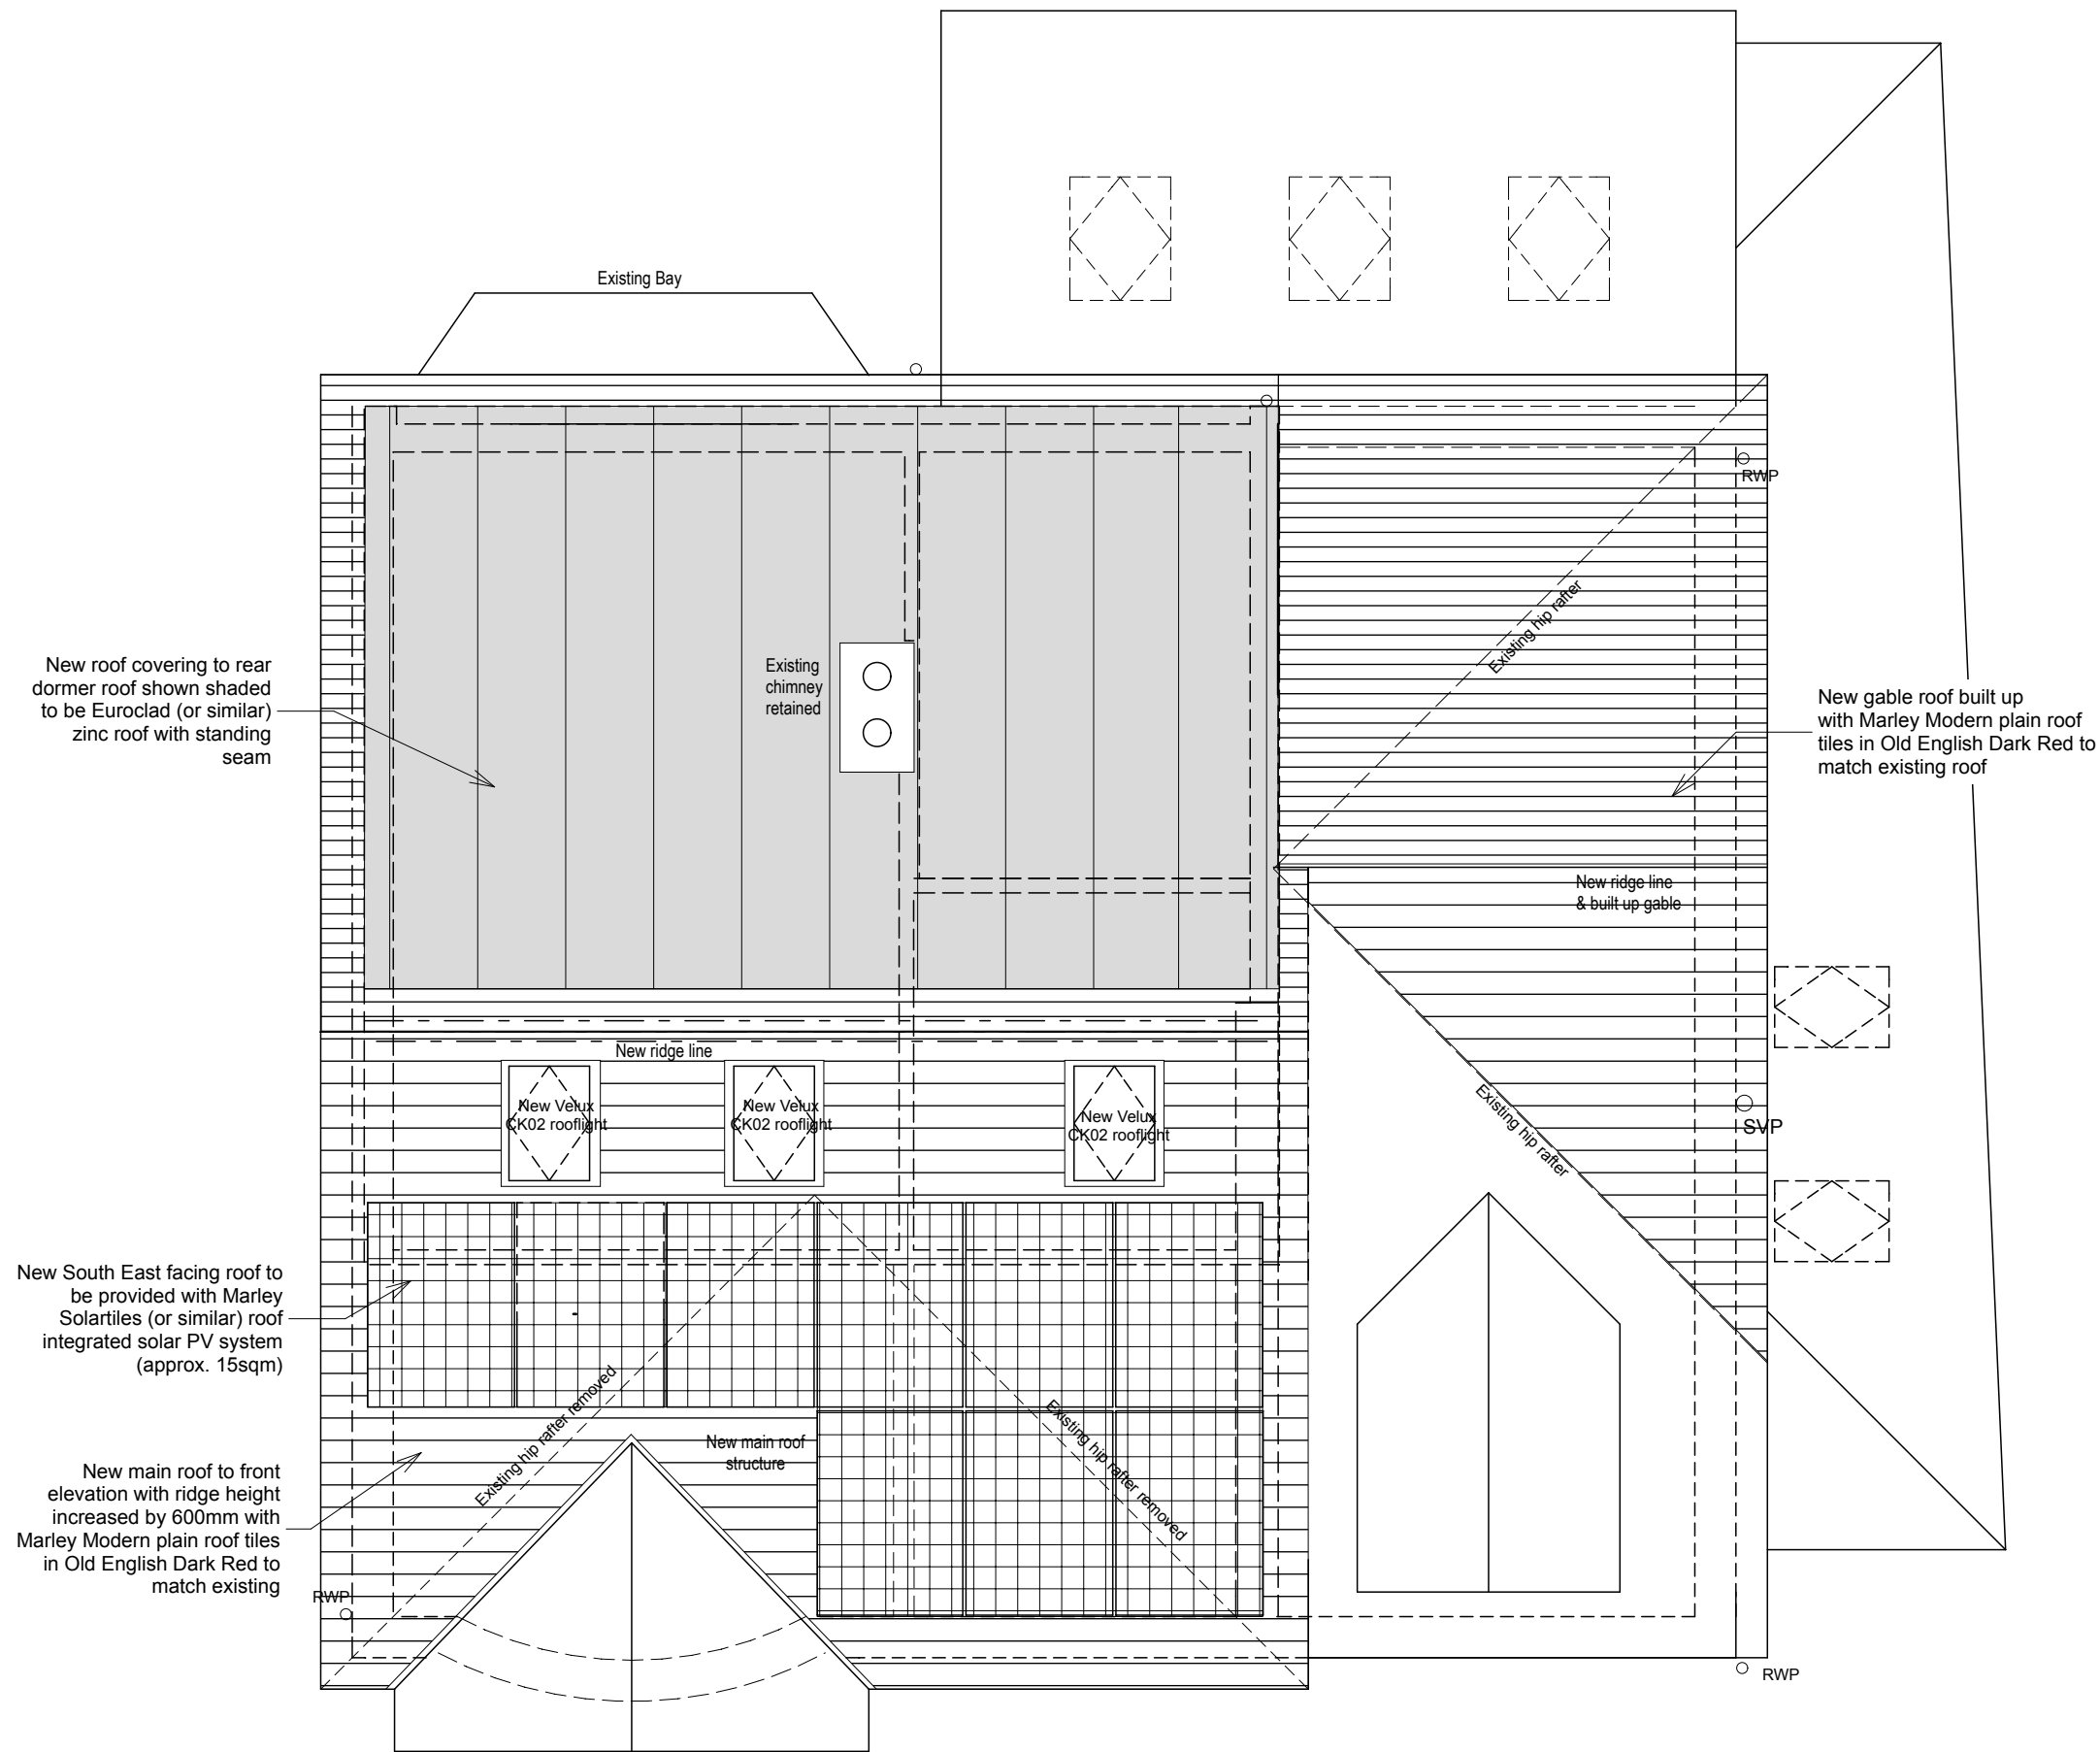

REVISIONS

Scheme
Loft Conversion Works
466 Parrs Wood Road
Didsbury
Manchester M20 5QQ
Client
Mr & Mrs Tennant
Title
Proposed Roof Layout

Scale 1:50	Date 2.12.21	Drawn MM
Job No P221	Dwg No 17	Rev

Mike Macpherson **Architects**
38 Reynard Road, Chorlton, Manchester M21 8DD

T: 0161 870 6129
E: mail@mikemacpherson-architects.co.uk
www.mikemacpherson-architects.co.uk

PROPOSED ROOF LAYOUT 1:50@A3