



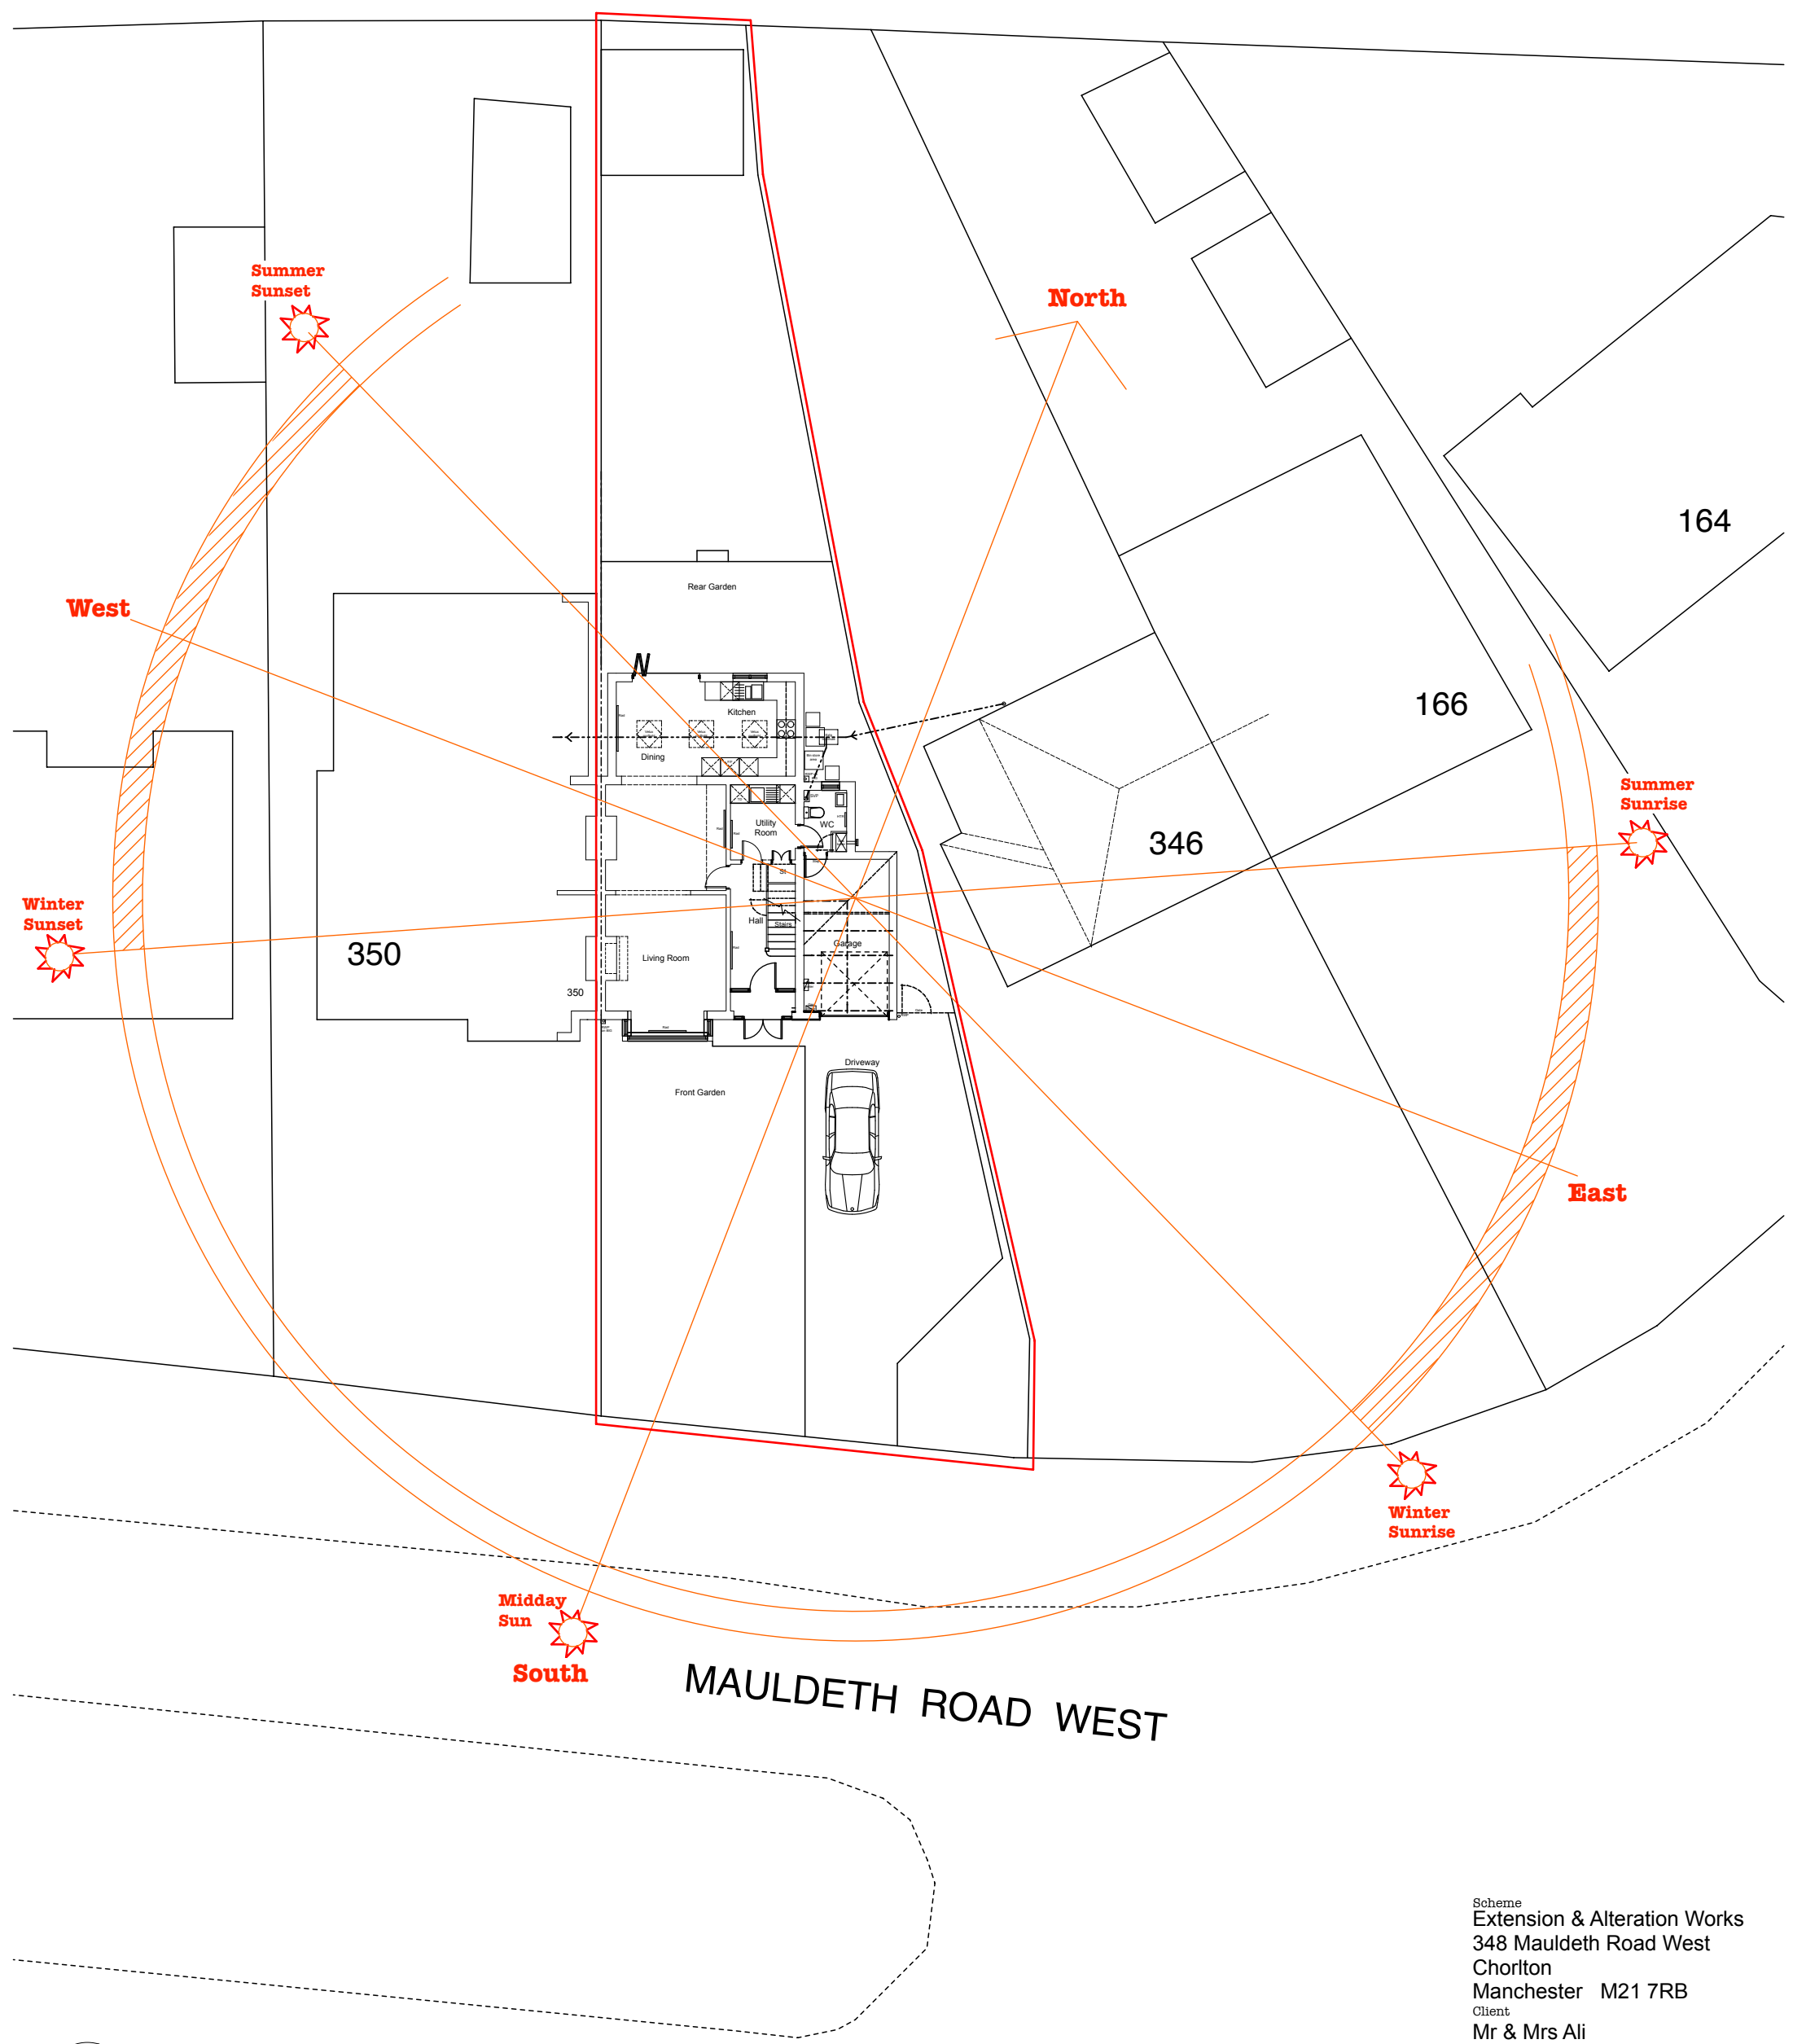

MAULDETH ROAD WEST

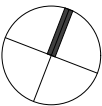

SITE LAYOUT 1:200@A3

Scheme
Extension & Alteration Works
348 Mauldeth Road West
Chorlton
Manchester M21 7RB
Client
Mr & Mrs Ali
Title
Site Layout

Scale	Date	Drawn
1:200	6.10.21	MM
Job No	Dwg No	Rev
P356	02	

Mike Macpherson **Architects**
38 Reynard Road, Chorlton, Manchester M21 8DD

T: 0161 870 6129
E: mail@mikemacpherson-architects.co.uk
www.mikemacpherson-architects.co.uk