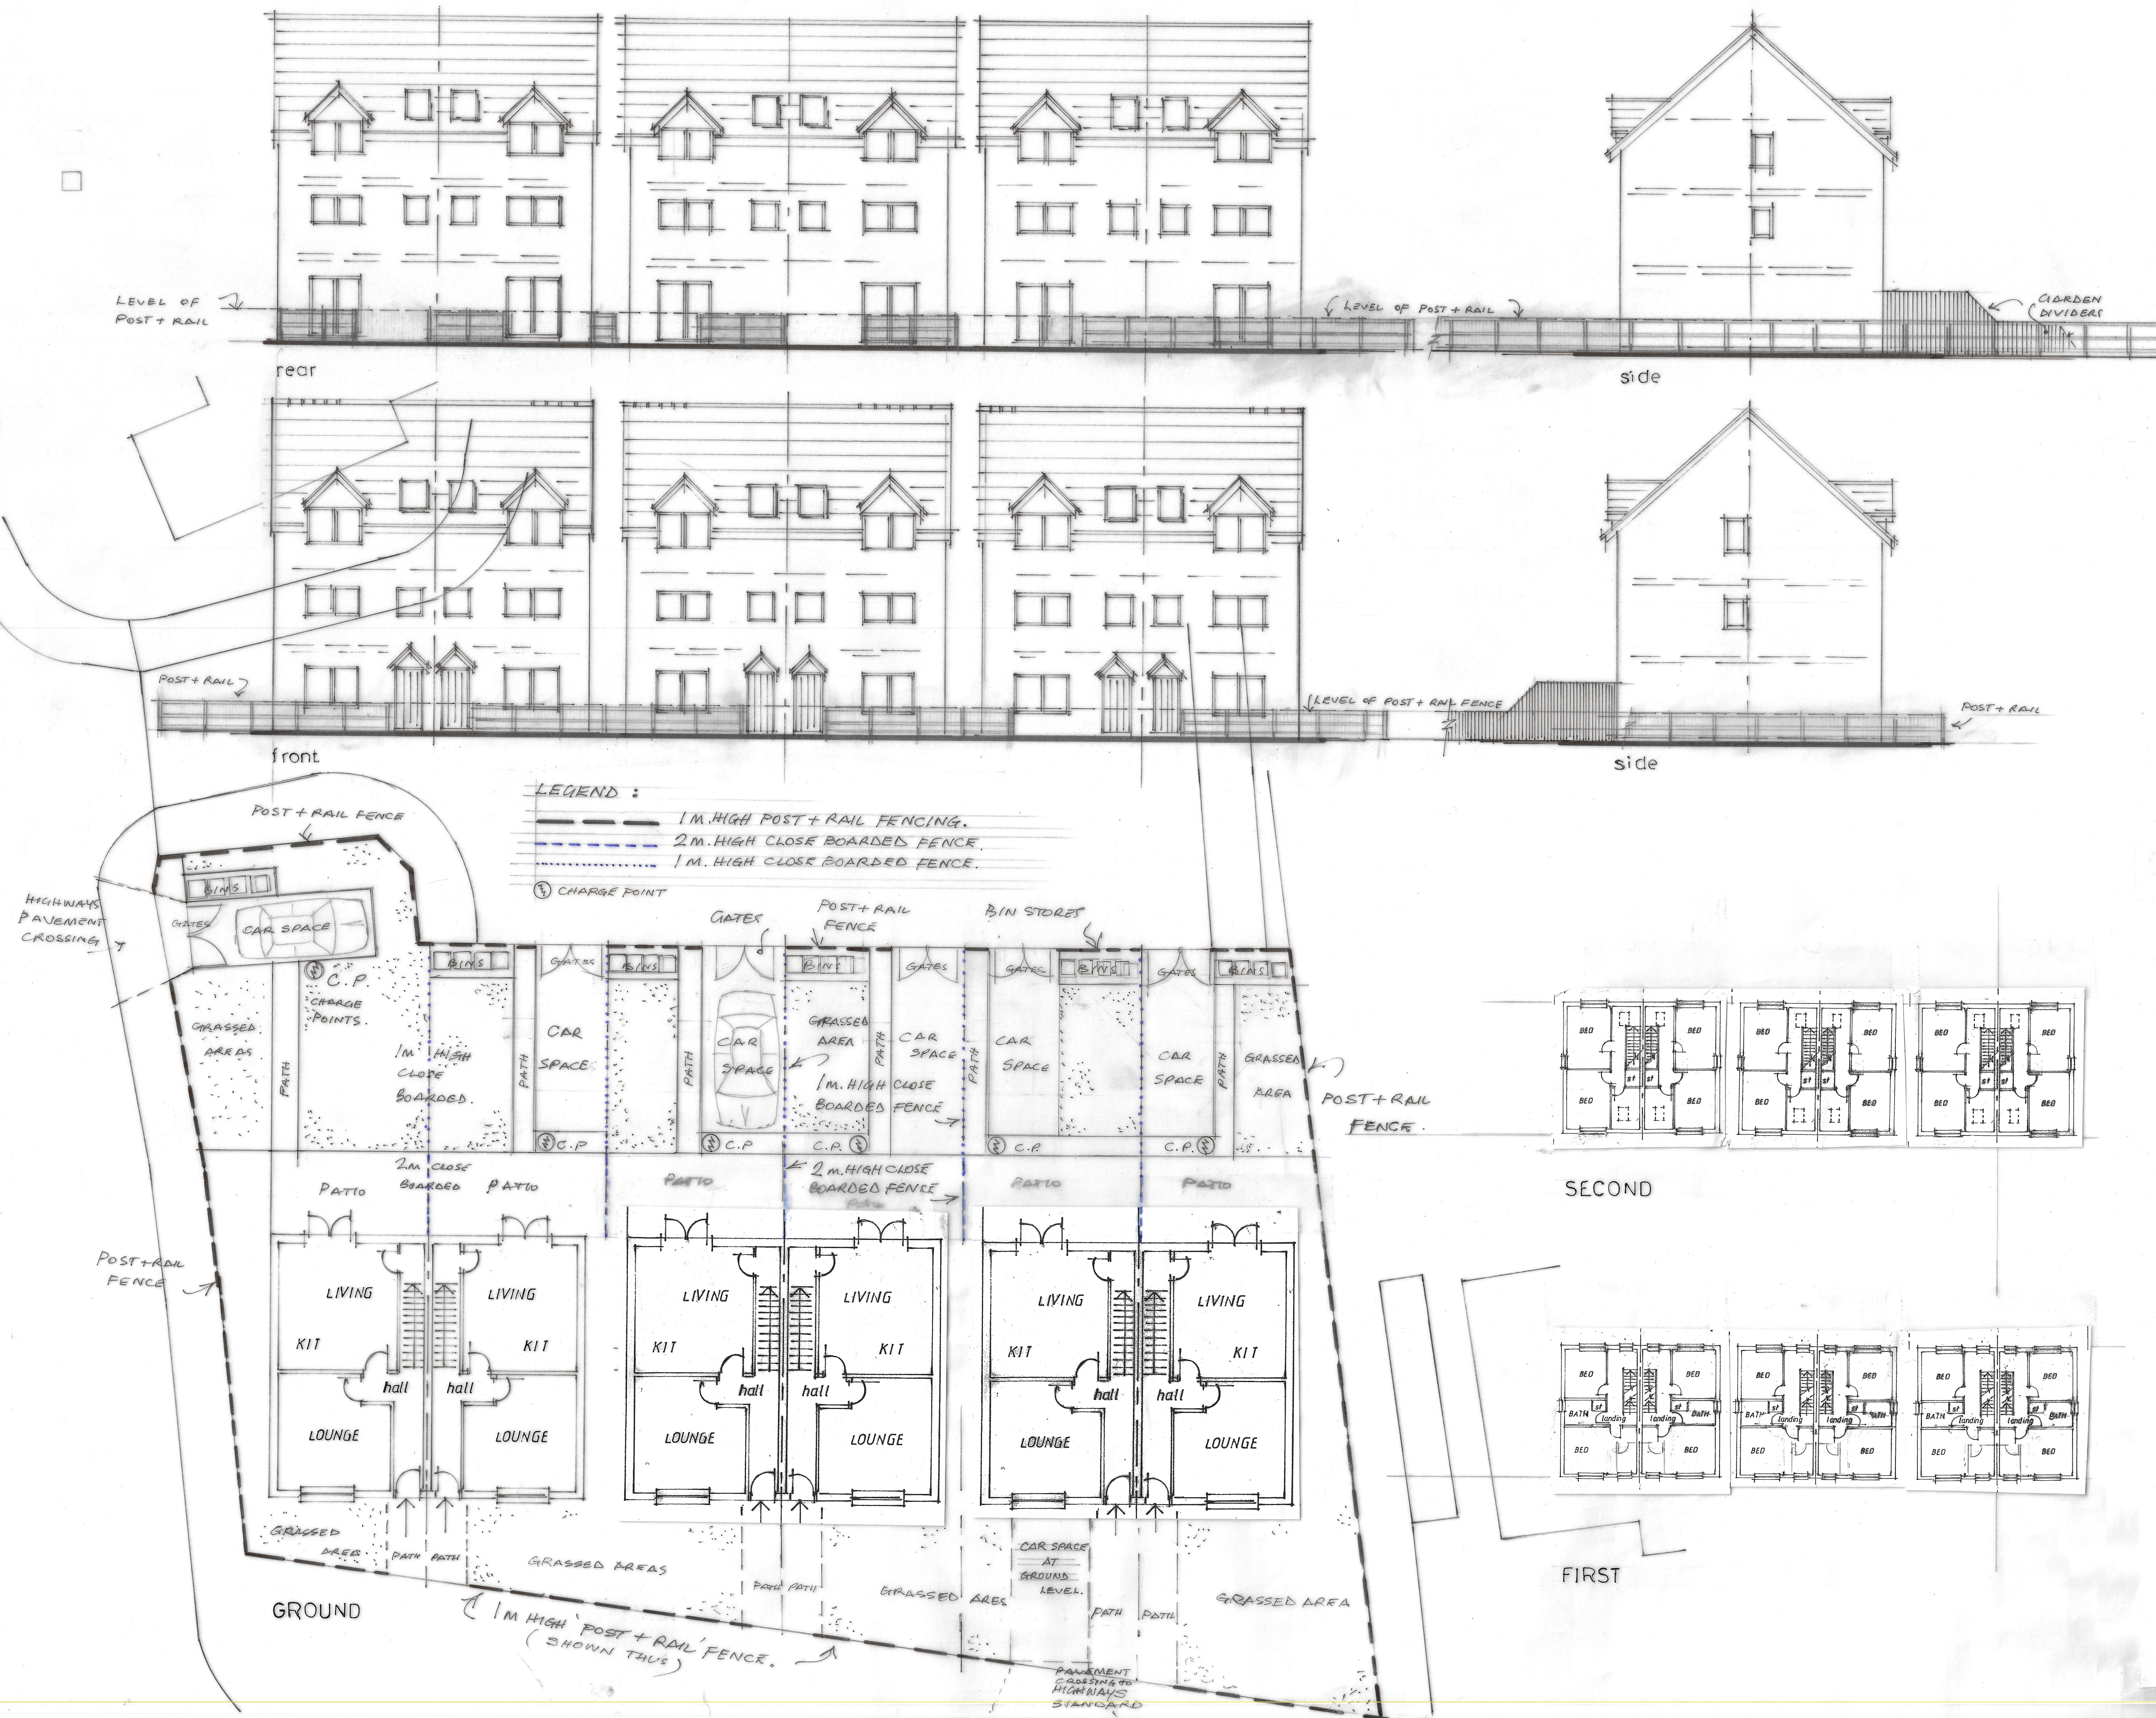

B ~ 1:200 1ST + 2ND FLOORS ADDED.

CLIENT
SHAH PROPERTY LTD
207 LIGHTBOWNE ROAD
MANCHESTER M40 9DD

JOB TITLE
PROPOSED 6no HOUSES at
WATERLOO ROAD
CHEETHAM M8 9AL

DRG. TITLE
SCHEME DRAWING

HOLBOROW + ORMESHER
Limited

architectural & interior design

Station House
Adams Hill
Knutsford
Cheshire WA16 6DN

telephone : 01565 652275
fax : 01565 750501

ISSUE	ORIGINAL	1	2	3	4	5	6	7
REVISION		A	B	C	D			
DATE		APRIL 21	MAY 21	JUN 21	AUG 21			
DRAWN		DO	GH	GH	DO			
CHECKED								
APPROVED								

SCALE 1:100 at A1

DRAWING NUMBER 2043/20/01

M 512650 R