




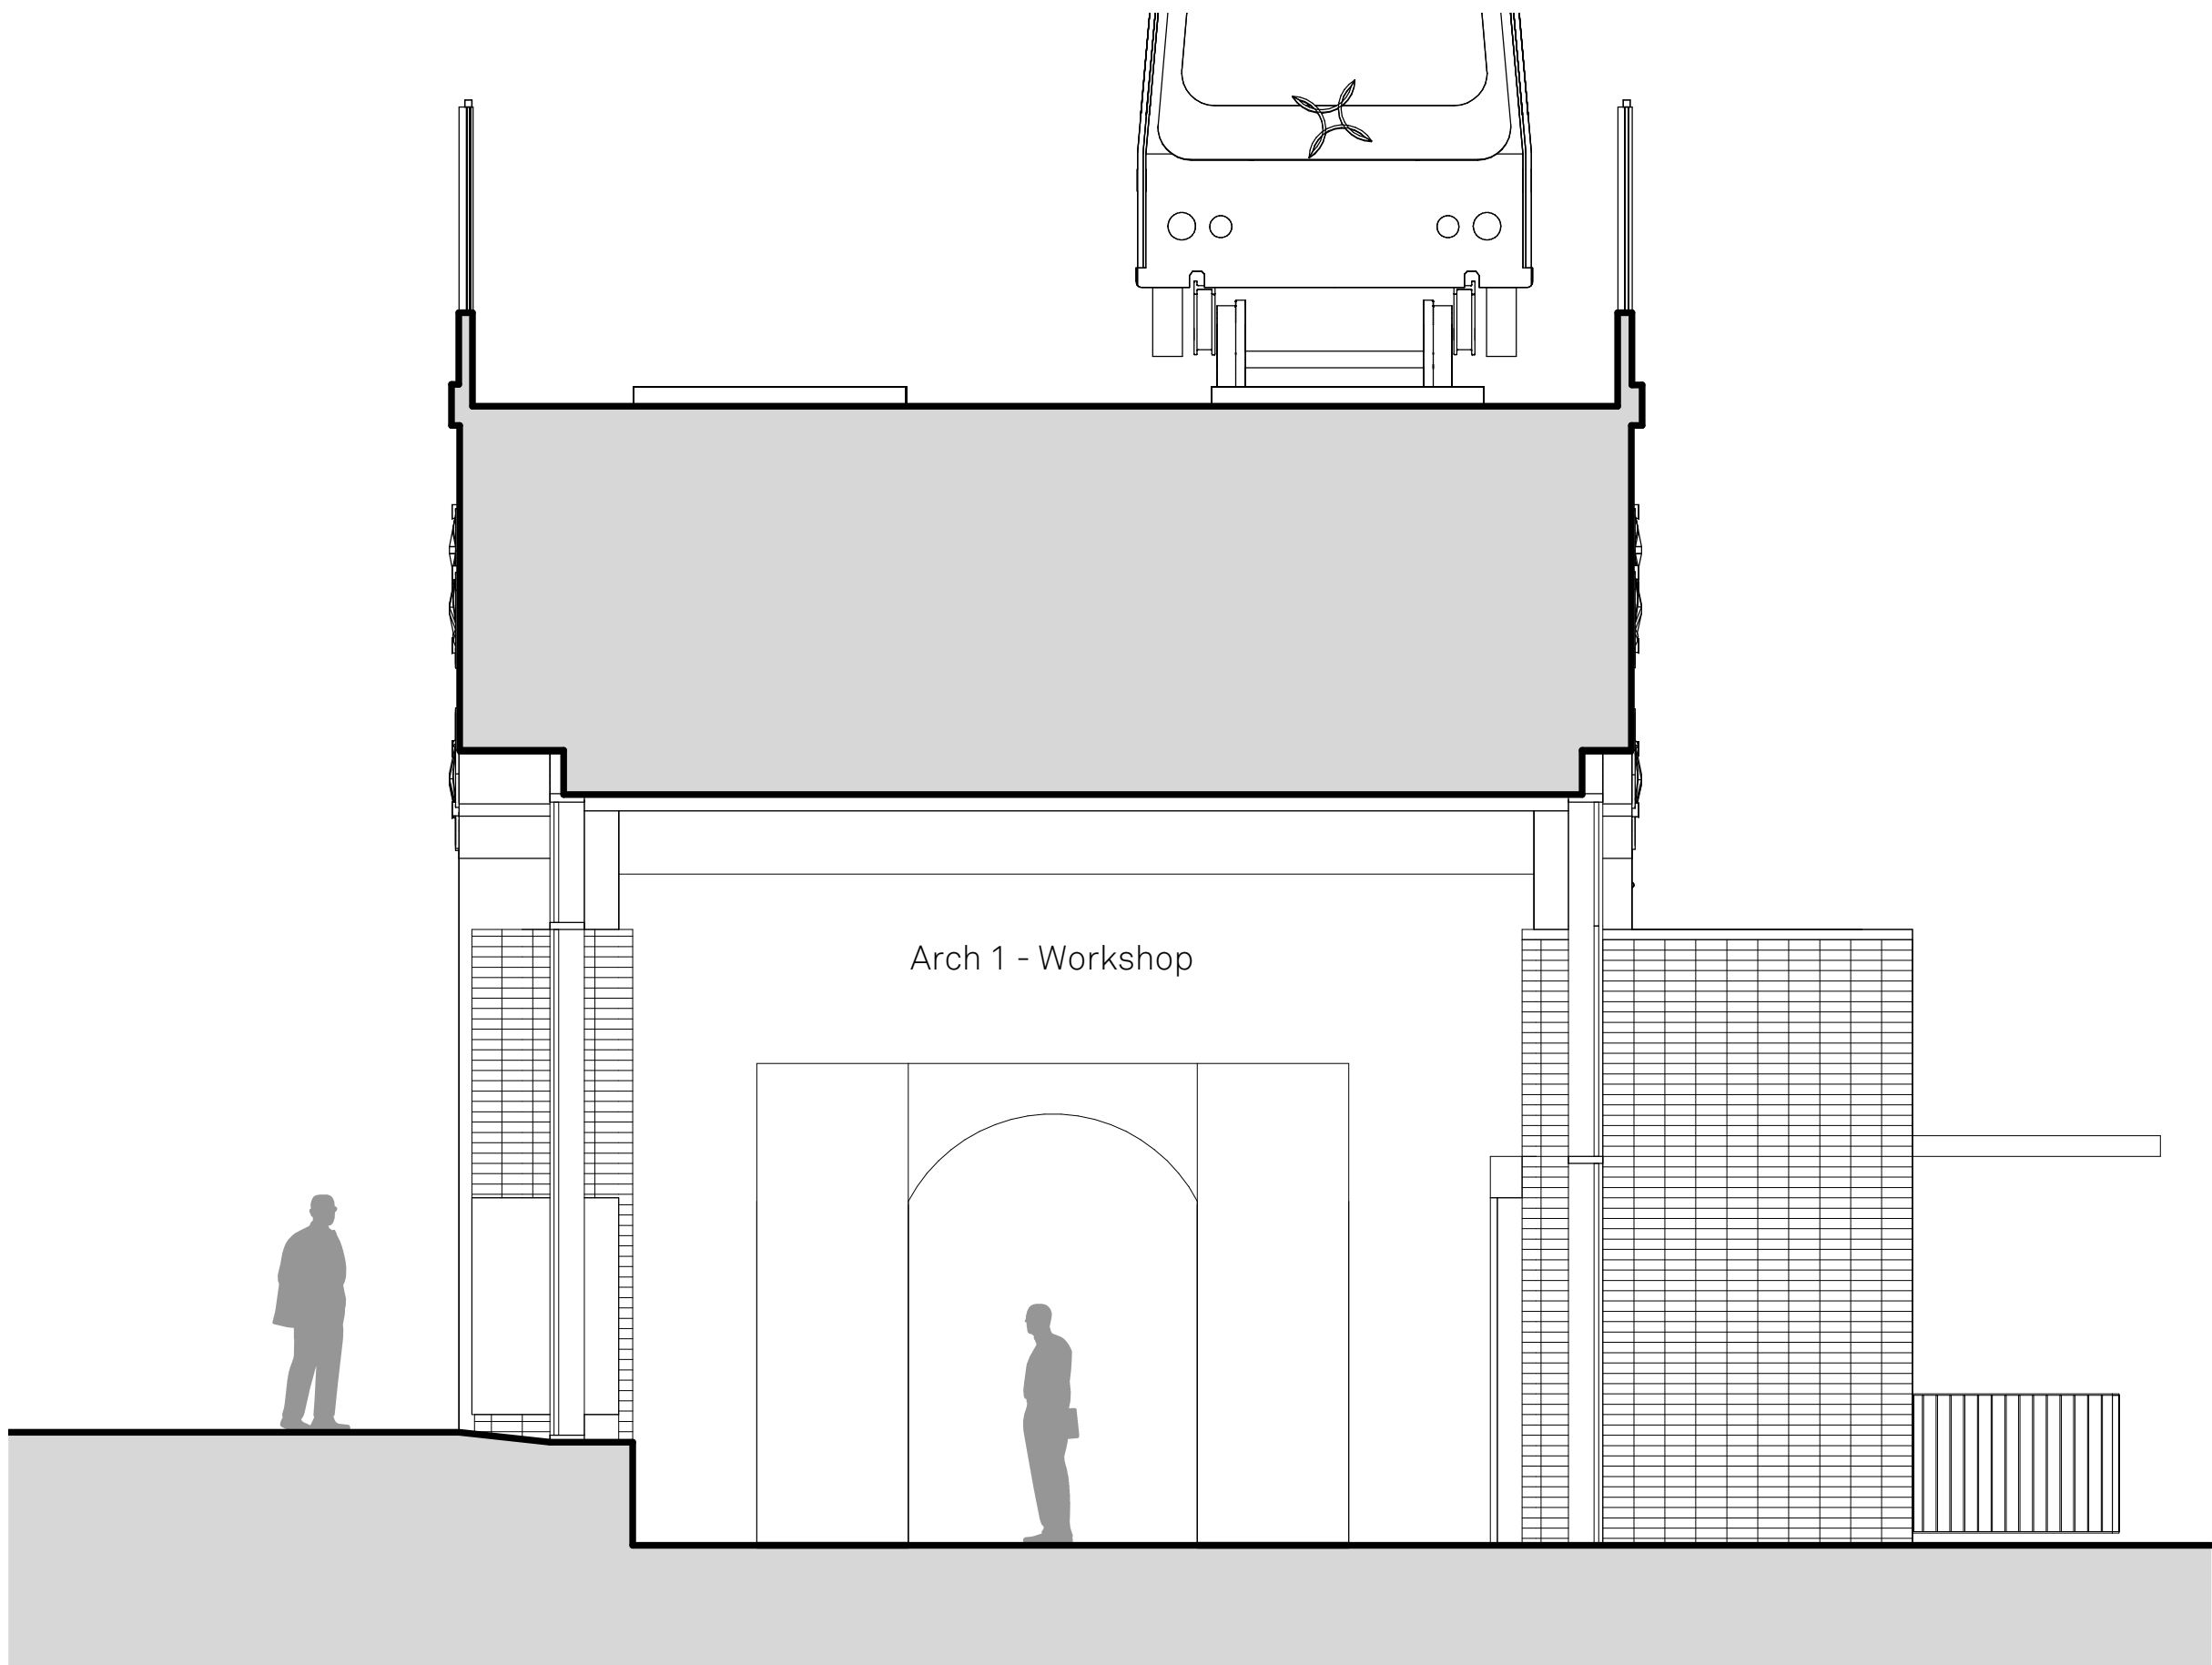

ARCH 01
Section A

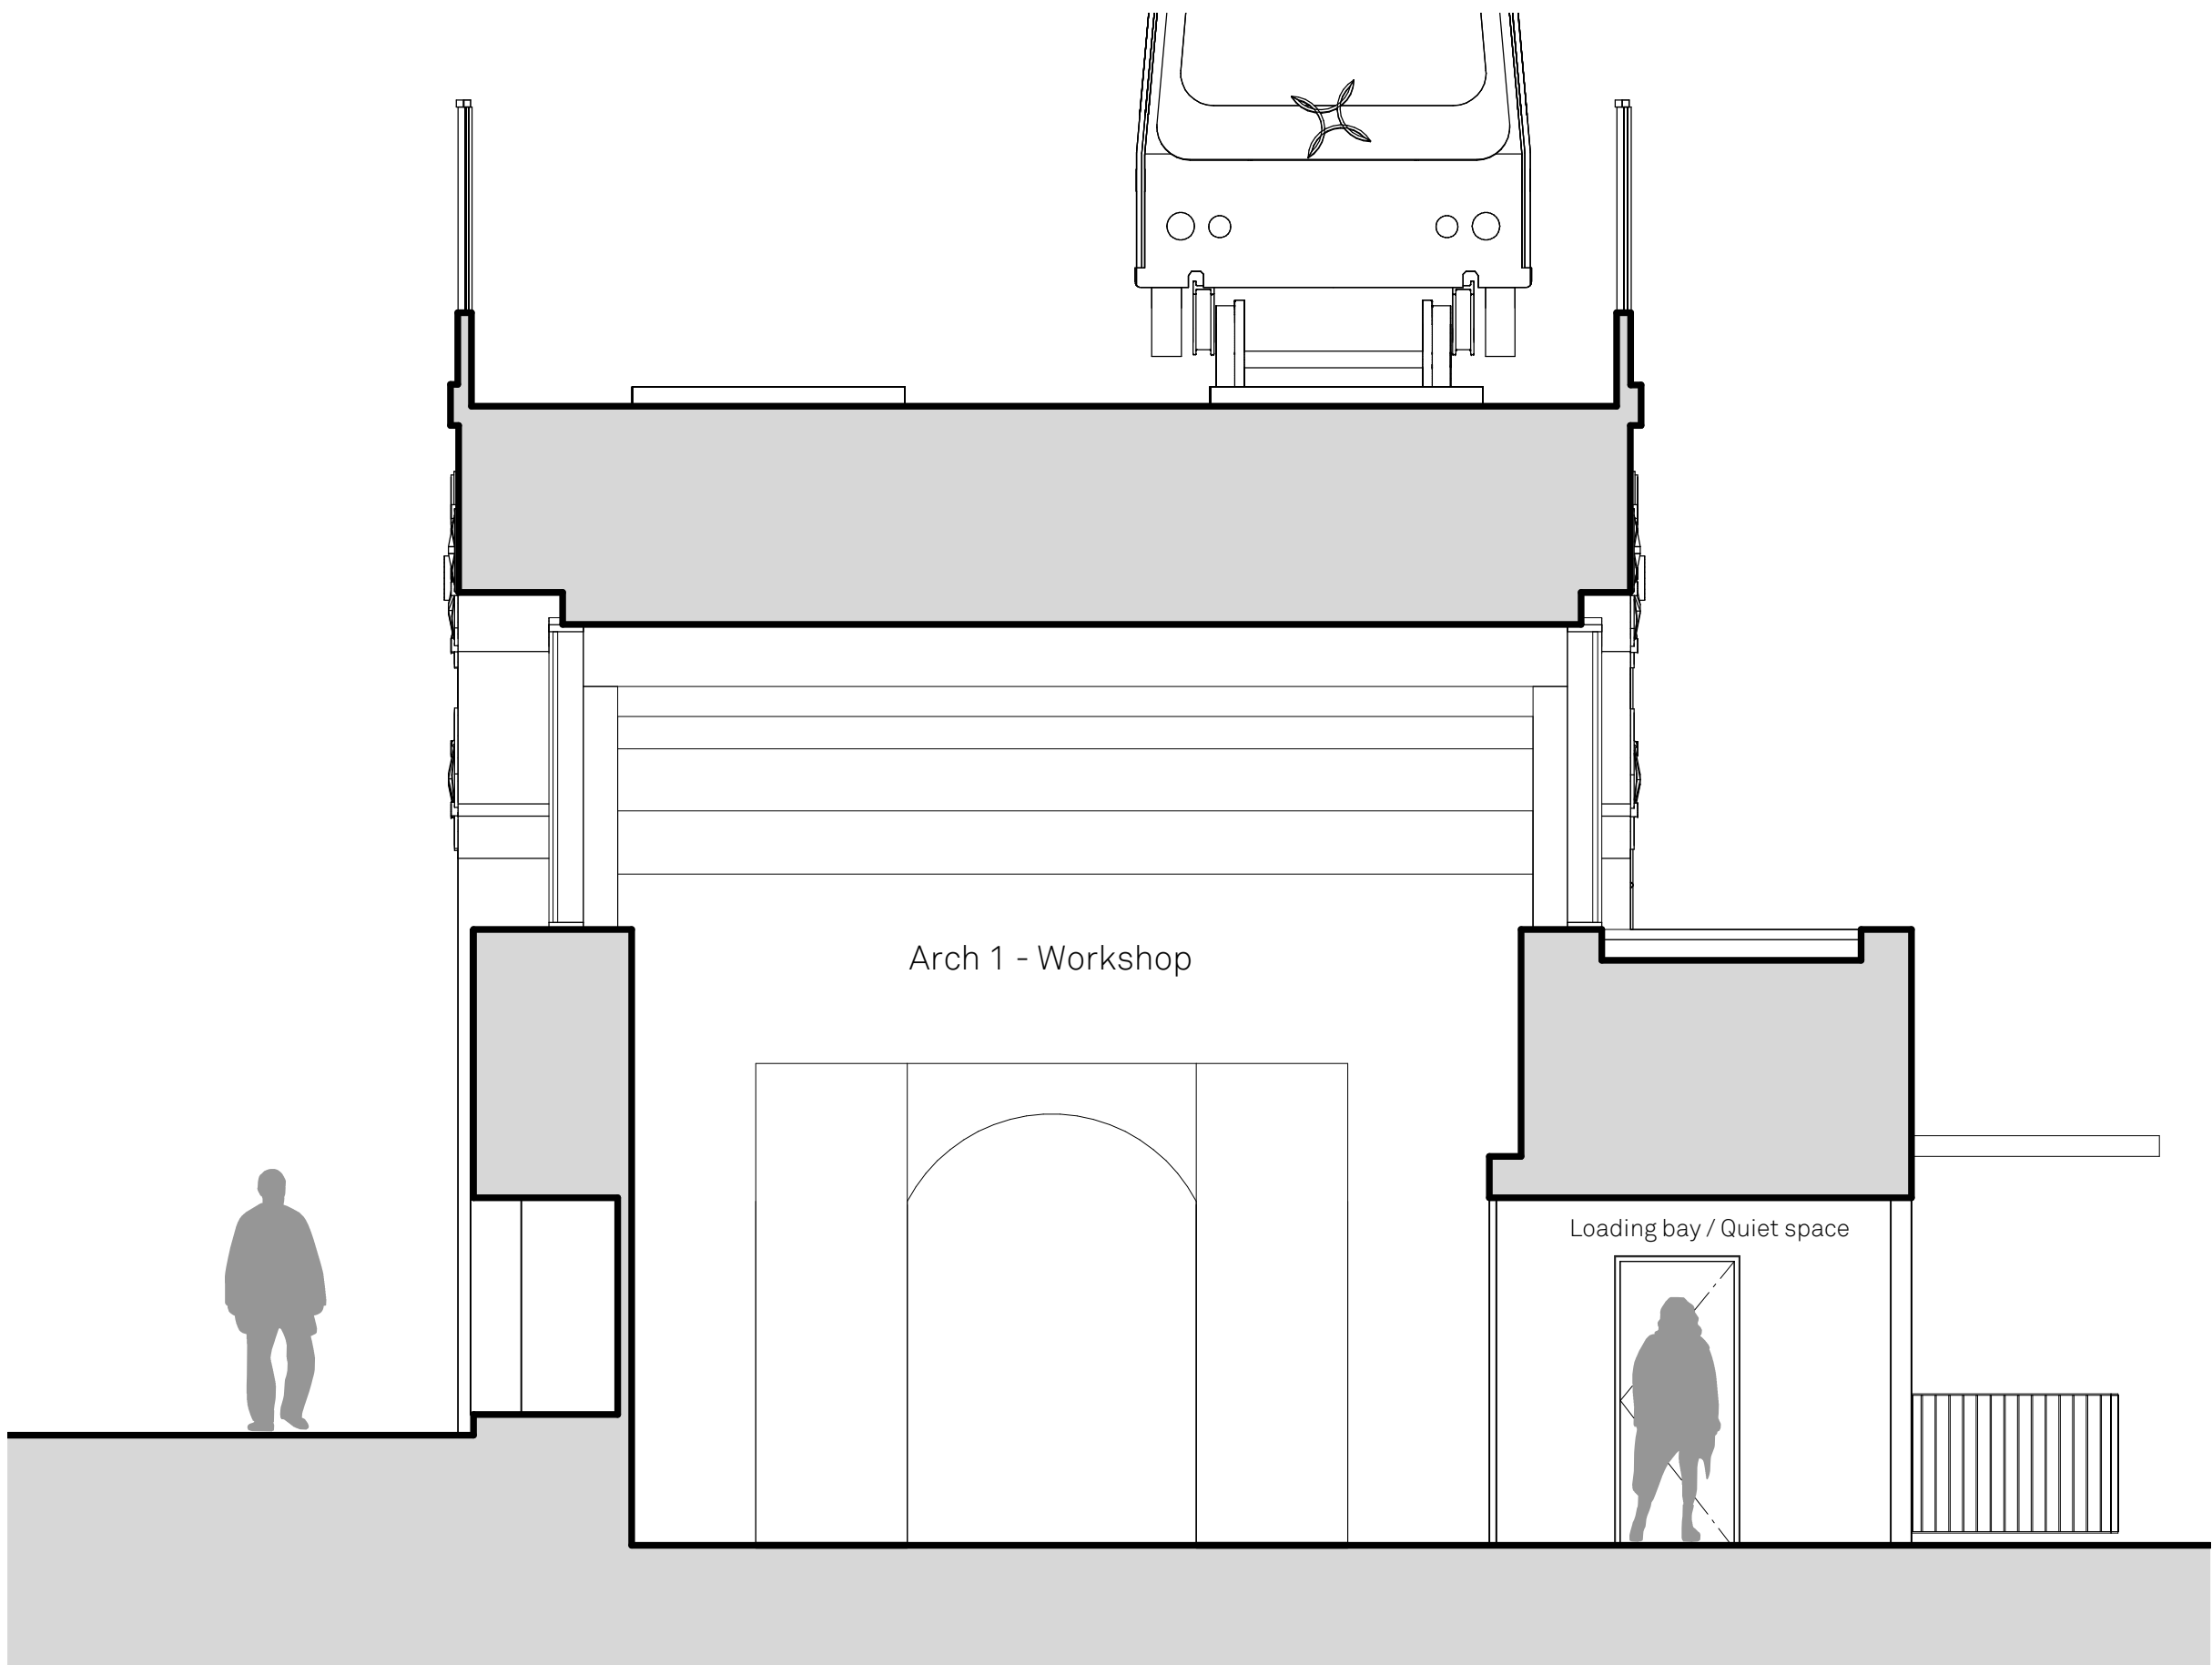

ARCH 01
Section B

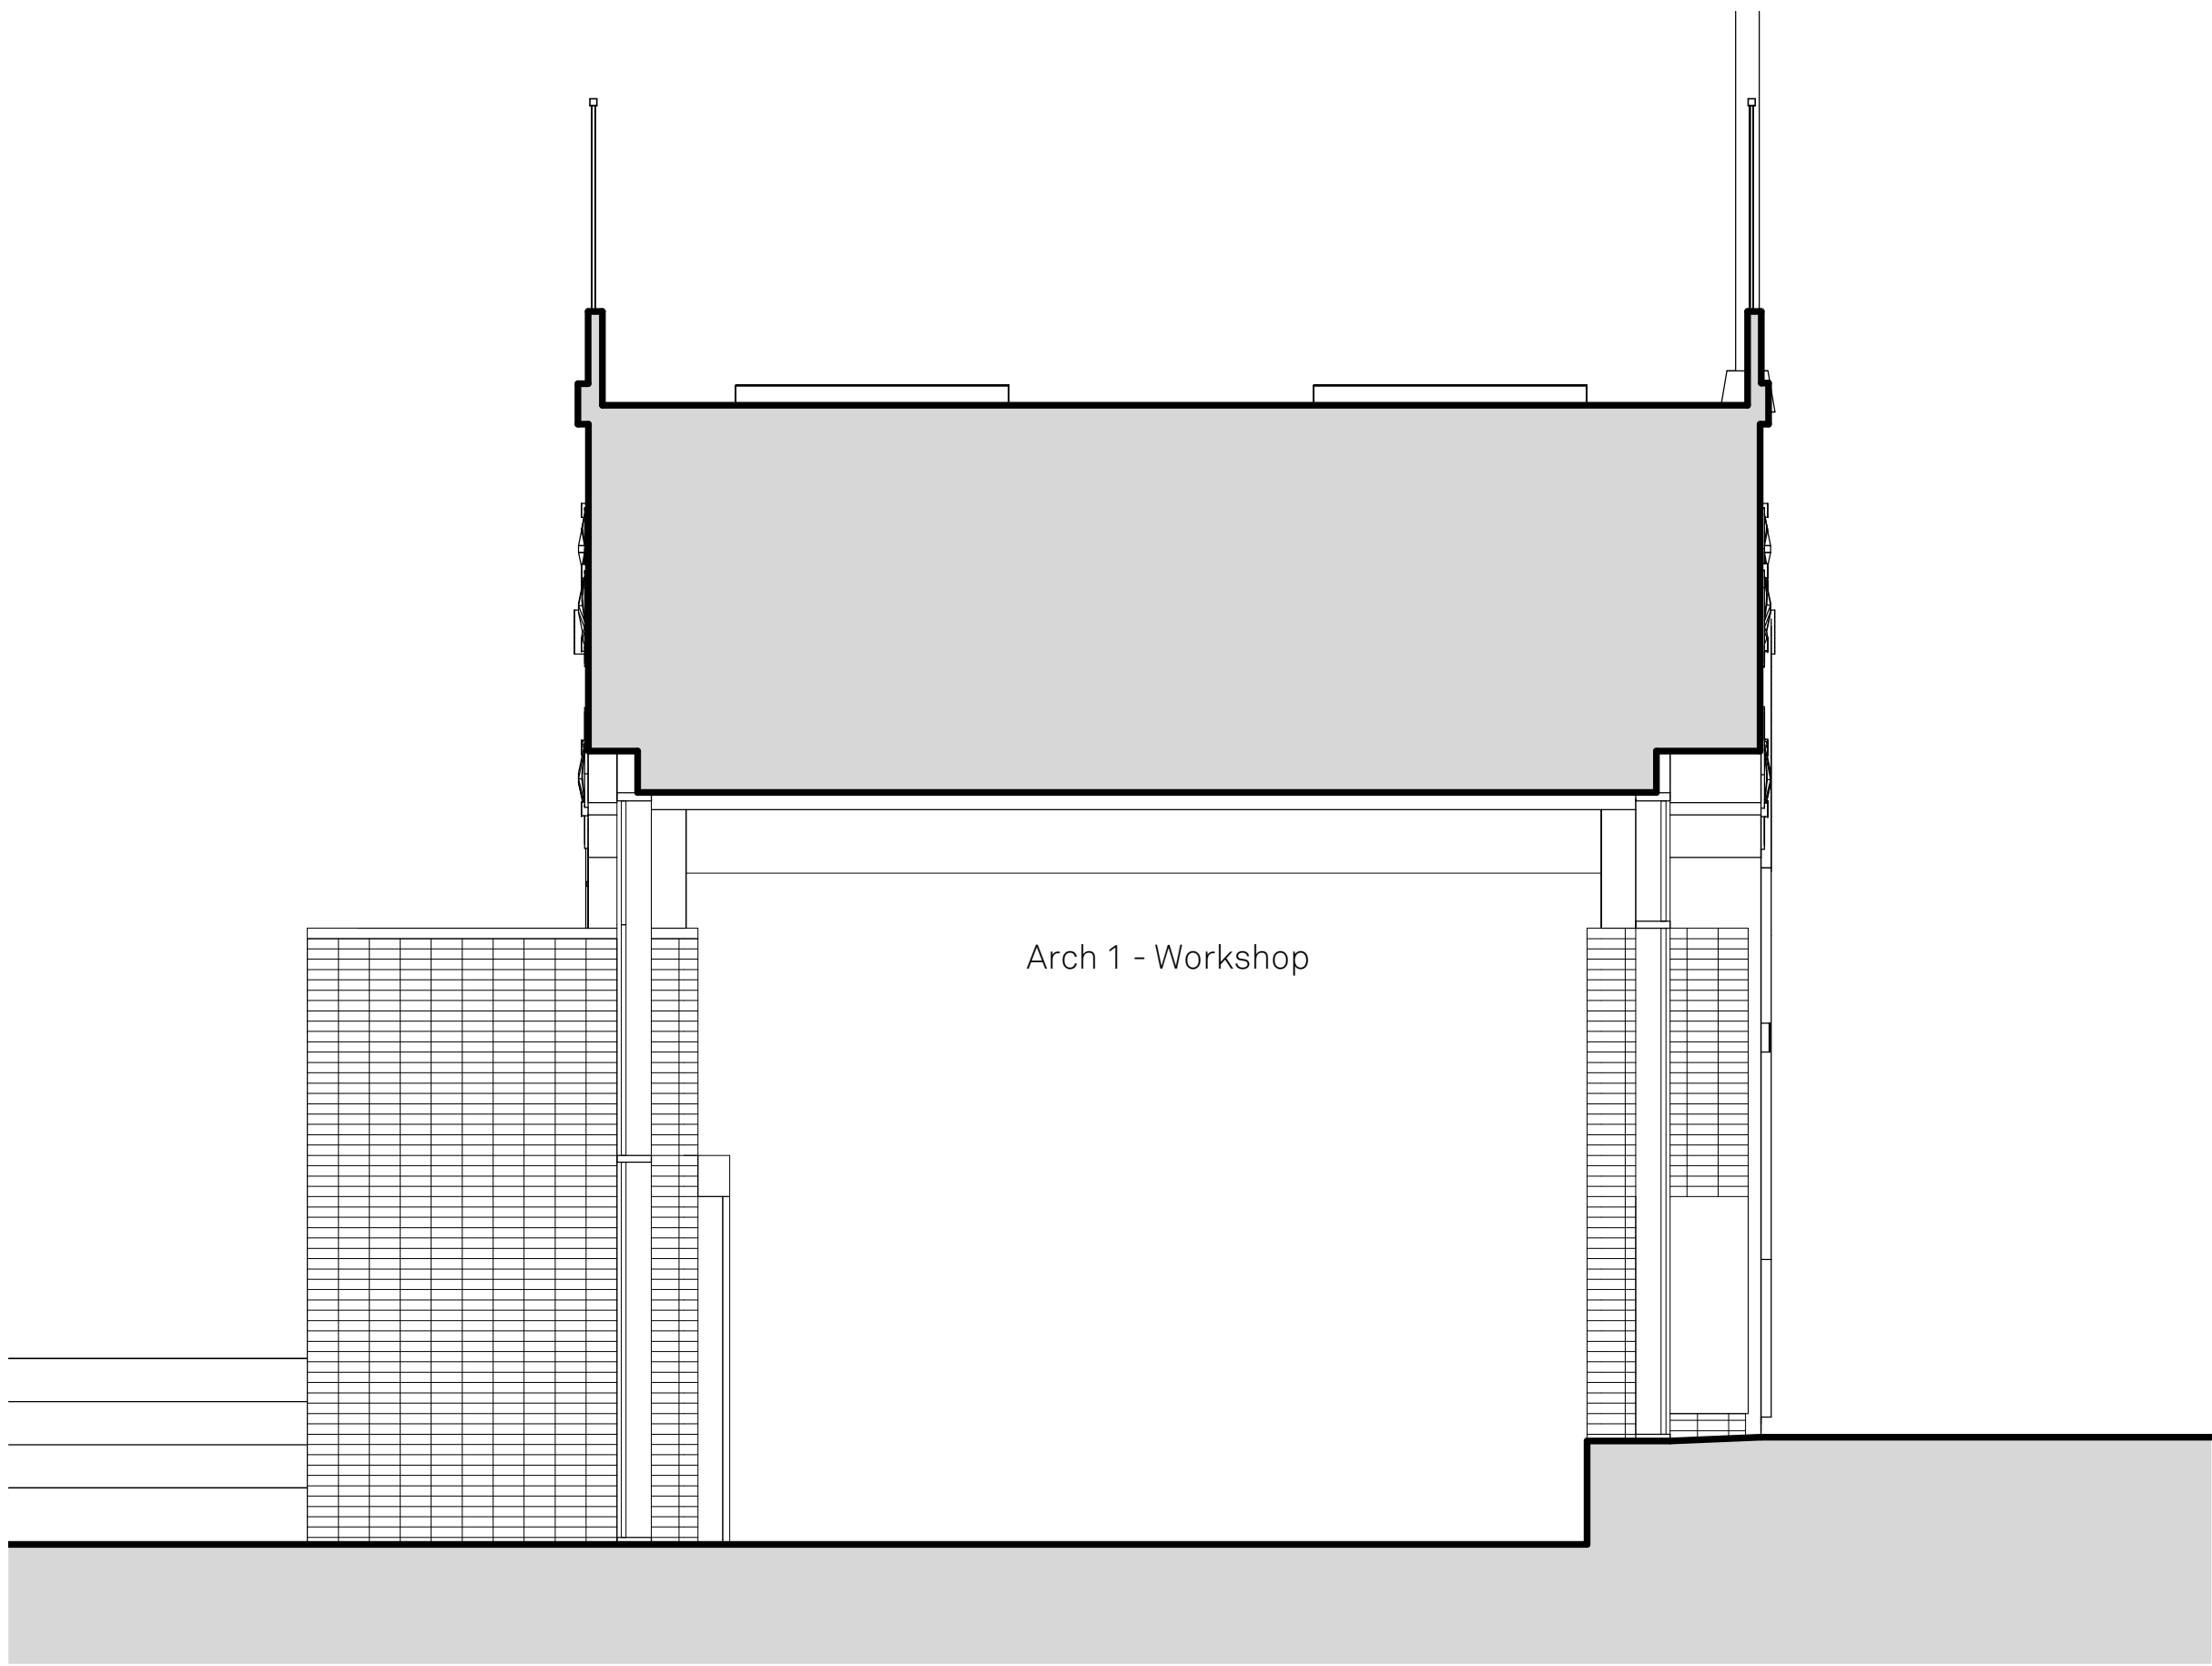

ARCH 01
Section C

Notes

Project		Title:		Scale:	
HOME Arches		Arch 01		1 : 50 @ A1	
		Cross Sections			
Drawn	Checked:	Status:	Drawing No:	Rev:	
ER	SA	S4	HMA-JMA-A1-XX-S-A-052202	P01	
Details					
19 10 2021 Planning					

Jon Matthews Architects

4th Floor Centurion House, 129 Deansgate, Manchester, M3 3WR 0161 974 3690

Copyright of this drawing is vested in Jon Matthews Architects and it must not be copied or reproduced without written consent. Figured dimensions only are to be taken from this drawing. Do not scale from this drawing. For full company disclosure please visit www.jonmatthewsarchitects.com