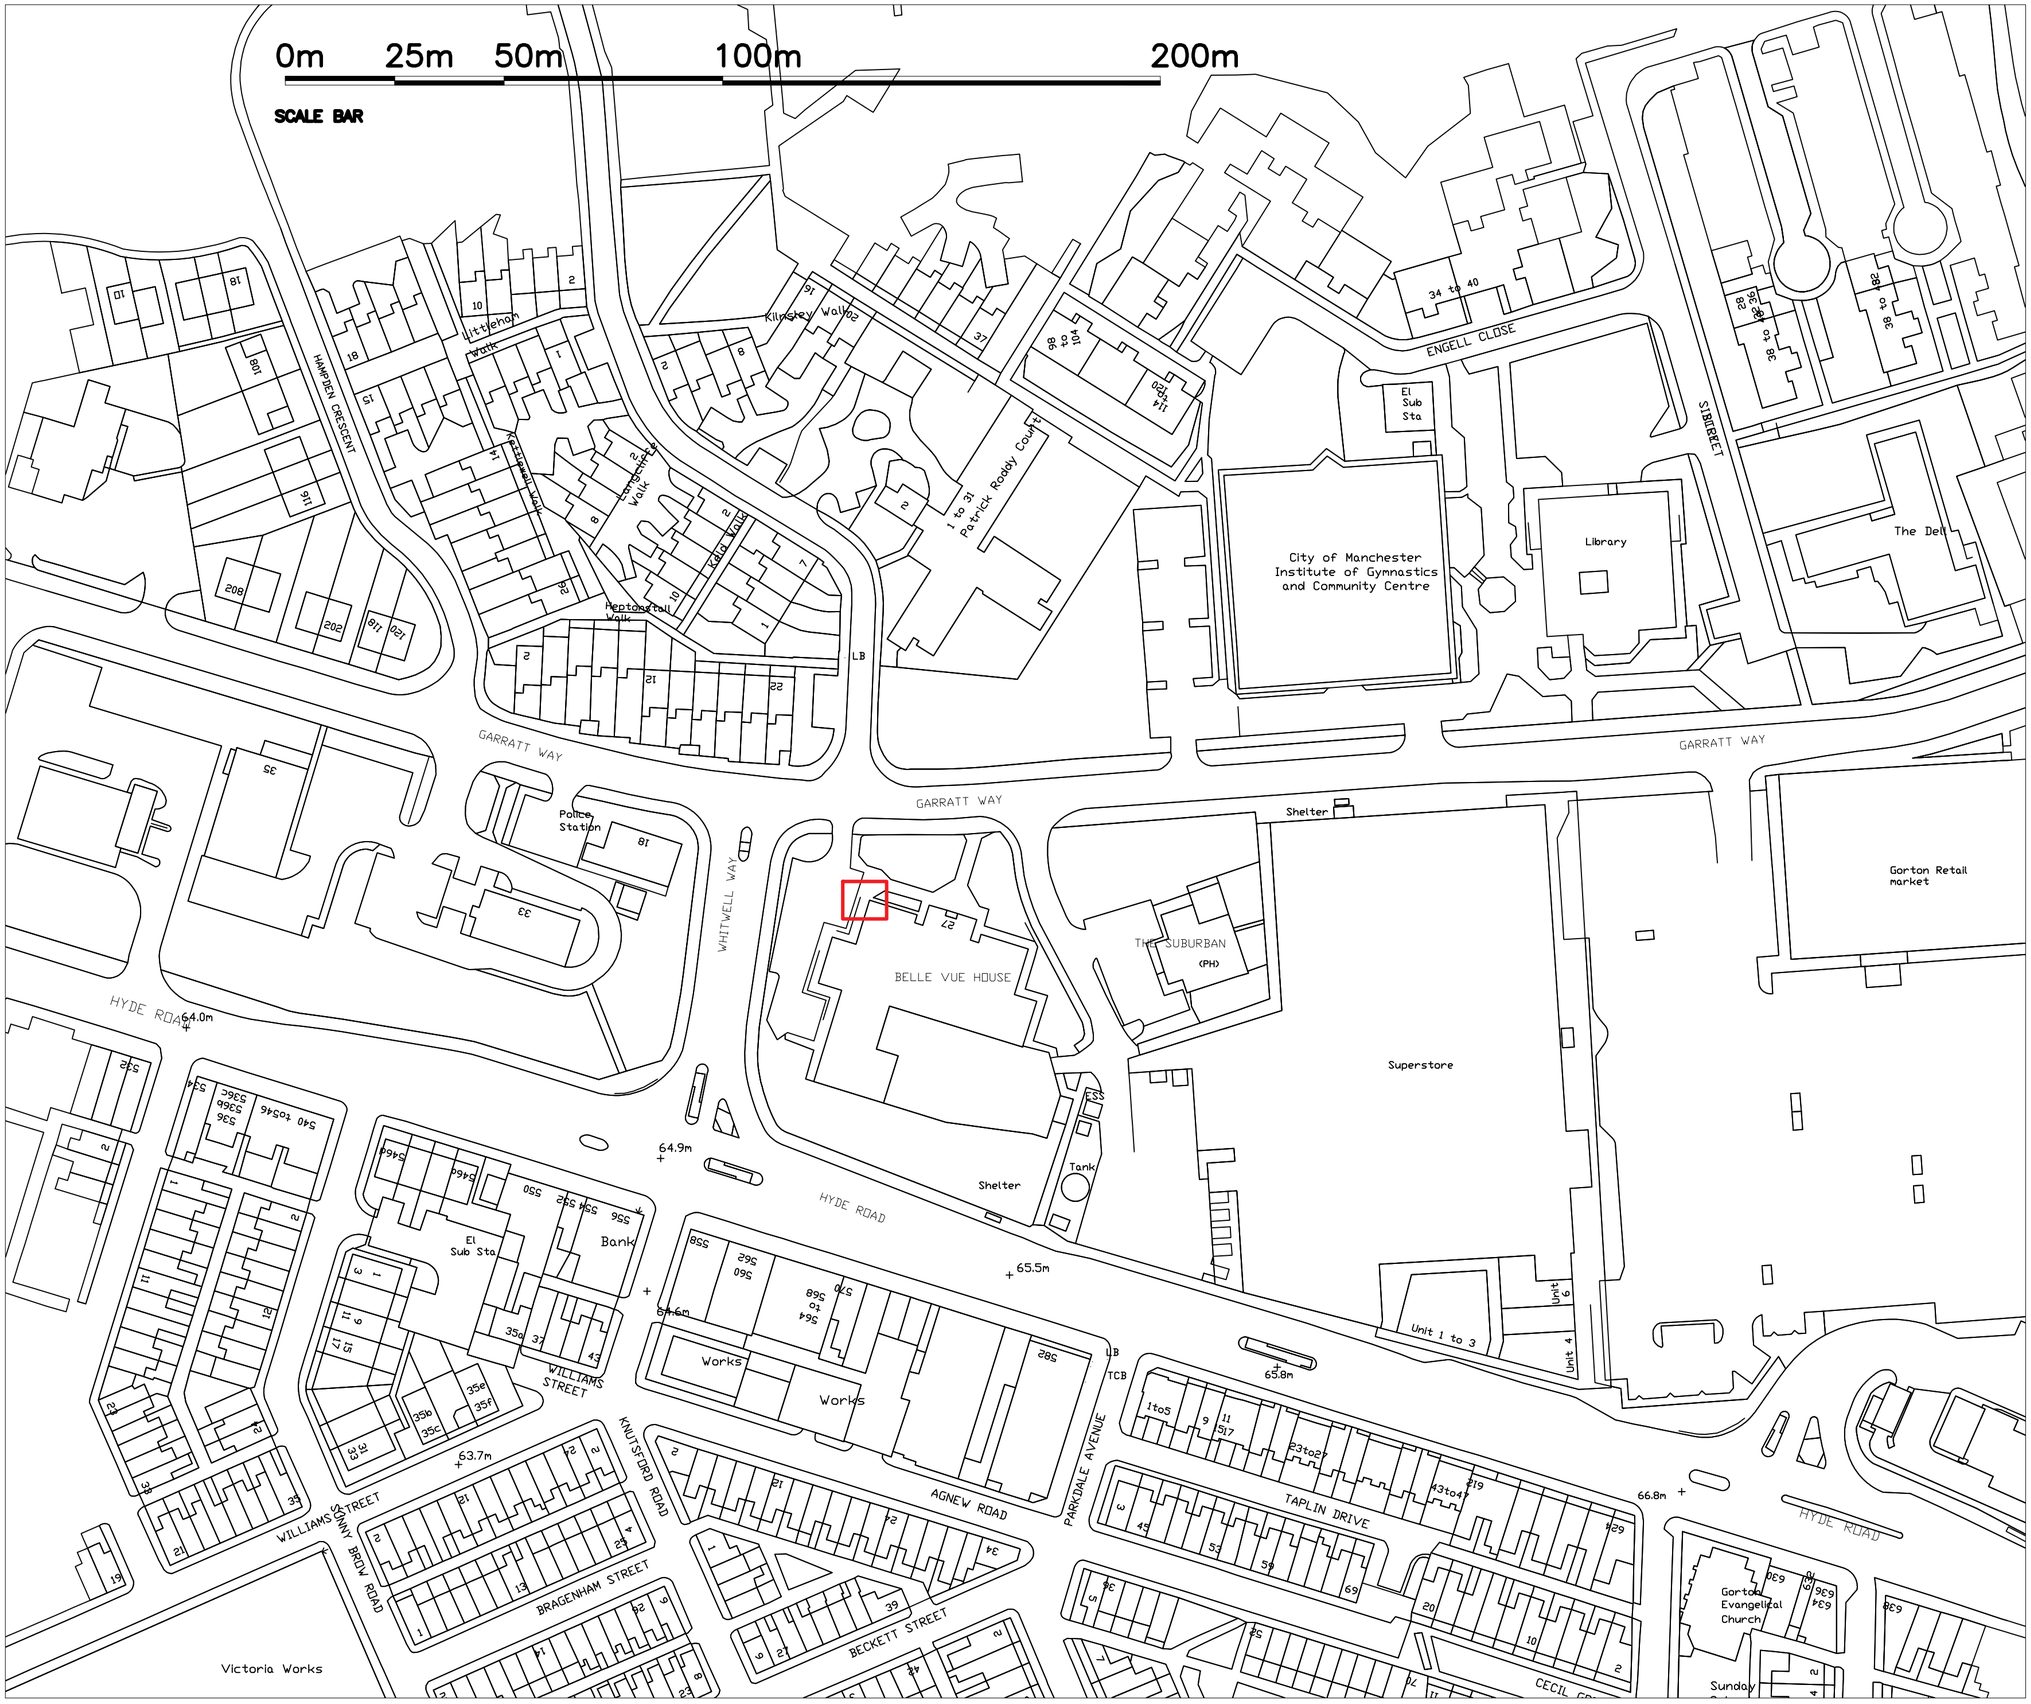

Notes:

- This drawing is copyright.
- Do not scale dimensions from this drawing.
- All discrepancies on this drawing are to be reported to the architect.
- Do not modify any element of this drawing.
- Use drawing only for purpose(s) issued.

North Sign / Key Plan

NORTH

PLANNING APPLICATION SITE BOUNDARY

The following external model files are included within this drawing:

Rev	Date	Revision Notes	Dn	Rv
P03	09/12/21	Application Site Boundary updated	KA	TK
P02	24/07/19	Application Site Boundary updated	KA	TK
P01	04/07/19	Application Site Boundary updated	KA	TK
-	23/08/16	First Issue	TM	JH

Client / Contractor

IBI Intelligence Buildings Infrastructure

www.ibigroup.com

Project
GORTON_COMMUNITY_HUB

Drawing Title
EXISTING_SITES_LOCATION_PLAN

Job Number	Date	Scale@A2
50786	23/08/16	1:1000

Status	Purpose
FINAL	PLANNING_APPLICATION

Drawing Number	Revision
GCH-IBI-WS-00-DR-A-100-002	P03