
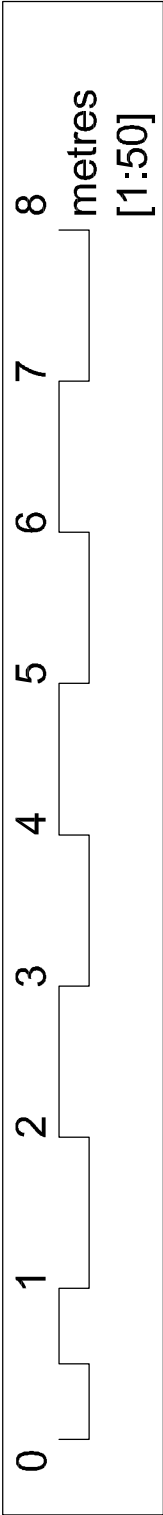


First Floor as Proposed
Scale 1:50

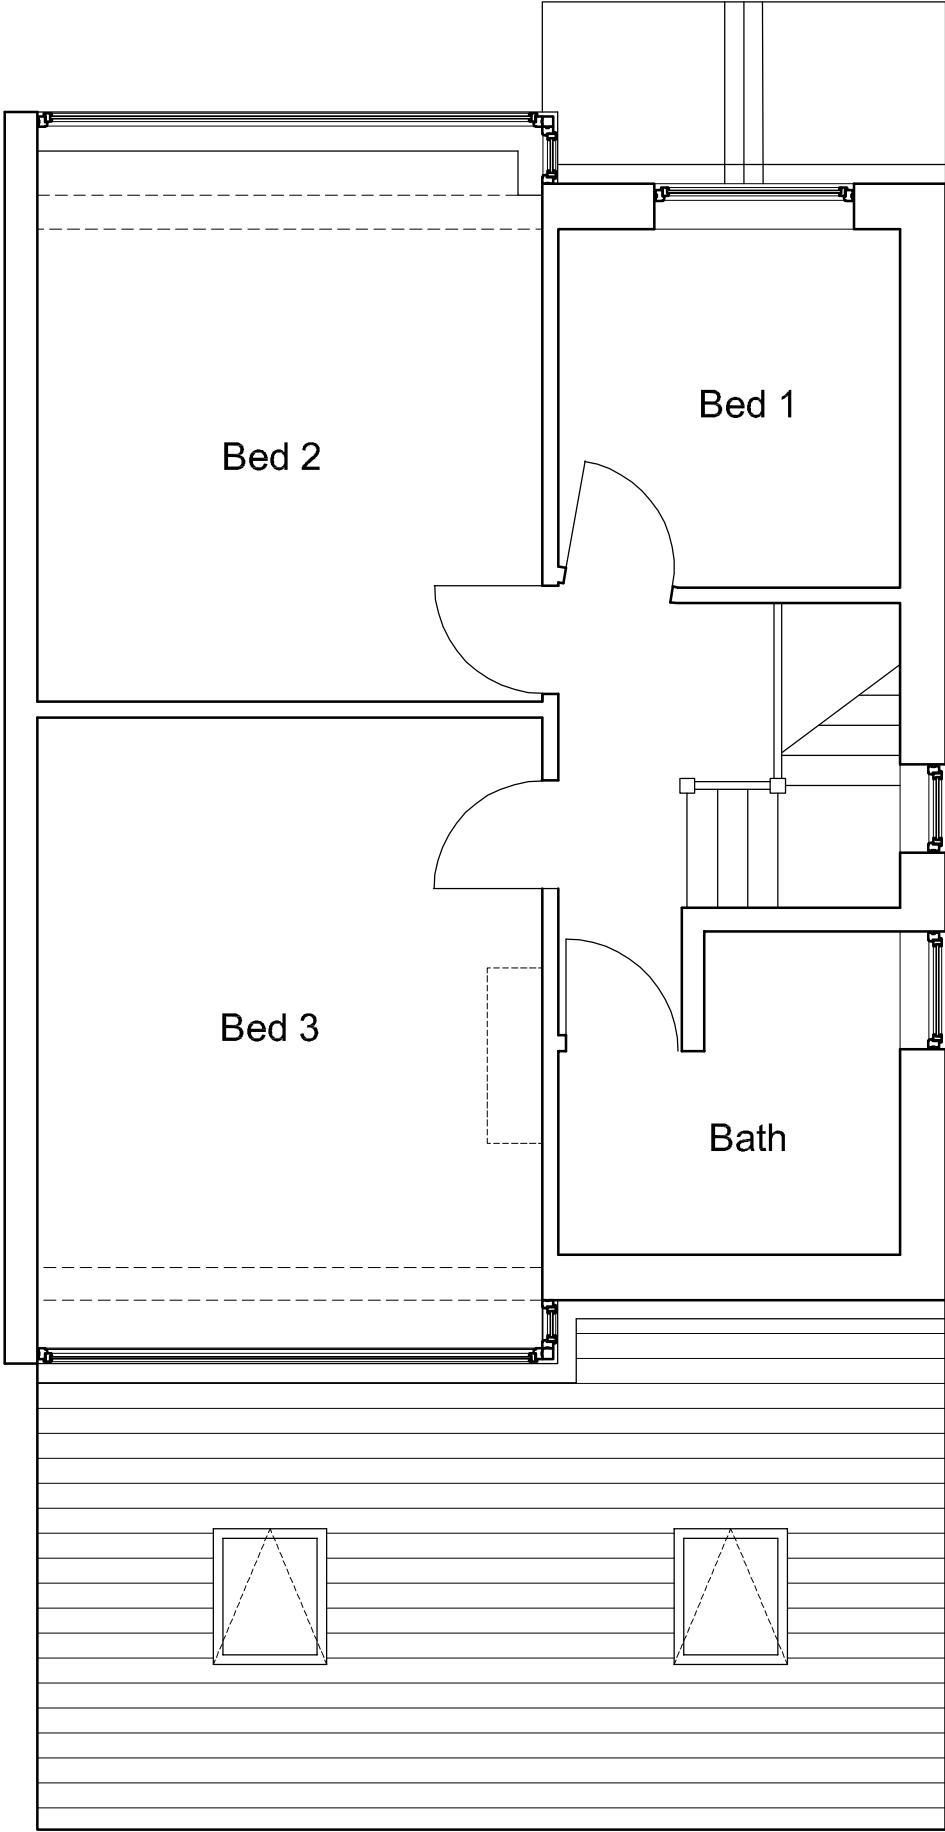

PROJECT Single Storey Rear Extension 1 Belmore Avenue,Crumpsall,M8 4EF		DRAWING NUMBER BA 007		
DRAWING First Floor as Proposed		REVISION	DRAWN MV DATE Apr 2020	CHECKED SCALE 1:50 @ A3